
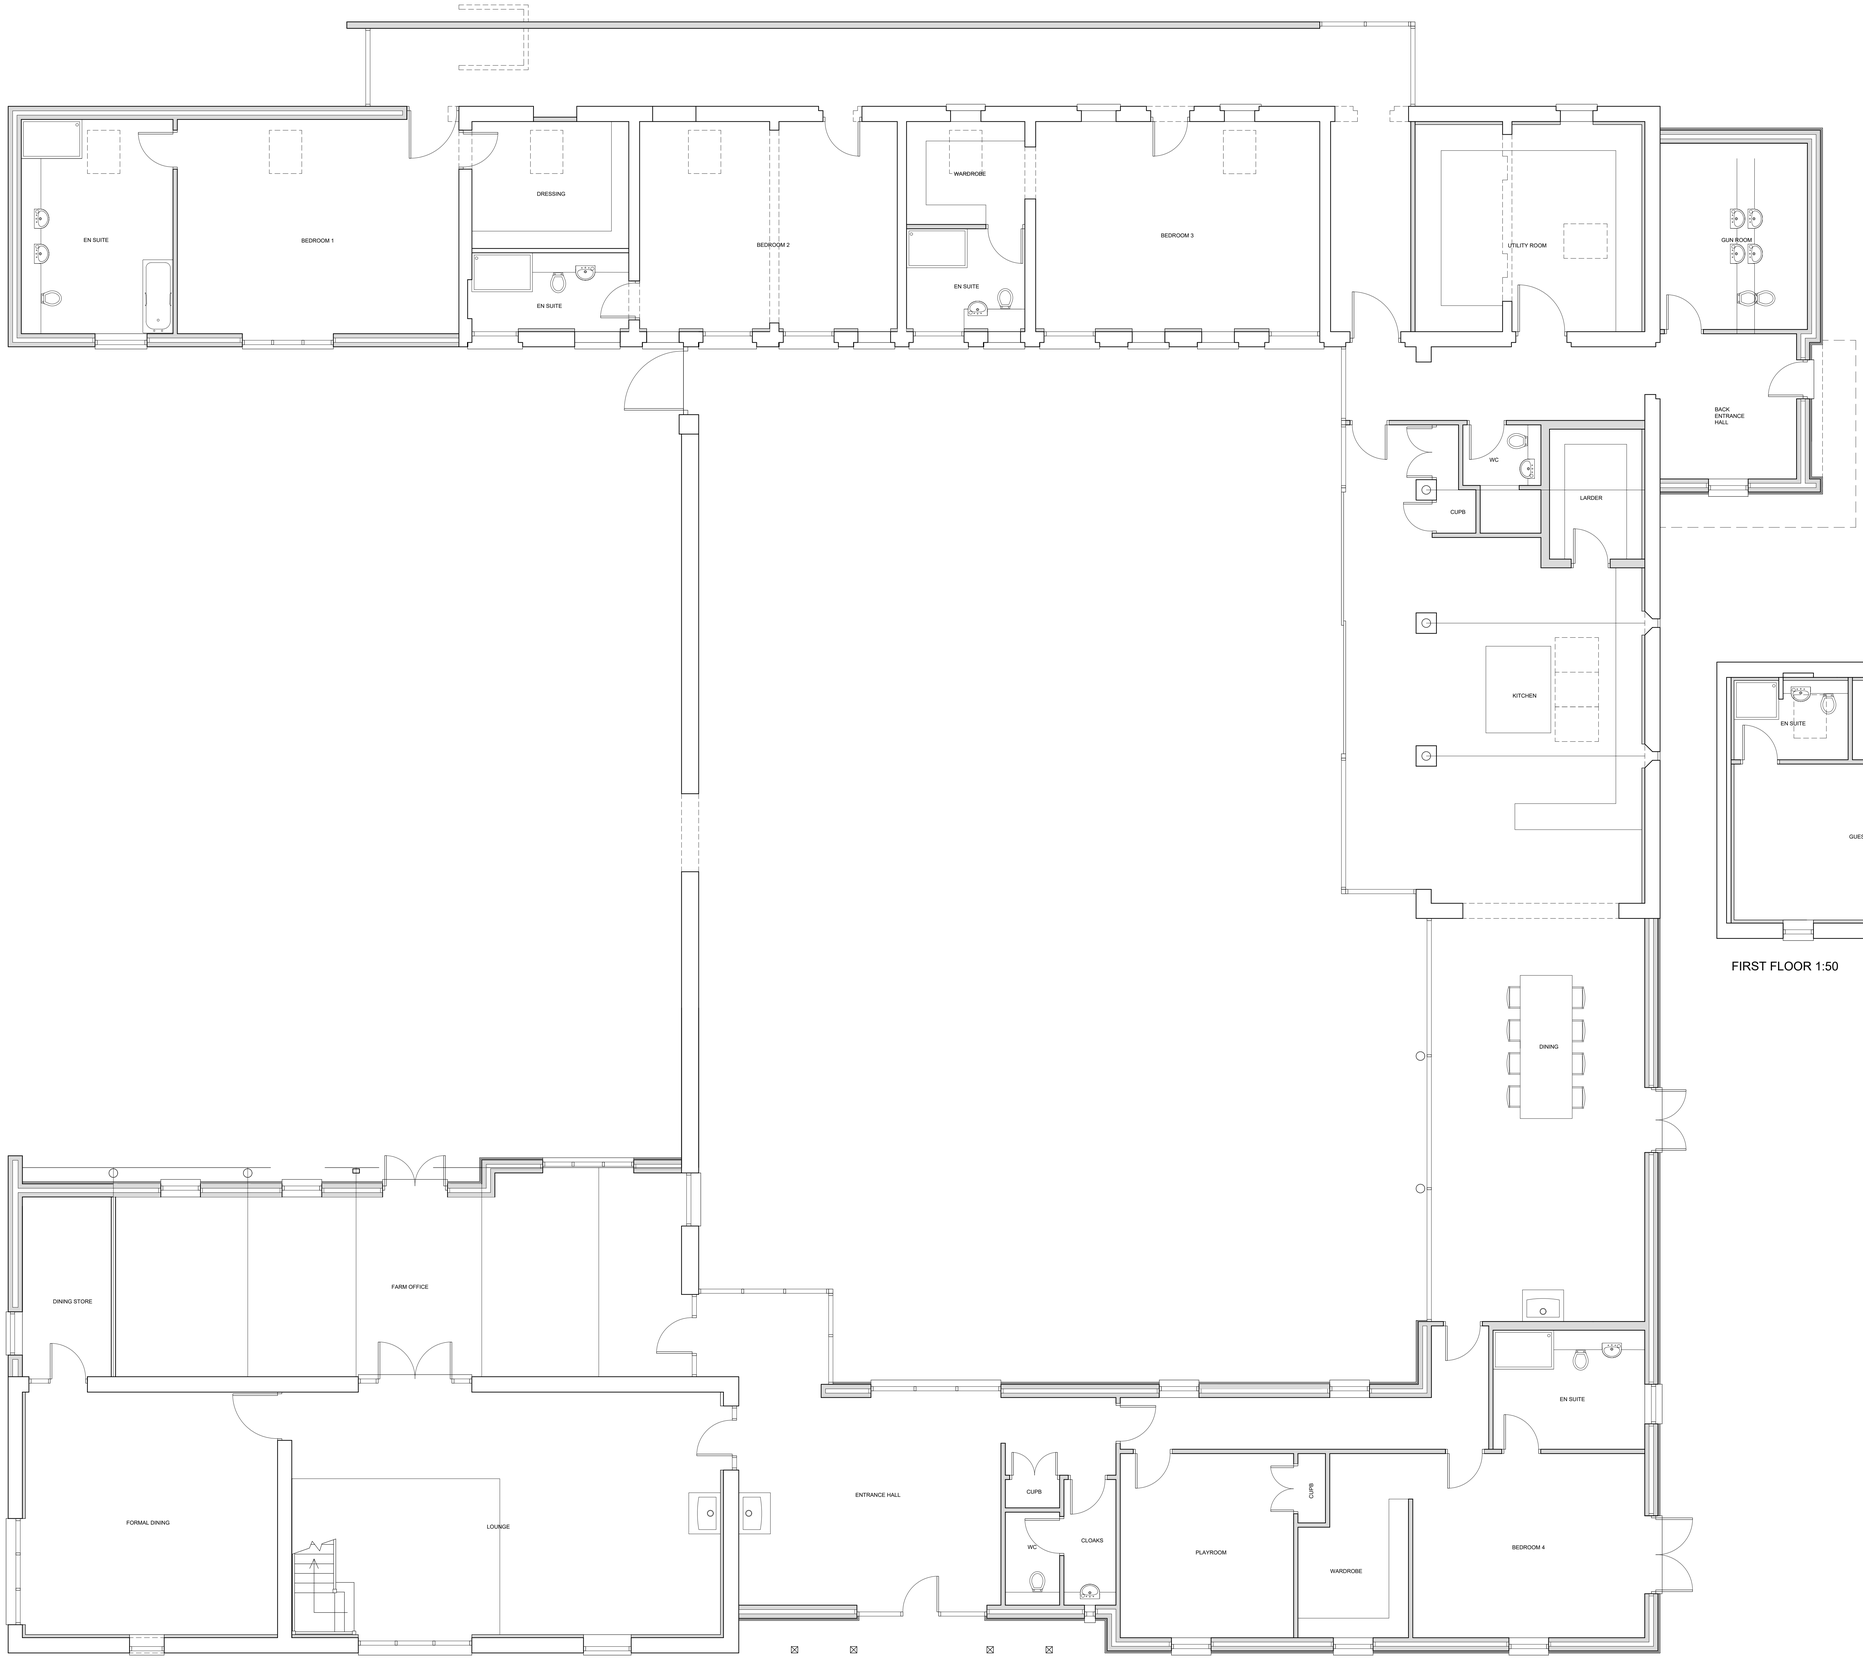


GROUND FLOOR 1:50

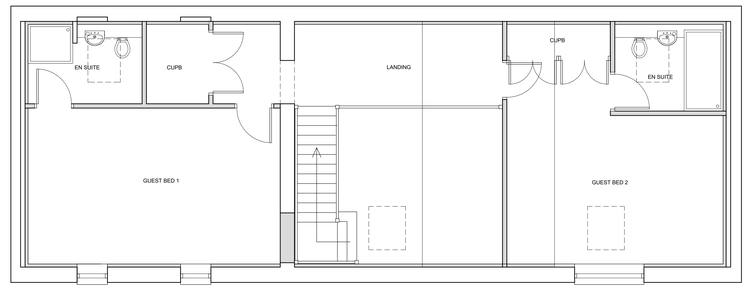

FIRST FLOOR 1:50

Peter Humphrey Associates
ARCHITECTURAL DESIGN AND BUILDING

PROJECT
Proposed Barn Conversion
Cloot House
Cloot Drove
Crowland

CLIENT Mr & Mrs Branton

DRAWING TITLE PROPOSED PLANS

DATE APRIL 20 SCALE AS SHOWN JOB No. PL03C

DO NOT SCALE FROM THIS DRAWING

COPYRIGHT: THIS DRAWING MUST NOT BE ISSUED, LOANED OR COPIED WITHOUT THE CONSENT OF PETER HUMPHREY ASSOCIATES

Peter Humphrey Associates
ARCHITECTURAL DESIGN AND BUILDING
TELEPHONE 01945 466 966
FAX 01945 466 433
E-MAIL: info@peterhumphrey.co.uk
30 OLD MARKET WISBECH CAMBS PE13 1NB

Fenland District Council
Building Design Awards
Commercial Development
Category Winner 2008