
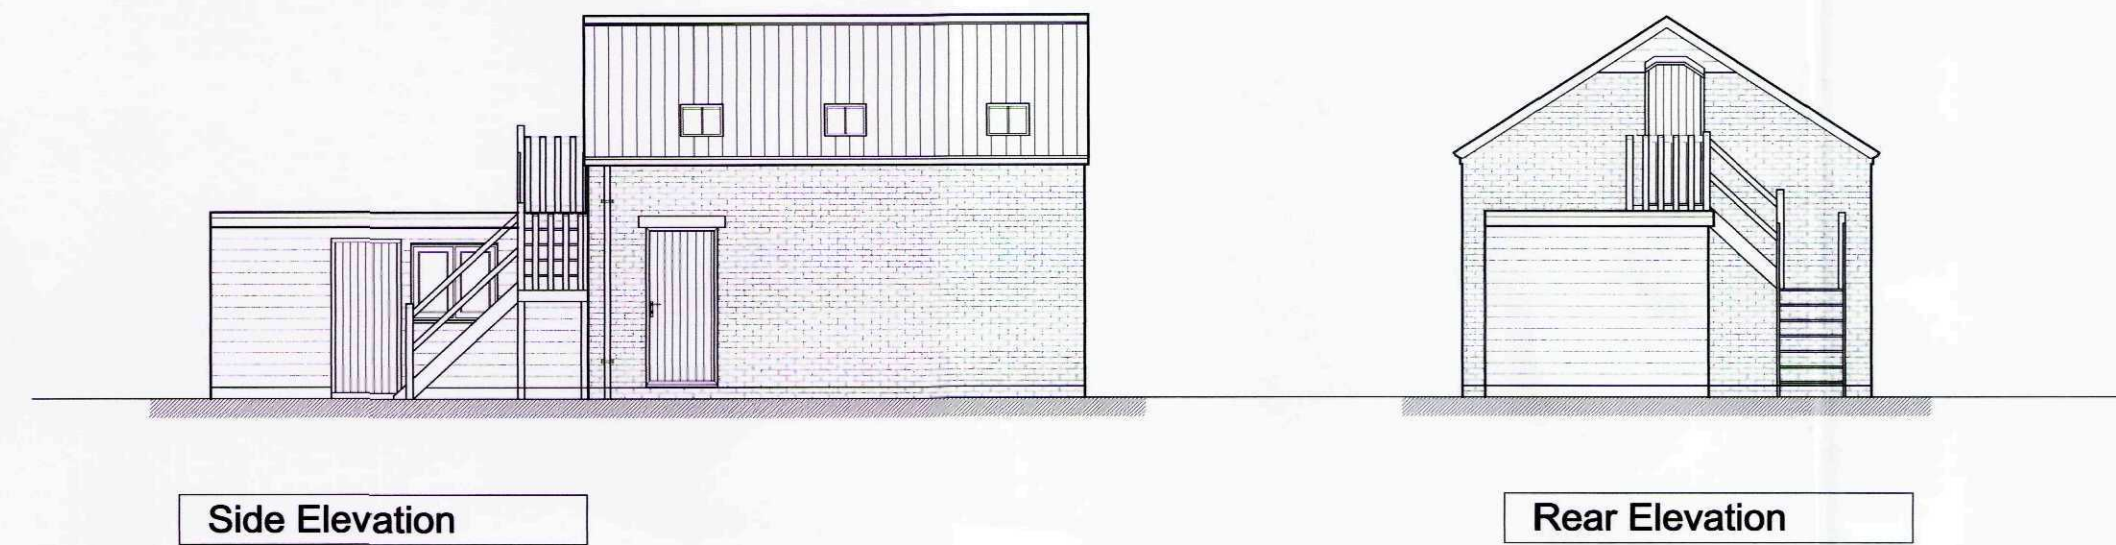
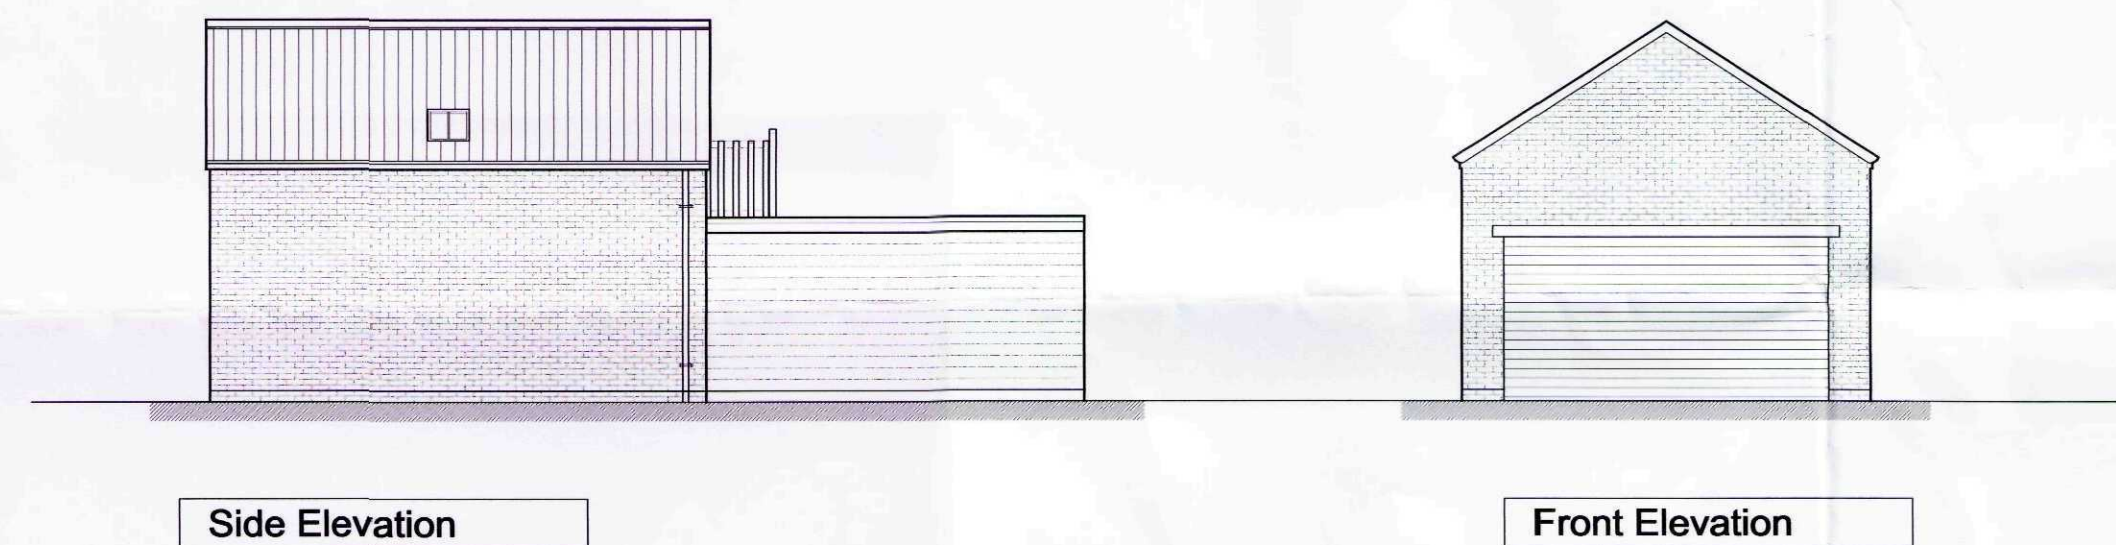
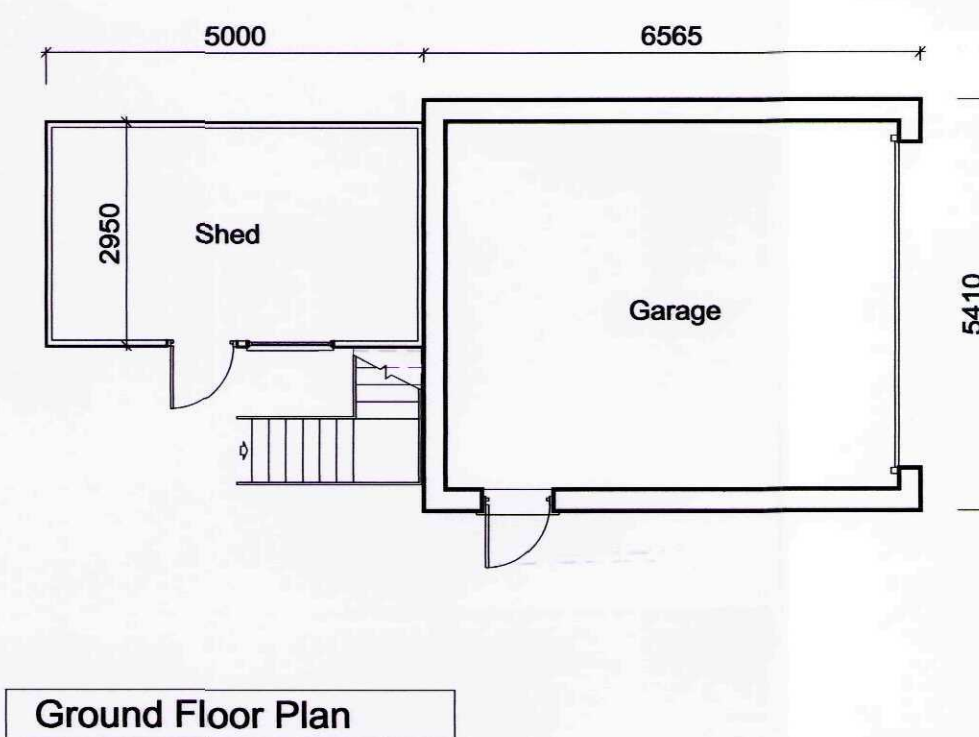


THIS DRAWING IS FOR THE
PURPOSE OF OBTAINING
PLANNING PERMISSION ONLY

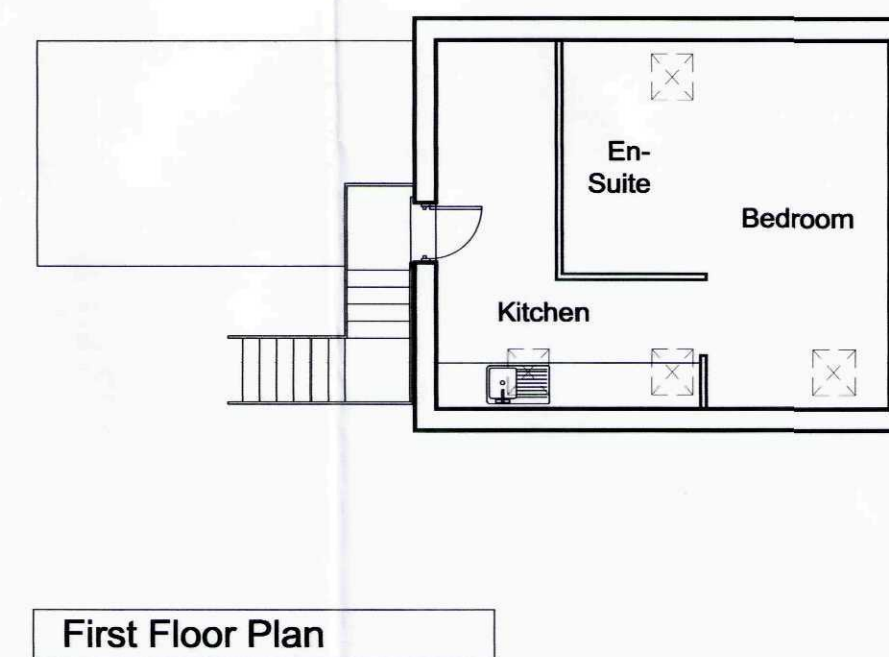

RD
Planning & Development
04 NOV 2011
Ref: 0598-11

Rev.	By	Notes	Date
rdc Robert Doughty Consultancy			
Client: N Pepper			
Project: Proposed Garage & Garden Shed with small Terrace over			
Drawing title: Design Details			
Drawing No. 844-02-01-DG-DD01	Rev.	Drawn j.r.b.	
Scale 1:100 @ A2	Date 15-09-11	Checked	