


This drawing is copyright of DT Architects. Do not scale from this drawing. Check all dimensions onsite. The contractor shall bring any discrepancies immediately to the notice of the Architect.

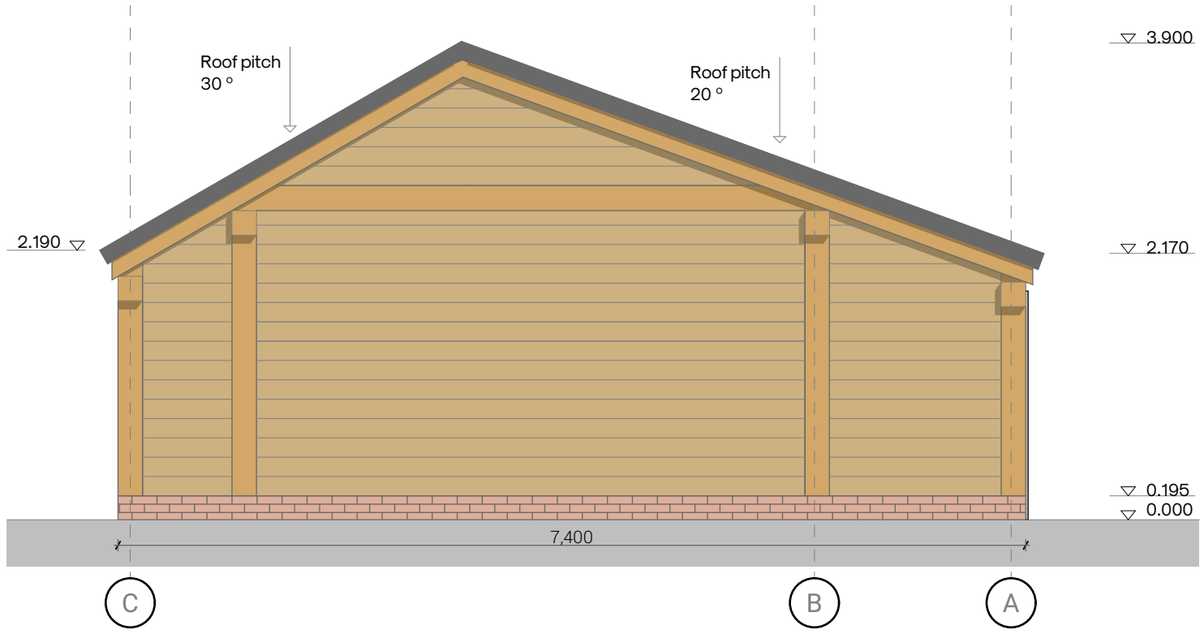


Elevation 05

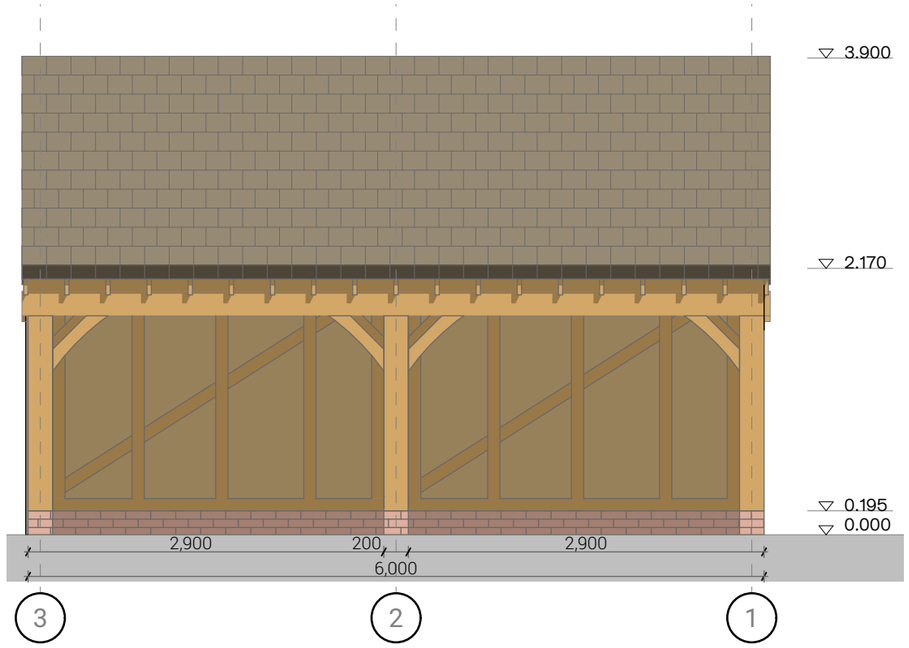

Elevation 06

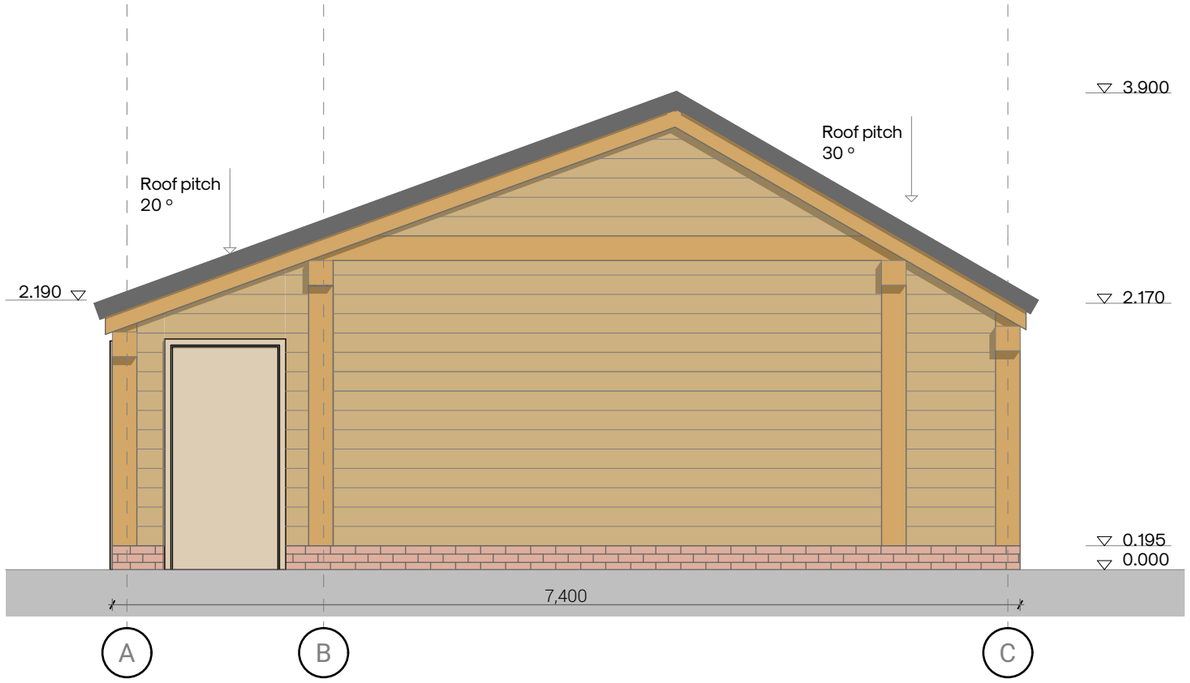

Elevation 07

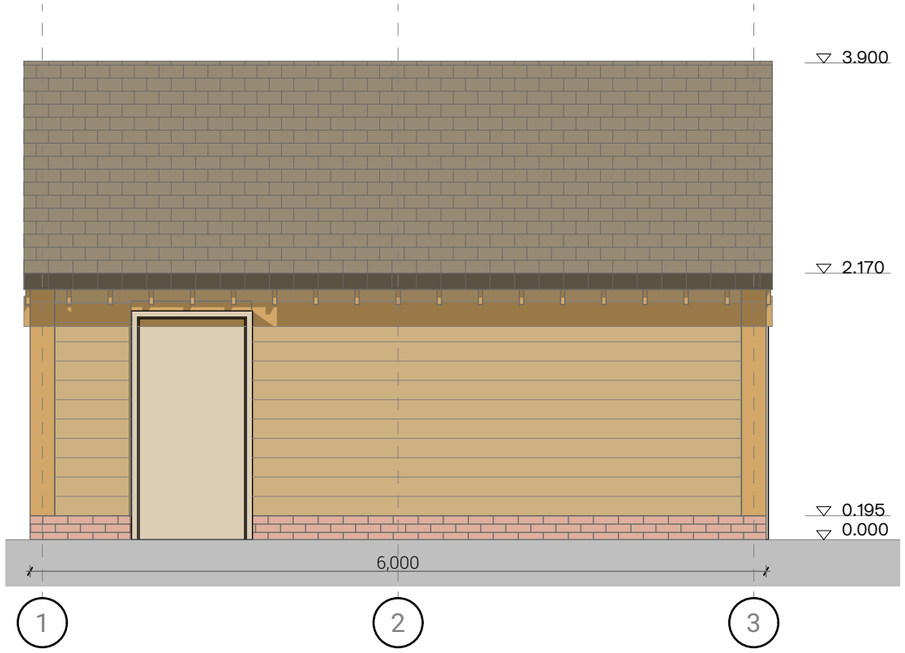

Elevation 08

0 0.5 1m
Scale 1:50 @ A3

revision	note	date
F01	preliminary issue for comment	20.08.19

client
Mike Green

project title
The Old School, Postland Road, Crowland

drawing title
Elevations_Cart Lodge_2 Bays

drawing status
Planning

scale	date	
1:50 @ A3	August 2019	
project number	drawing number	revision
2319	AB0821	P01

DT ARCHITECTS
01733 393010
www.dtarchitects.co.uk