

Ordnance Survey
Ukmapcentre.com

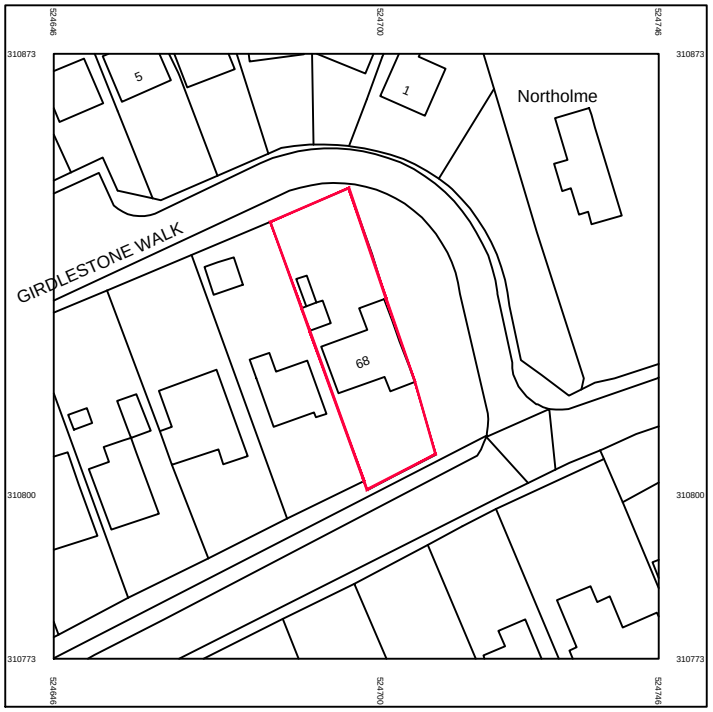

Serial number: 267468

©Crown copyright and database right 2023
Ordnance Survey licence 100048957
Reproduction in whole or in part is prohibited
without the prior permission of Ordnance Survey

0 10 20 30 40 50
metres

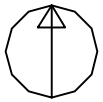



Location PLAN

Scale 1:1250

0 25 50 62.5m

SCALE 1:1250

Notes:
ALL DETAILS AND MEASUREMENTS TO BE CHECKED ON SITE.
ALL DIMENSIONS ARE IN MM UNLESS OTHERWISE STATED
ALL NEW PROPOSED MATERIALS TO MATCH EXISTING.
ALL STEEL BEAMS/COLUMNS SHOWN ON DRAWING ARE ALL SUBJECT TO CONFIRMATION FROM STRUCTURAL ENGINEER
ALL PROPOSED WINDOWS OVERLOOKING OTHER NEIGHBOURS IF SHOWN SHOULD BE OF OBSCURE GLAZING
THIS DRAWING AND WORKS SHOWN ARE THE COPYRIGHT OF BRETWAY DESIGNS AND MAY NOT BE REPRODUCED EXCEPT BY WRITTEN PERMISSION

Client :

68 Postland Road, Crawland, PE6 0JB

Site :

Proposed Boundary wall, Gate and change of flat to pitch roof to 68 Postland Road, Crawland, PE6 0JB

Drawing Title

Location Plan

BRETWAY DESIGNS LTD
Architectural Consultancy
Pinnacle House Business Centre, Newark Road, Peterborough, PE1 5YD, U.K.
Tel : 01733857631, 07852332121
e-mail: info@bretwaydesigns.com

Sept 2023 | Scale : As Noted

Print @ A4 Sheet Size

PP/23/0804 - 05