
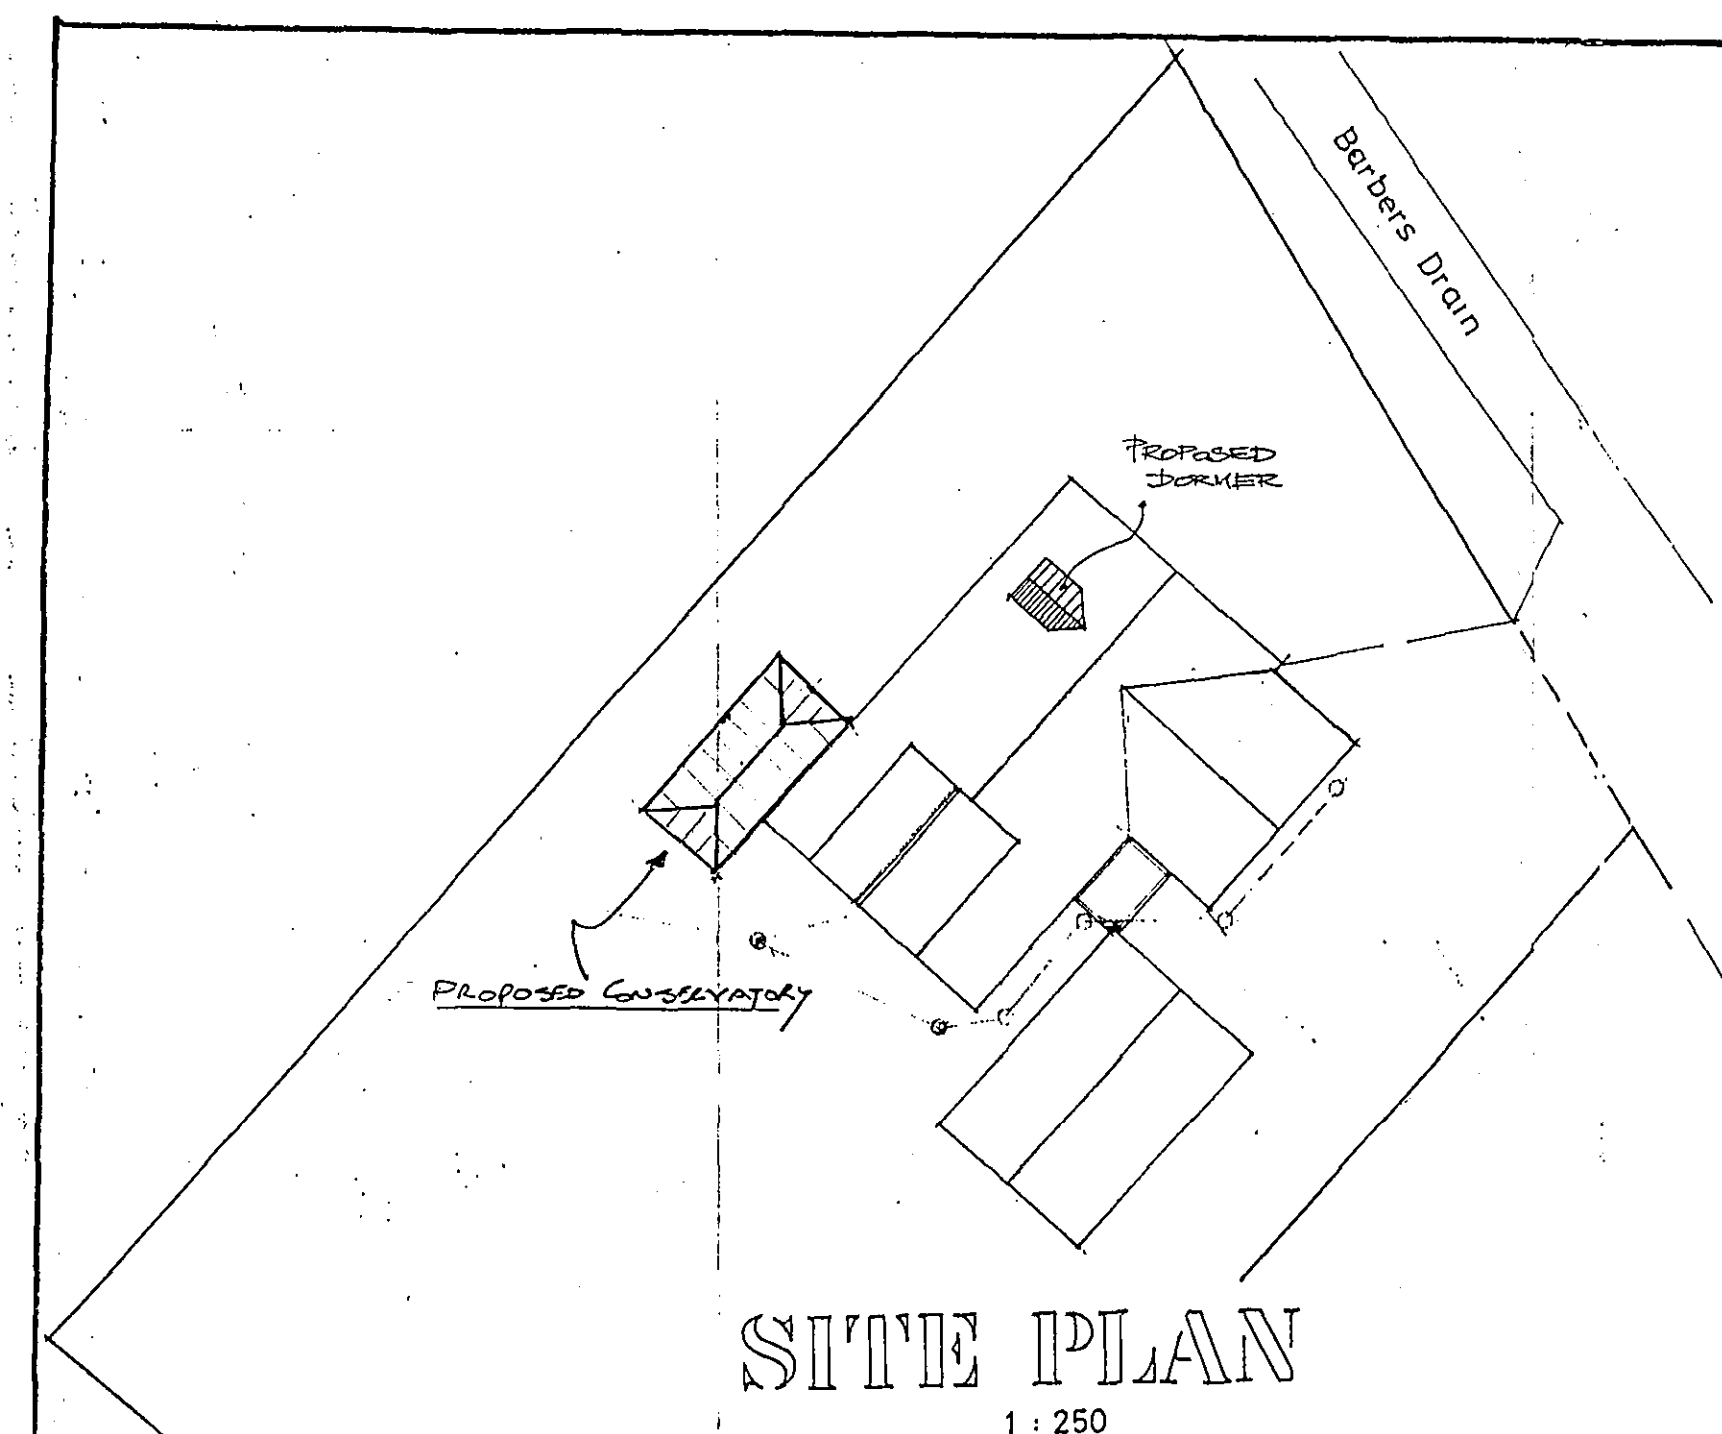
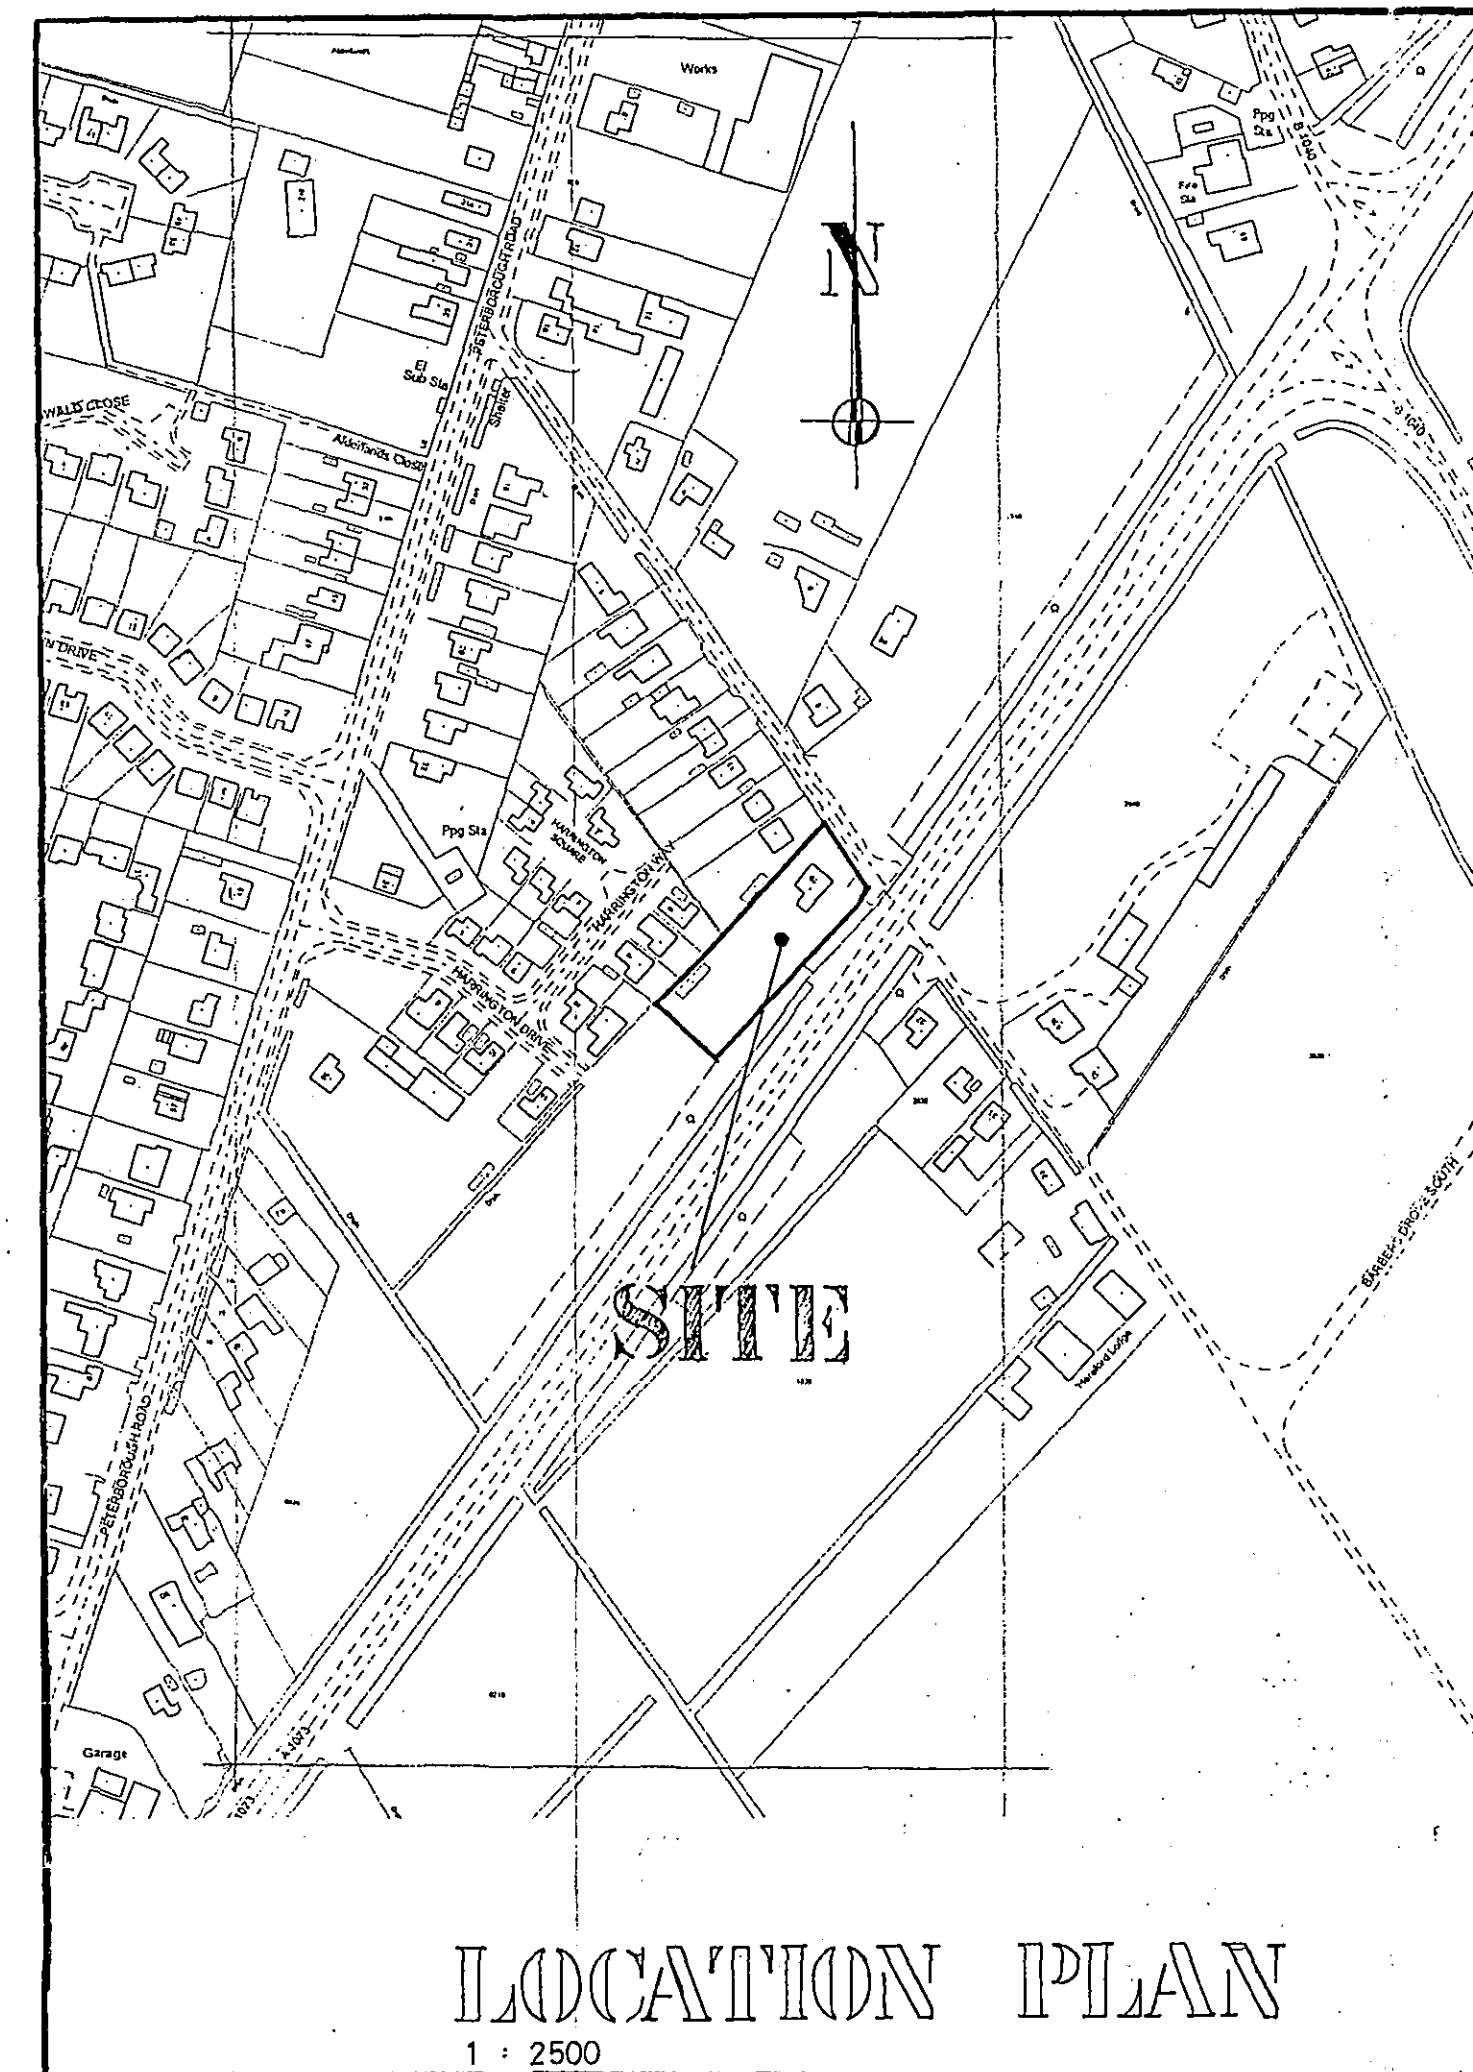
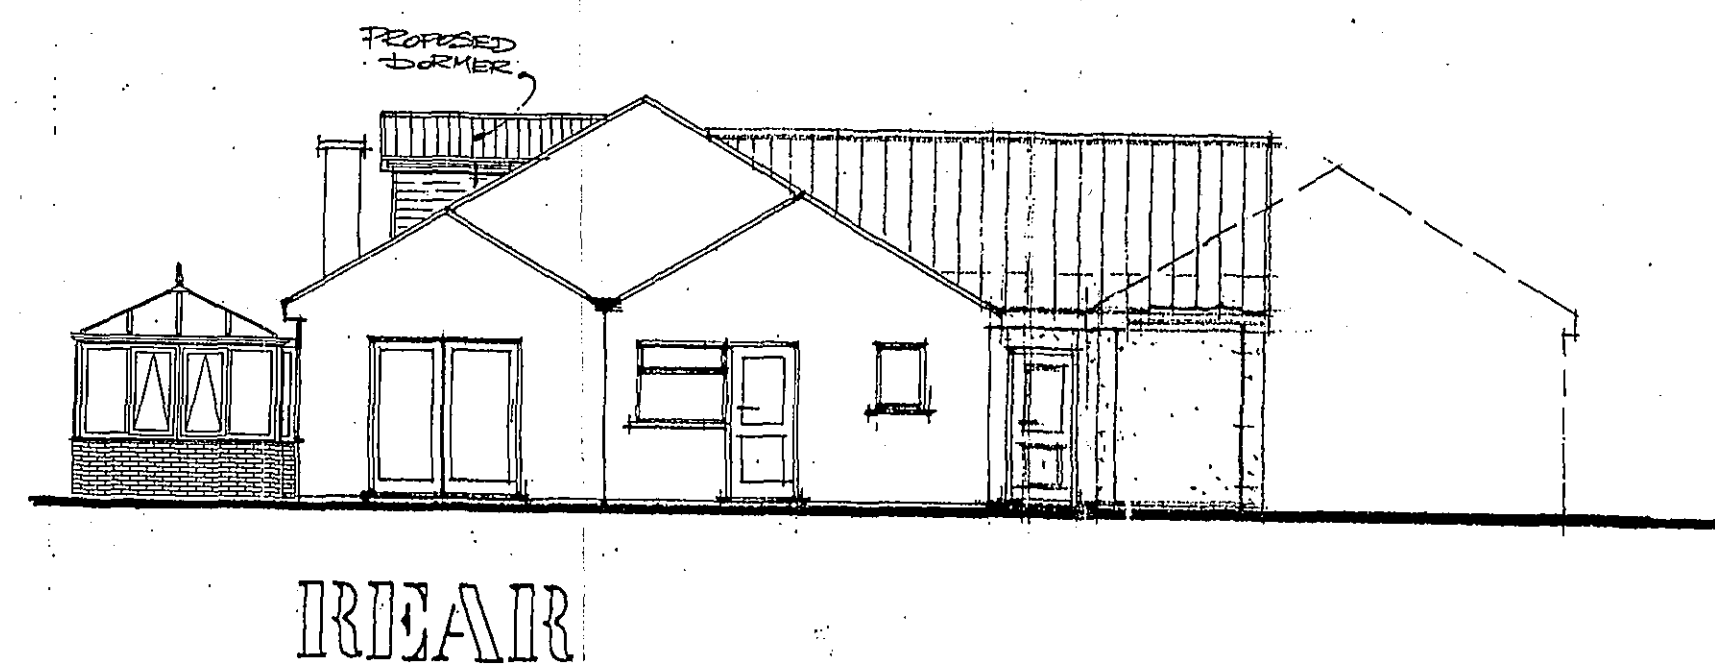
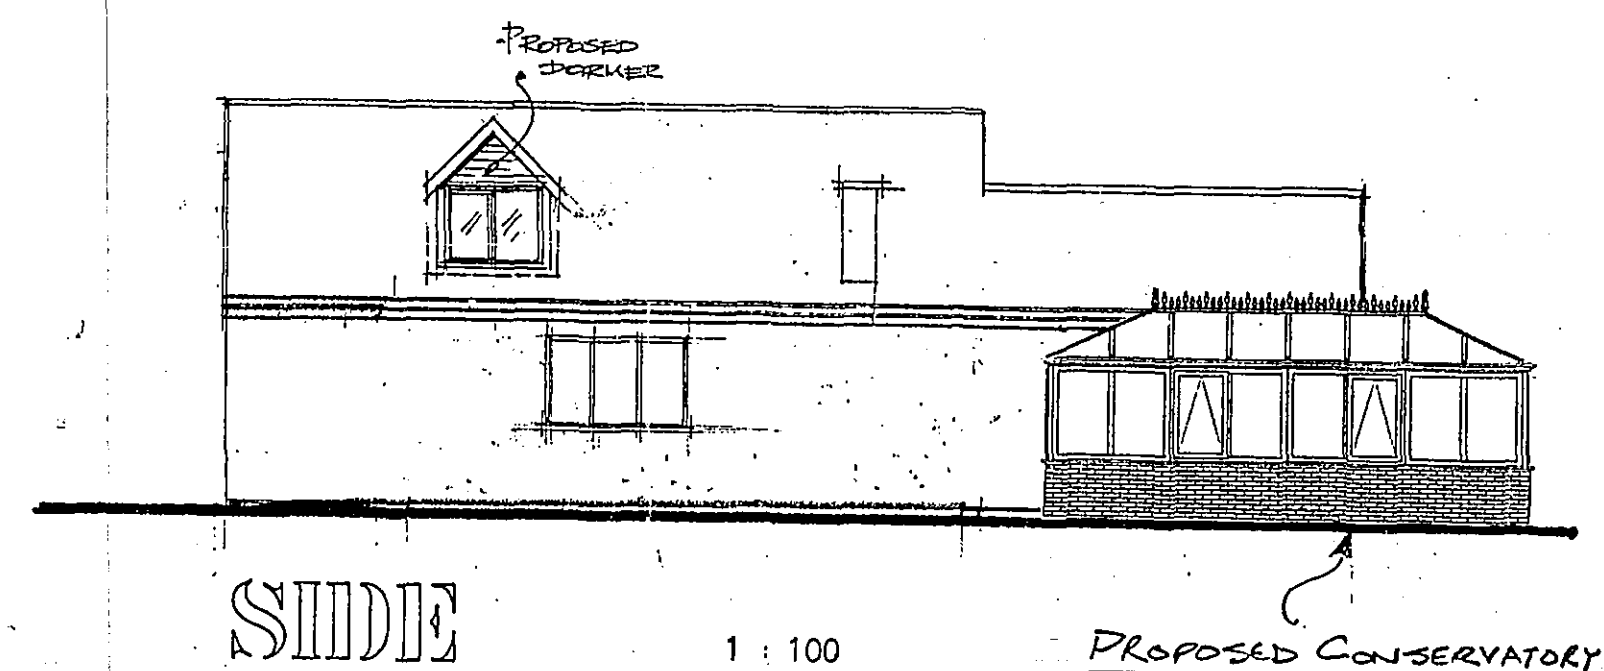


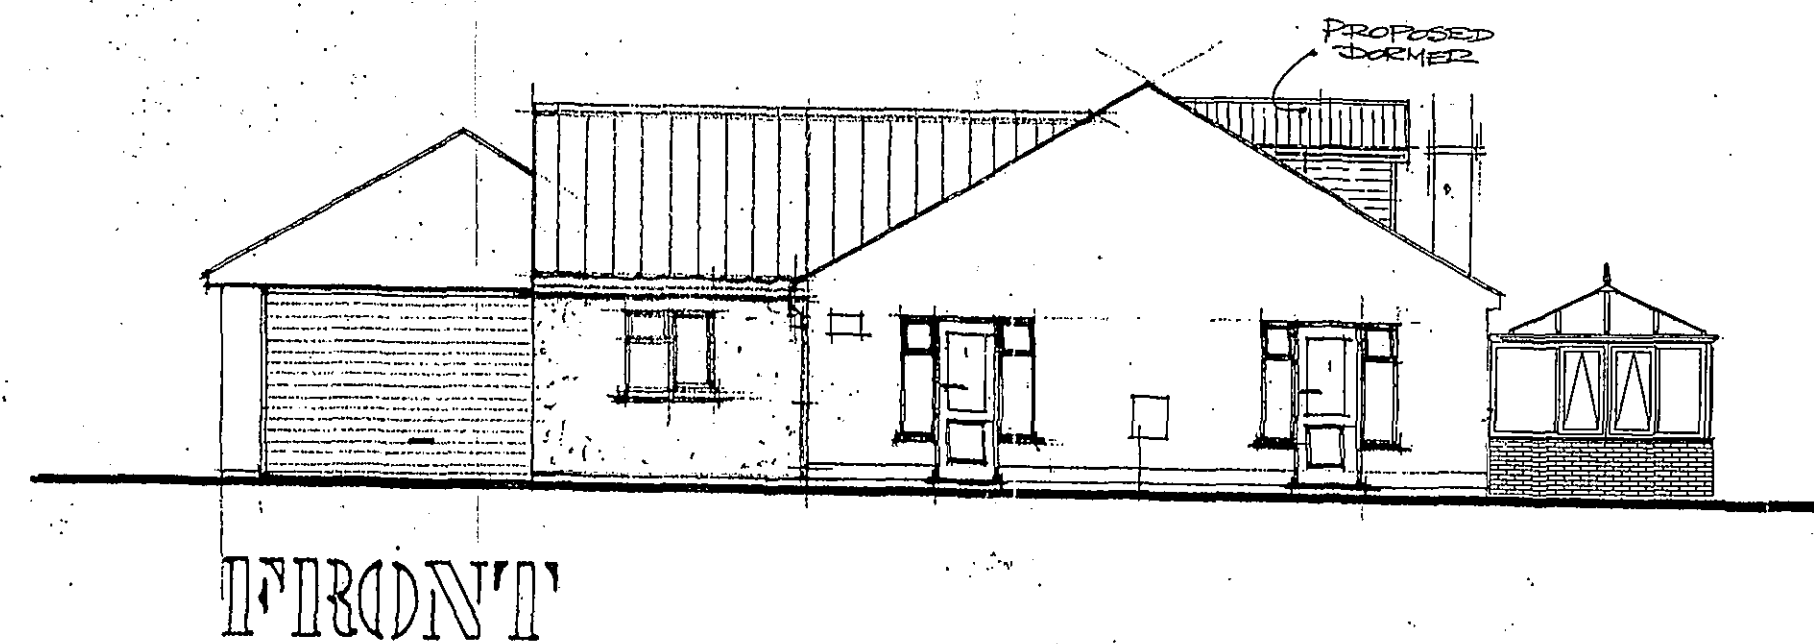

**DETERMINED
PLAN**

A. PROPOSED CONSERVATORY LODGE 01/7/07	
ref.	revision
G. F. MERCHANT I. ENG AMICE FIWO ARCHITECTURAL, STRUCTURAL AND LAND DRAINAGE CONSULTANTS Unit 4, Wrights Mews 12A Park Road, Holbeach, Spalding, Lincs. PE12 7EE Tel: 01408 490800 Fax: 01408 425744 E-Mail: G. F. Merchant @ Merchant. F9. Co. UK	
Project RETROSPECTIVE LOFT CONVERSION INCLUDING NEW DORMER ROOF AT ROSE COTTAGE 19 BARBERS DROVE CROWLAND	
Client MR & MRS MJ SMITH	
Drawing LOCATION, BLOCK PLANS AND ELEVATIONS SHDC Planning & Design 16 JUL 2007 Ref: 8566/07	
Job Ref. 995/04	Drawing No. 02 A
Date JULY 2004	Drawn JPW
Scales AS SHOWN	
DO NOT SCALE FROM THIS DRAWING This drawing is copyright and may not be shared, traced, photographed or used for any other purpose other than that for which it is issued. The General Contractor is to check all dimensions on site and report any discrepancies to the Architect. All details shown on this drawing including foundations are based upon typical site conditions related to the site. No responsibility can be accepted for abnormal conditions which may be discovered during foundation work is undertaken by the Architect so that design amendments may be considered. Site soil surveys are recommended. It is the responsibility of the client to ensure that the site is suitable for the proposed development. This drawing is limited in the amount of information contained and does not purport to contain a full specification of the works. It is solely for the purpose of obtaining Planning / Building Regulation approval. This drawing must not be used as a contract document alone. The works will not be approved or inspected on site by G F Merchant or any representative thereof. It is the client or their appointed agents responsibility to control workmanship, substitution of materials, adherence to specification, verification to contract etc.	
All materials to be new unless otherwise stated and all components and materials etc. to be used fixed and installed etc. in strict accordance with manufacturers instruction and relevant codes of practice. Materials shall conform to appropriate British standard specifications or ENA equivalent or European code equivalent. The Employer / Client shall ensure that the selected contractor is competent with and adopts all measures necessary to achieve compliance with Health and Safety legislation for Building sites and Work places. The Employer / Client is advised that should the works need to comply with the Construction Design and Management Regulations an independent Planning Supervisor will be required. The works shall comprise of all that is shown on the drawing and details. Work that may not specifically shown but may be reasonably inferred as necessary to carry out the works shall be deemed to be included.	