




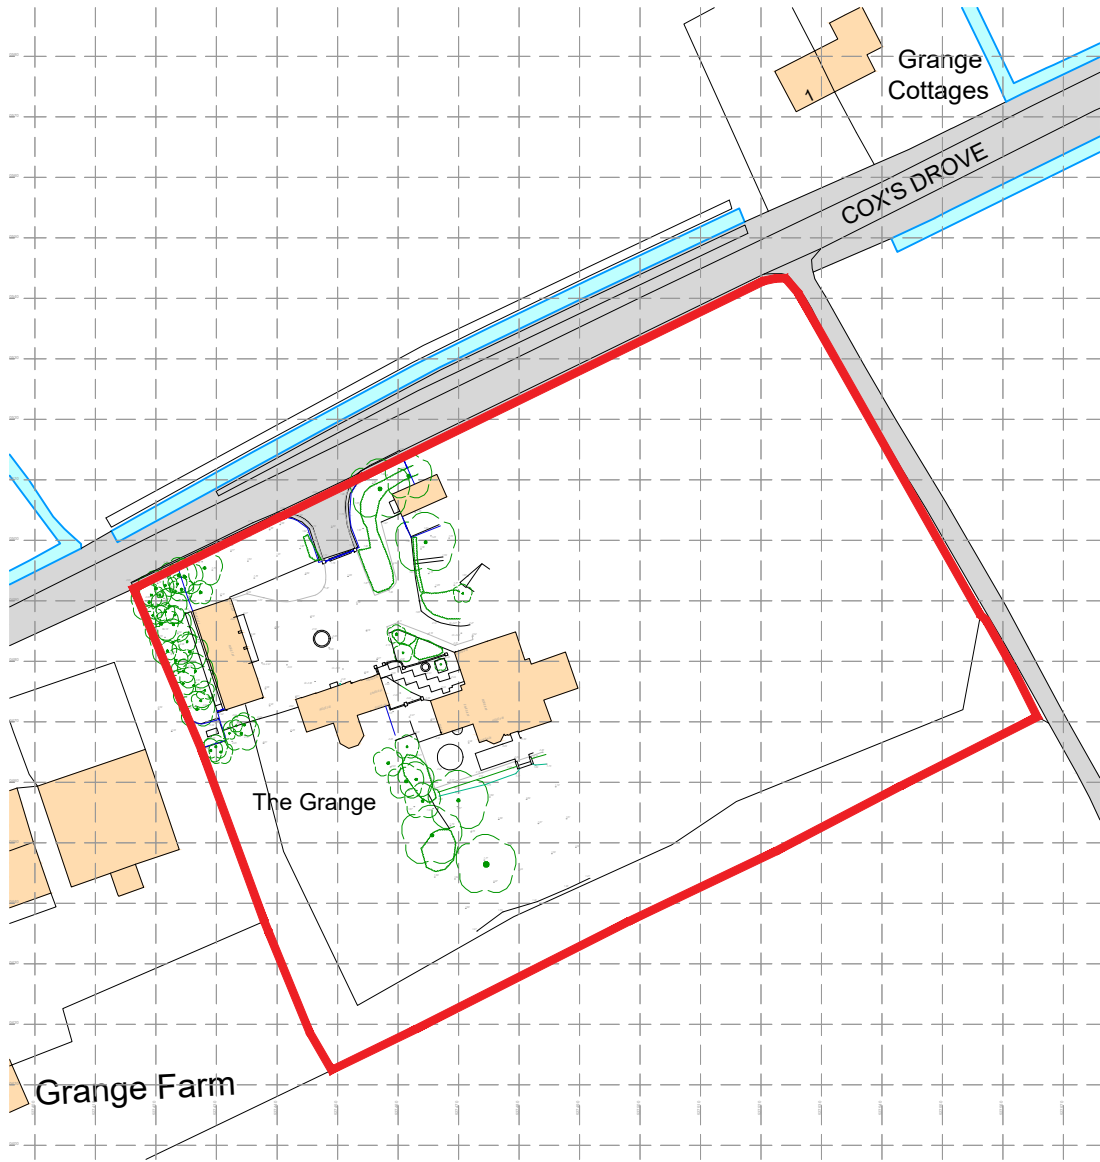

LOCATION PLAN
SCALE 1:1250

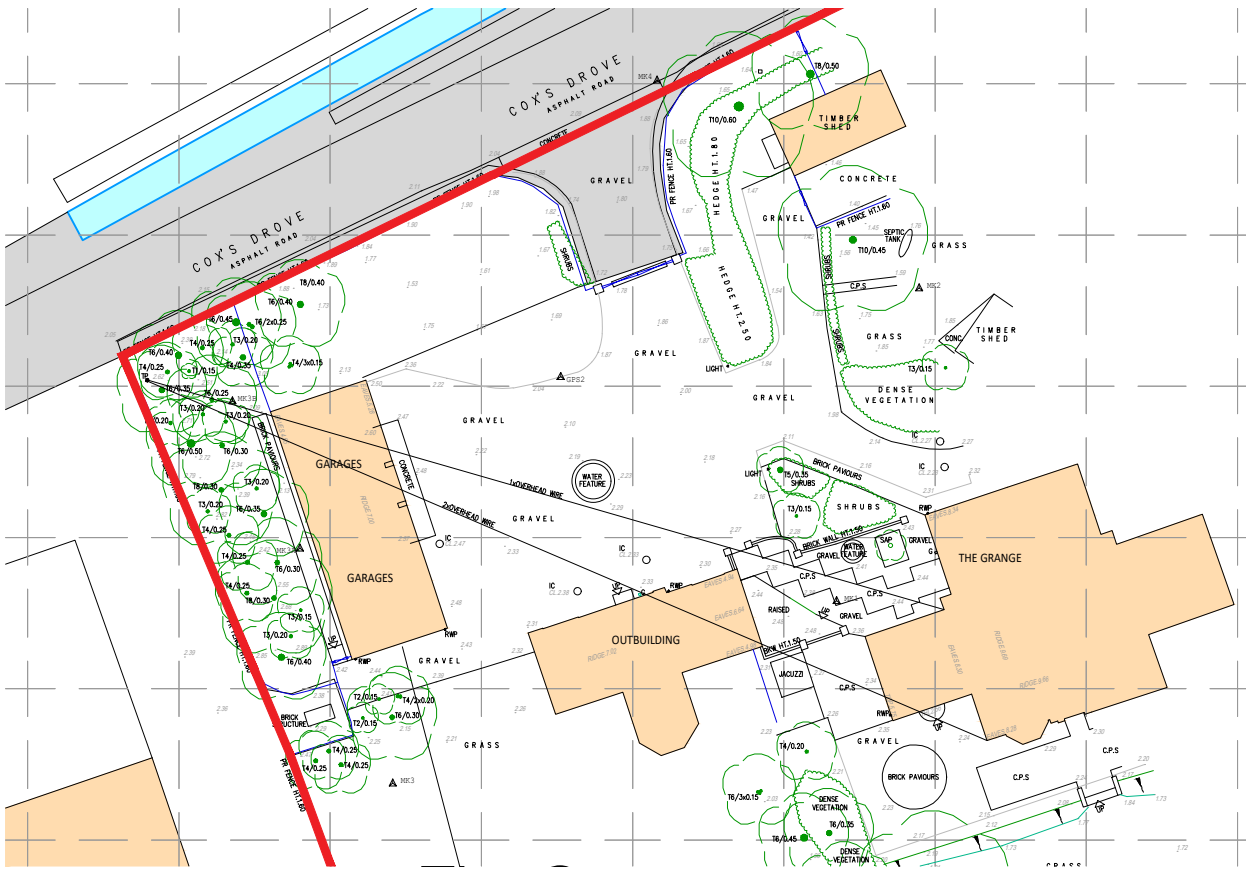

EXISTING BLOCK PLAN
SCALE 1:500

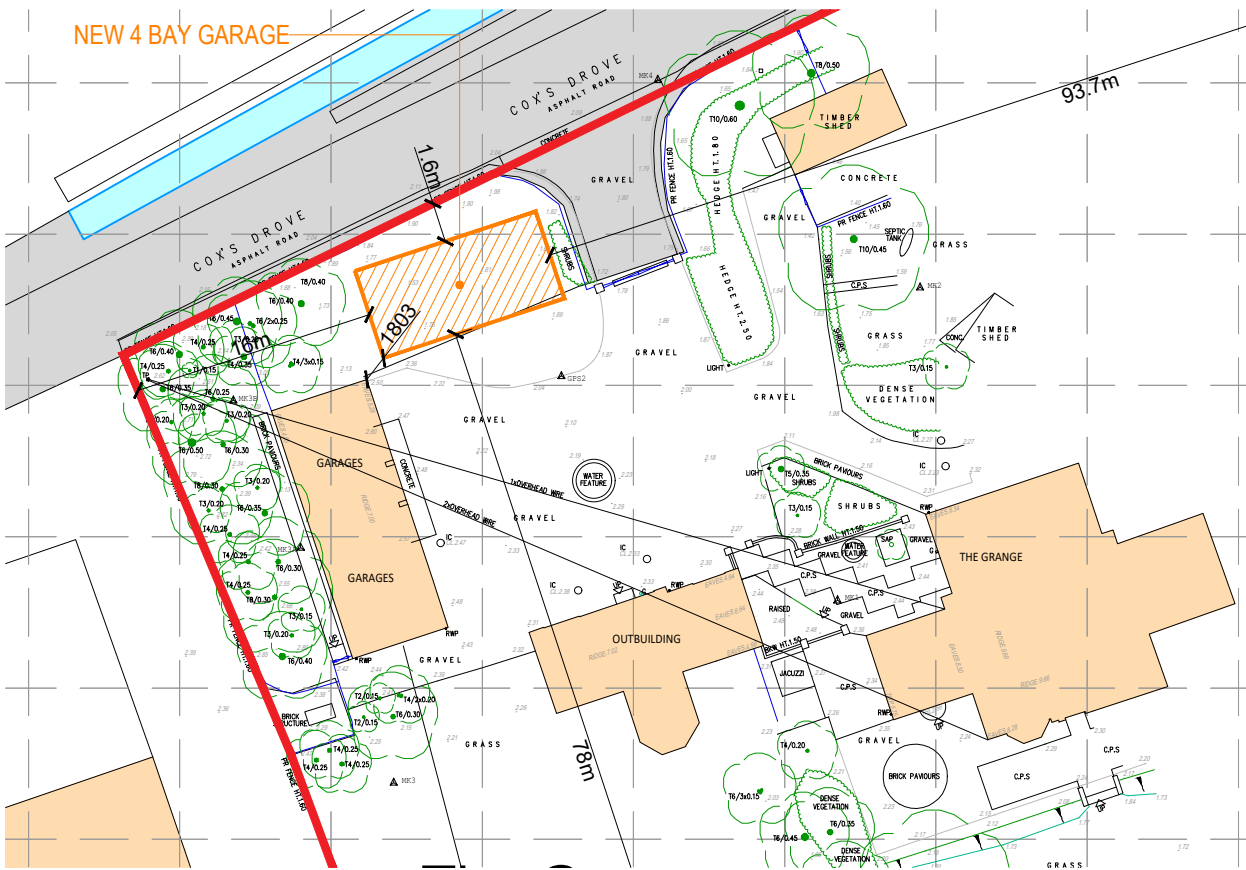

PROPOSED BLOCK PLAN
SCALE 1:500

Contractors must work only to figured dimensions which are to be checked on site, any discrepancies are to be reported to the architect before proceeding.

All rights desribed in chapter IV of the copyright, designs and patents act 1988 have been generally asserted.

Information contained within this drawing is the sole copyright of TMV Architects and should not be reproduced or imparted to a third party without written permission.

10.08.2020		FIRST ISSUE		TJM MDV	
Rev	Date	Details		Drawn	Checked
Issued for:					
PLANNING					
Project Name:			Project No:		
THE GRANGE, POSTLAND, CROWLAND, PETERBOROUGH			704		
			Dwg No:		
			001		
			Rev:		
Drawing Name:			Scale:		
EXISTING AND PROPOSED SITE LOCATION AND BLOCK PLAN			Varies @A3		
			Drawn By: Date:		
			TJM 10.08.2020		
			Checked By: Date:		
			MDV 10.08.2020		