



Contractors must work only to figured dimensions which are to be checked on site, any discrepancies are to be reported to the architect before proceeding.

All rights described in chapter IV of the copyright, designs and patents act 1988 have been generally asserted.


Information contained within this drawing is the sole copyright of TMV Architects and should not be reproduced or imparted to a third party without written permission.

MATERIALS


- 01 Horizontal Oak Cladding
- 02 Grey Fibre Cement Slate Rooftiles
- 03 Rooflights
- 04 Vertical Timber Doors
- 05 Oak Frame
- 06 Black UPVC Gutters and Downpipes

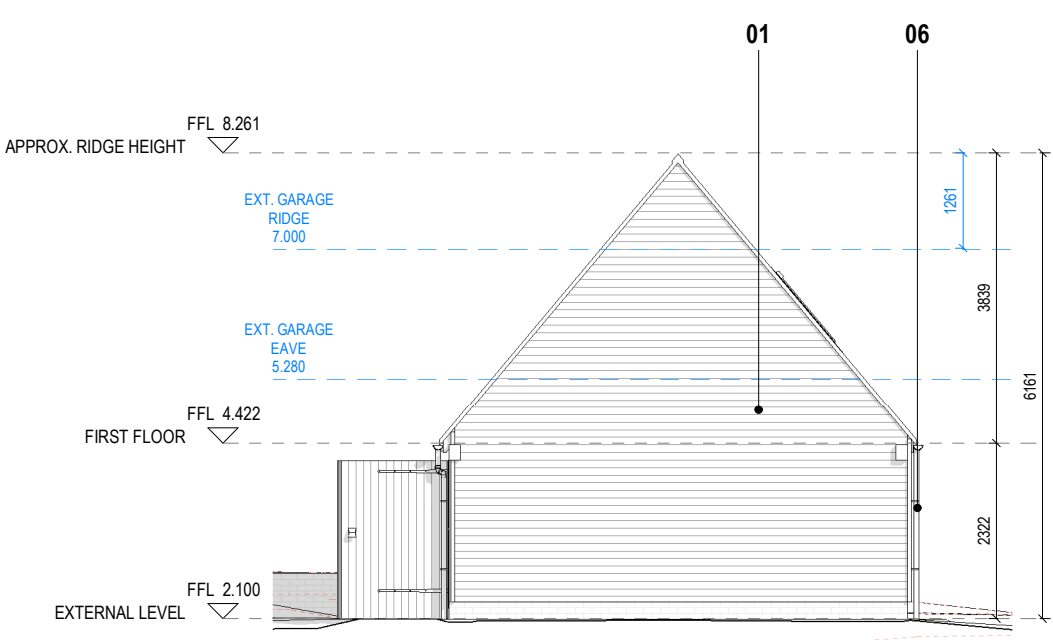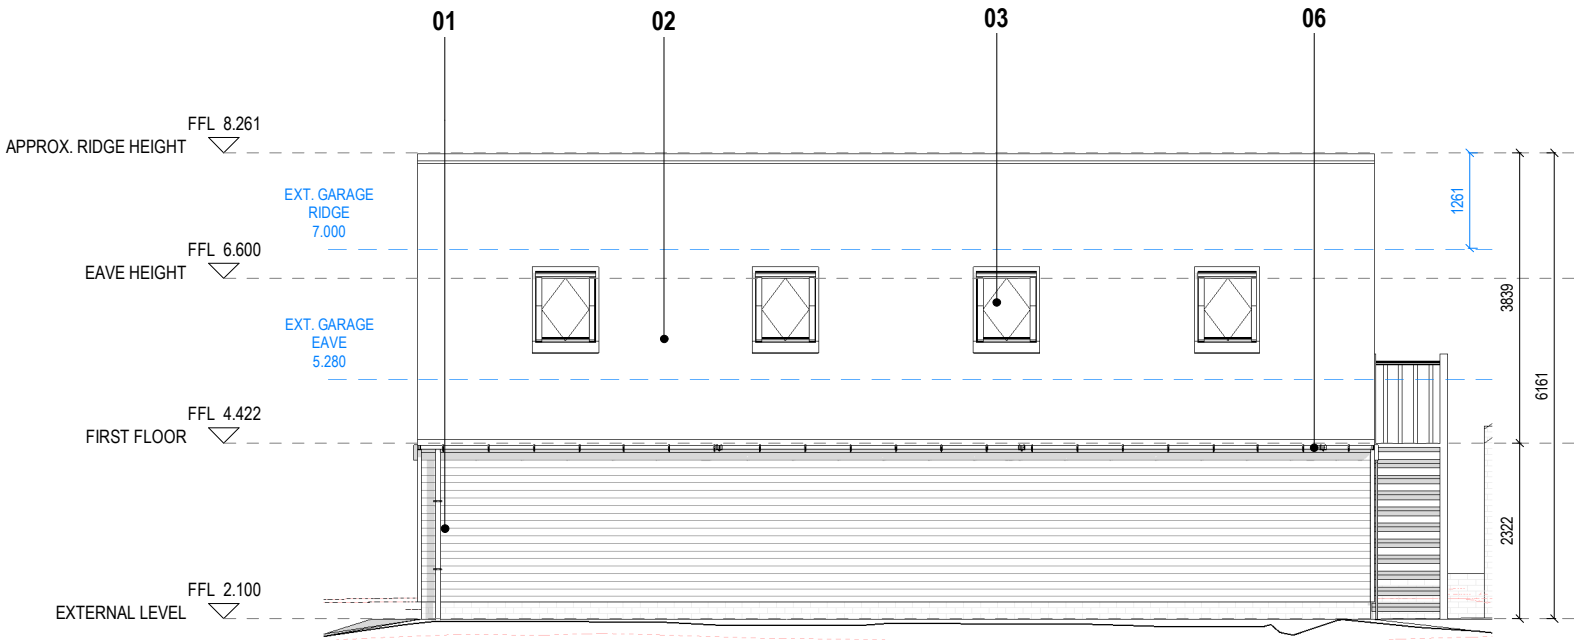

Elevation 3 - Proposed
1 : 100

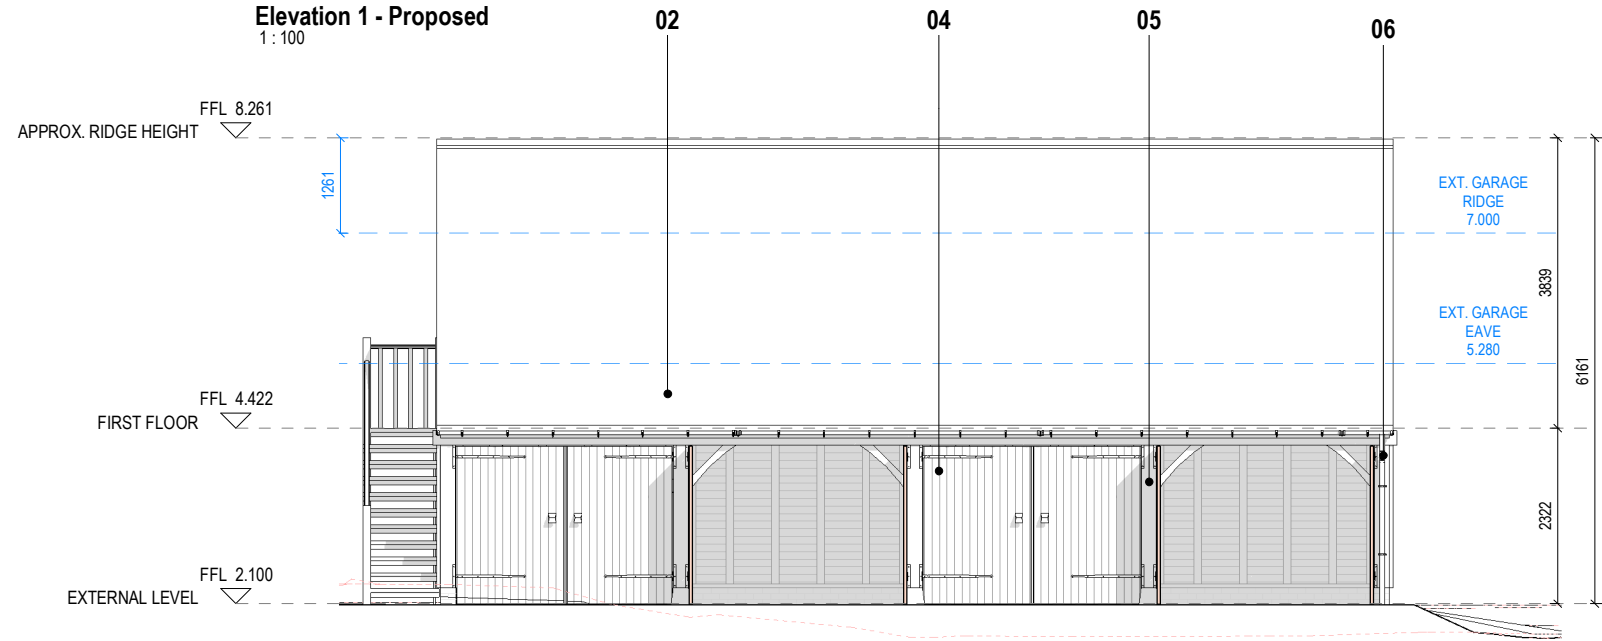

Elevation 1 - Proposed
1 : 100

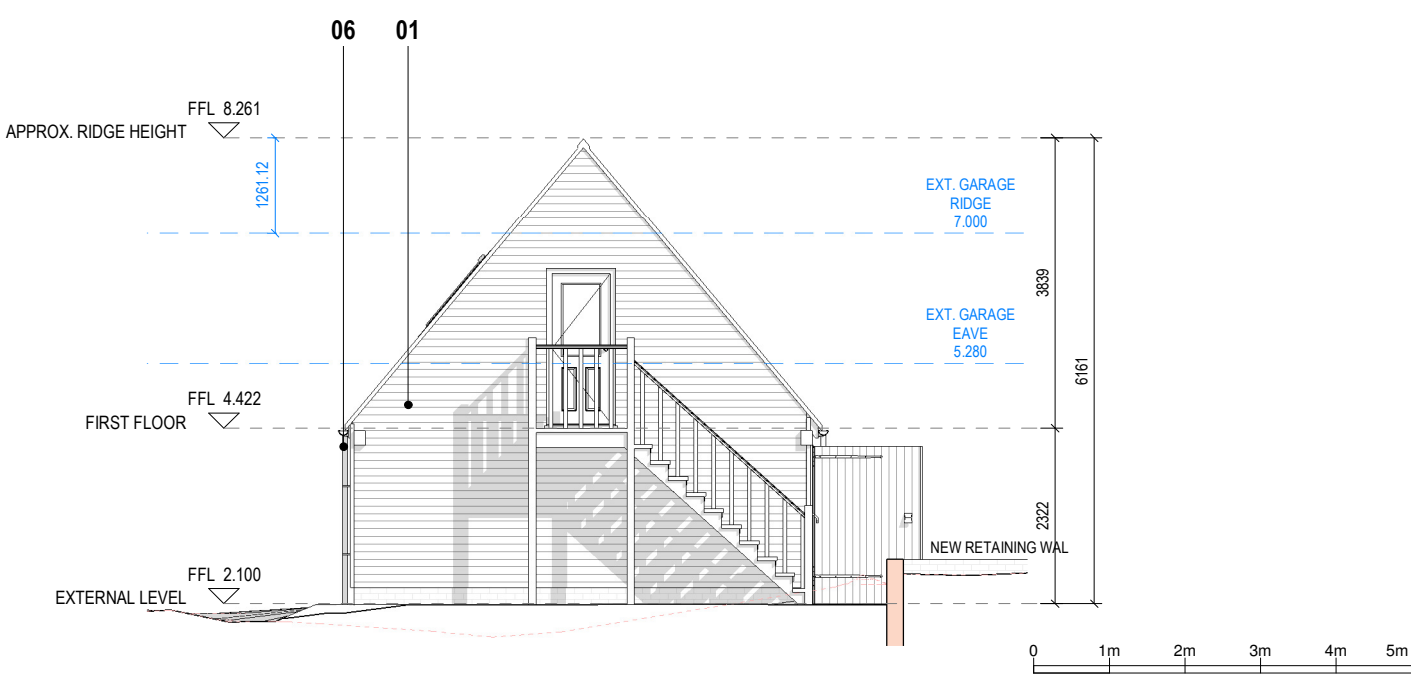

Elevation 4 - Proposed
1 : 100

02.09.20 FIRST ISSUE		Details		TJM	MDV
Rev	Date	Issued for:		Drawn	Checked
PLANNING					
Project Name:		Project No:			
THE GRANGE, POSTLAND, CROWLAND, PETERBOROUGH		704			
		Dwg No:			
		003			
		Rev:			
Drawing Name:		Scale:			
PROPOSED ELEVATIONS		1 : 100 @ A3			
Drawn By:		Date:			
MDV		02.09.2020			
Checked By:		Date:			
TJM		02.09.2020			