
Existing Site Location
1:1250

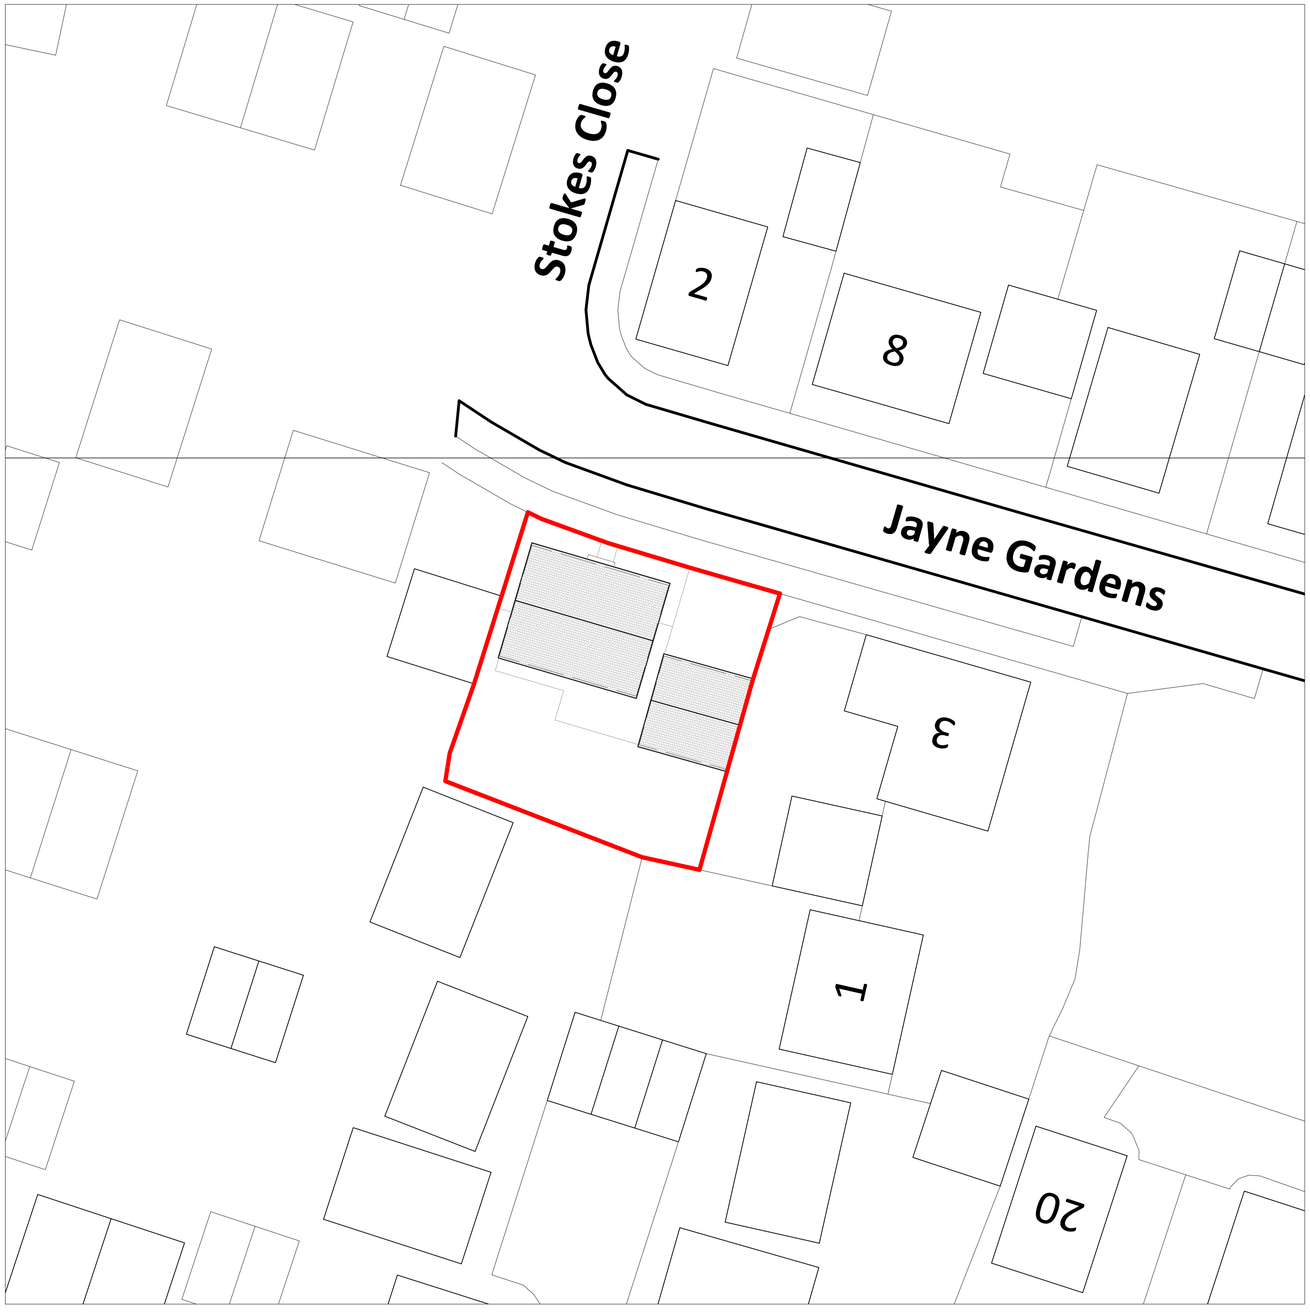


1:1250 Scale Bar



Existing Block Plan
1:200



1:200 Scale Bar

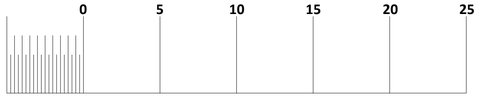

N

NOTES:
The level of information in this drawing is in relation to submitting a PLANNING APPLICATION.

The information shown should not be used for any purpose (such as building regulations, costing or construction) unless permission is expressly granted by the client / Crown Barclay Limited

Responsibilty for Party Wall and Rights to Light lay with the client.

ALL dimensions should be checked on site.

This drawing is subject to copyright.

PLANNING

crownbarclay.co.uk

6 The Park, St. Pegas Road, Peakirk, Peterborough, PE6 7NG
(01733) 253994
info@crownbarclay.co.uk
www.crownbarclay.co.uk

Address: 5 Jayne Gardens, Crowland, PE6 0DH

DWG Title: Existing Site Location & Block Plan
DWG No: 2022-234-01_PA

Date: 17-08-2022
Scale: 1:1250 @ A1 / 1:2500 @ A3
1:200 @ A1 / 1:400 @ A3