
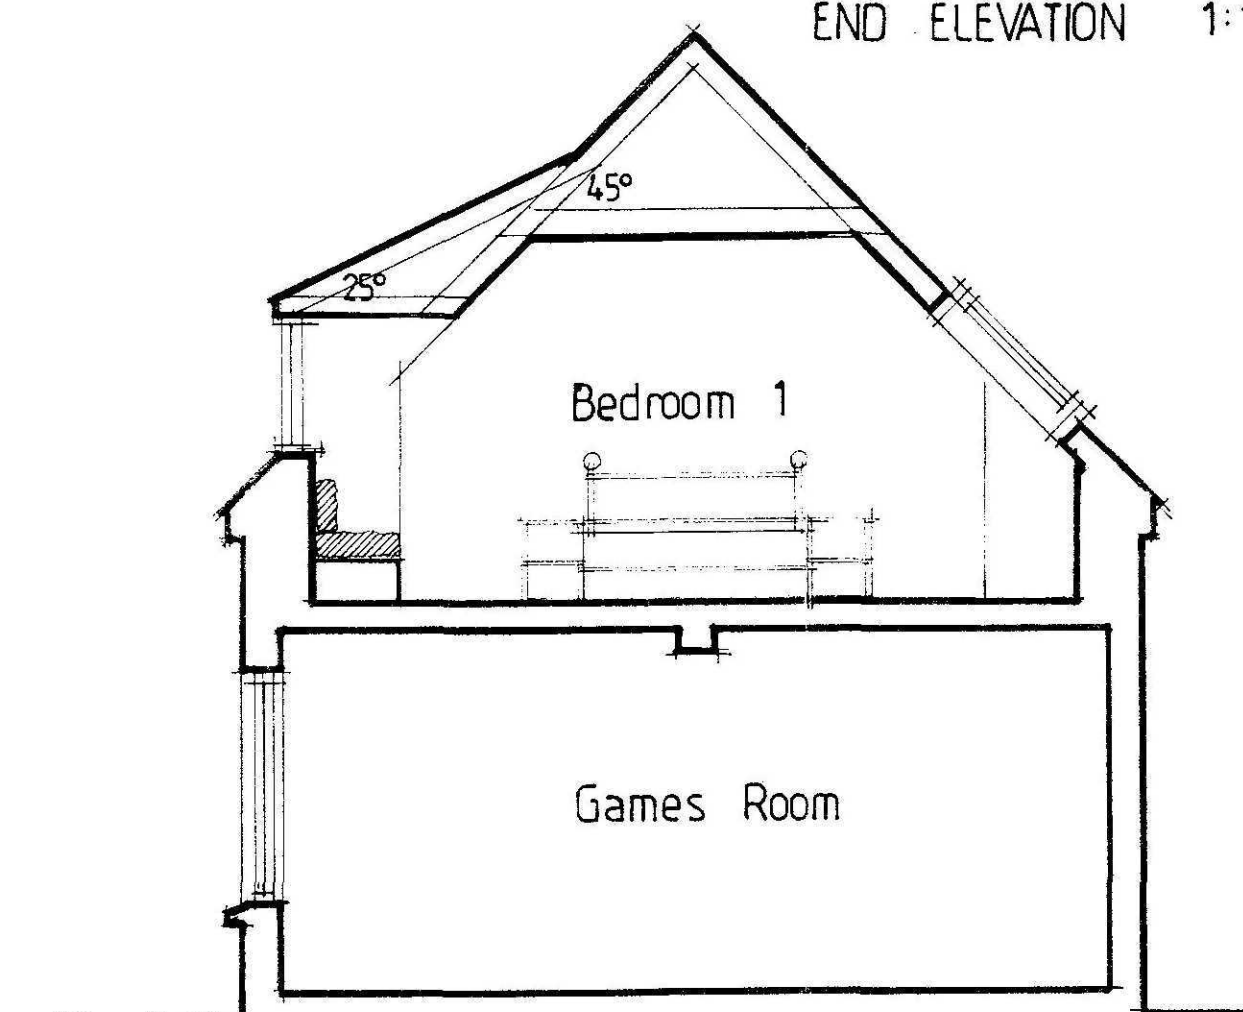
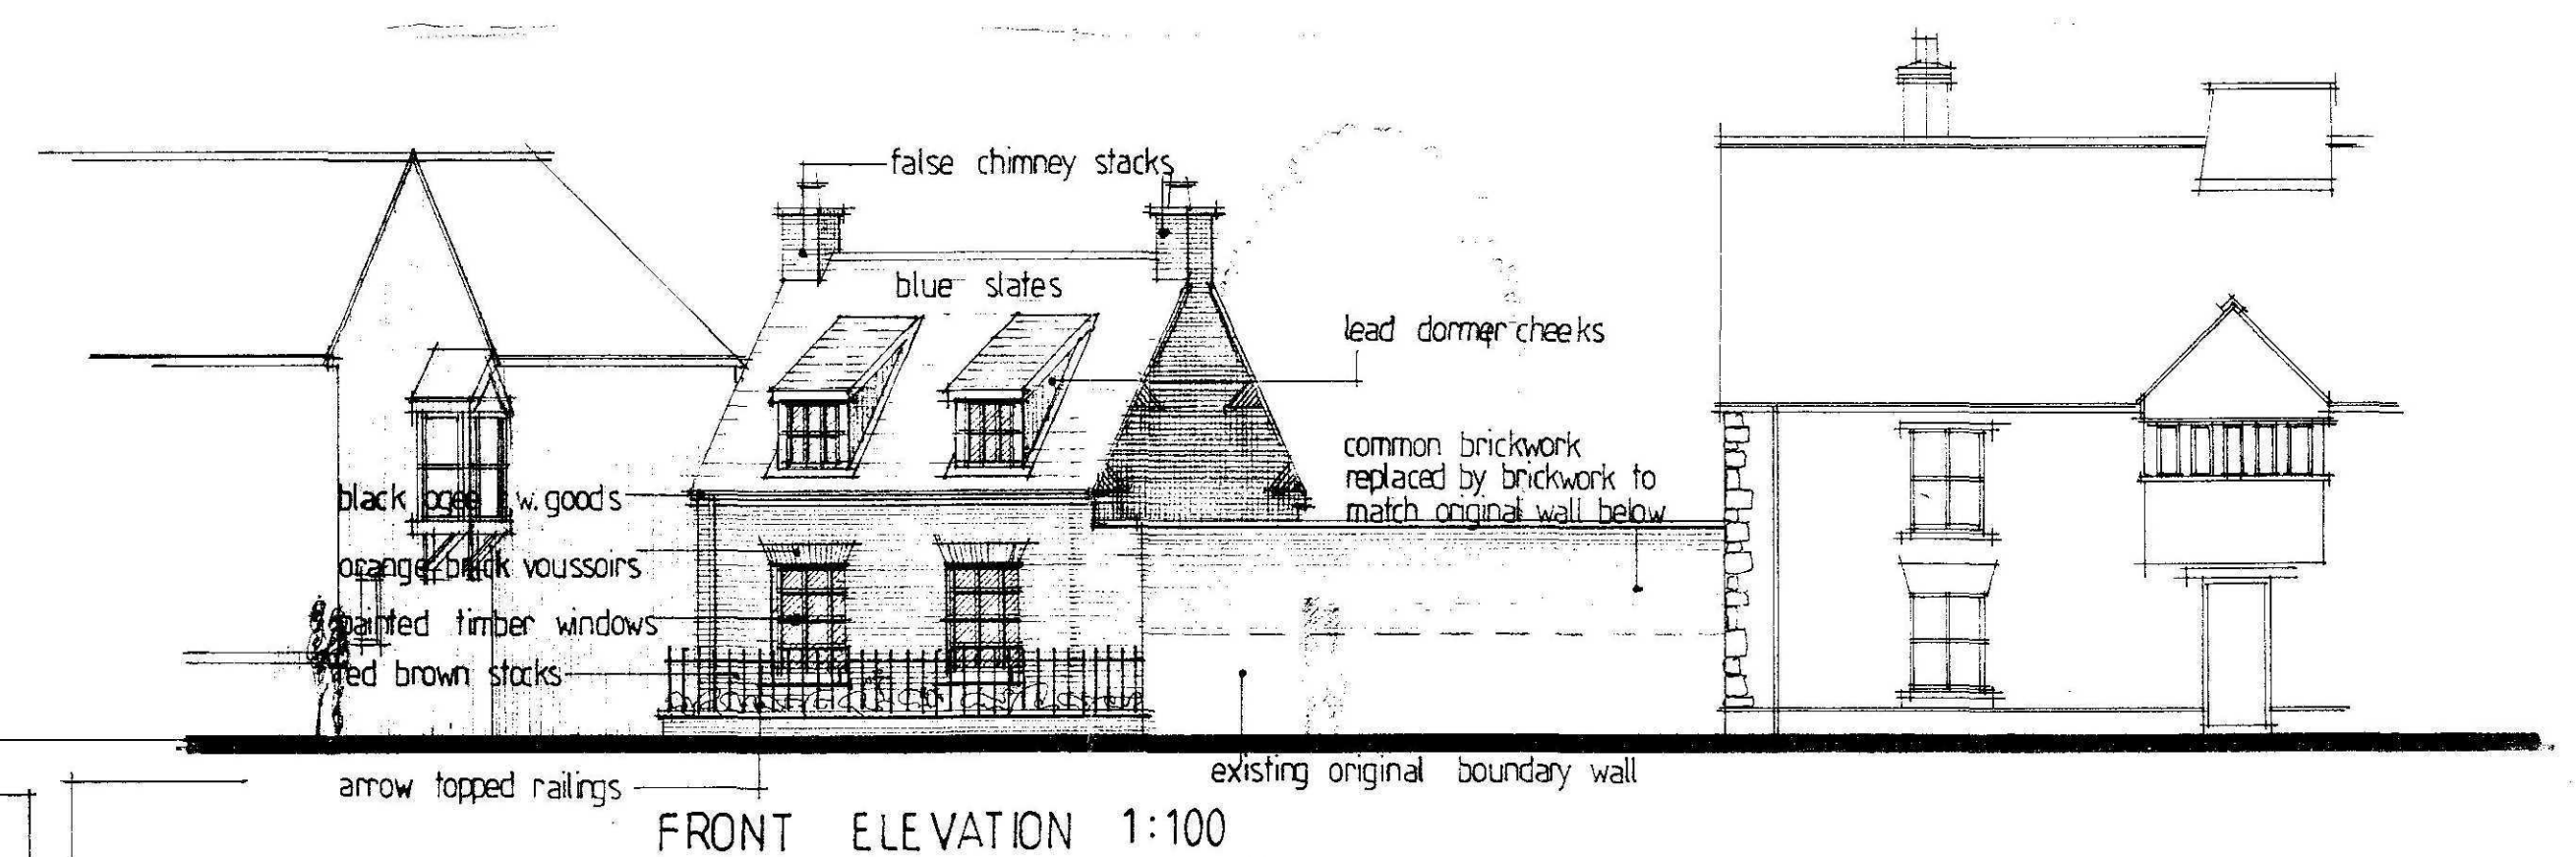
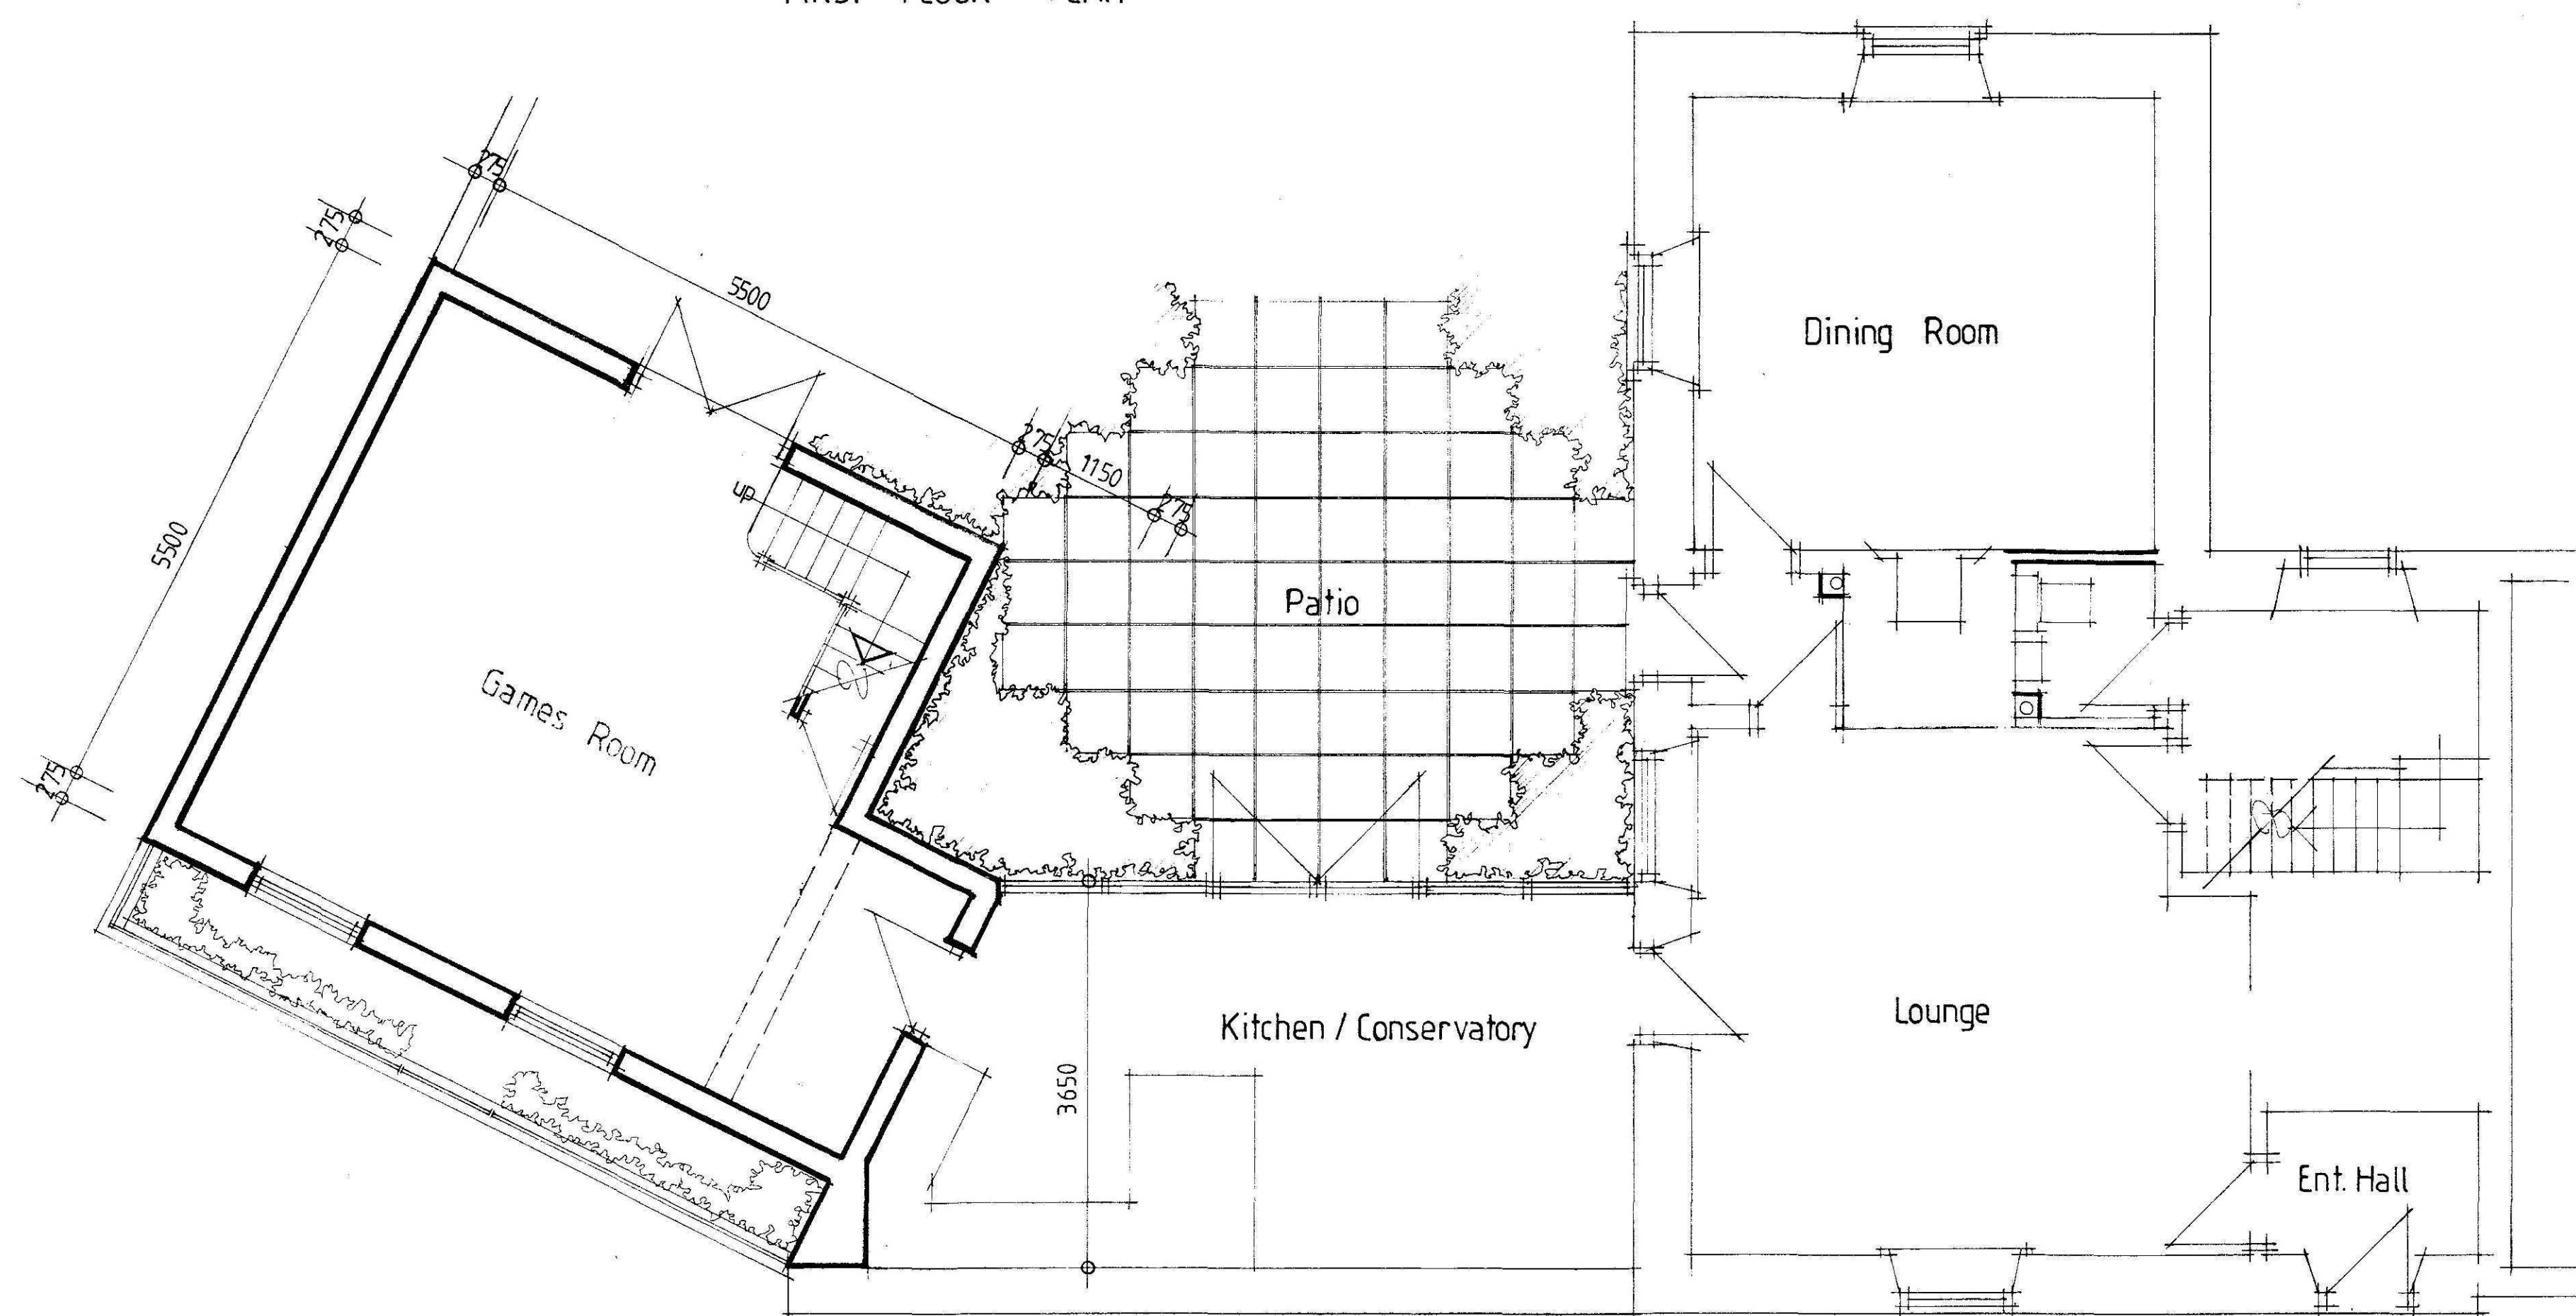


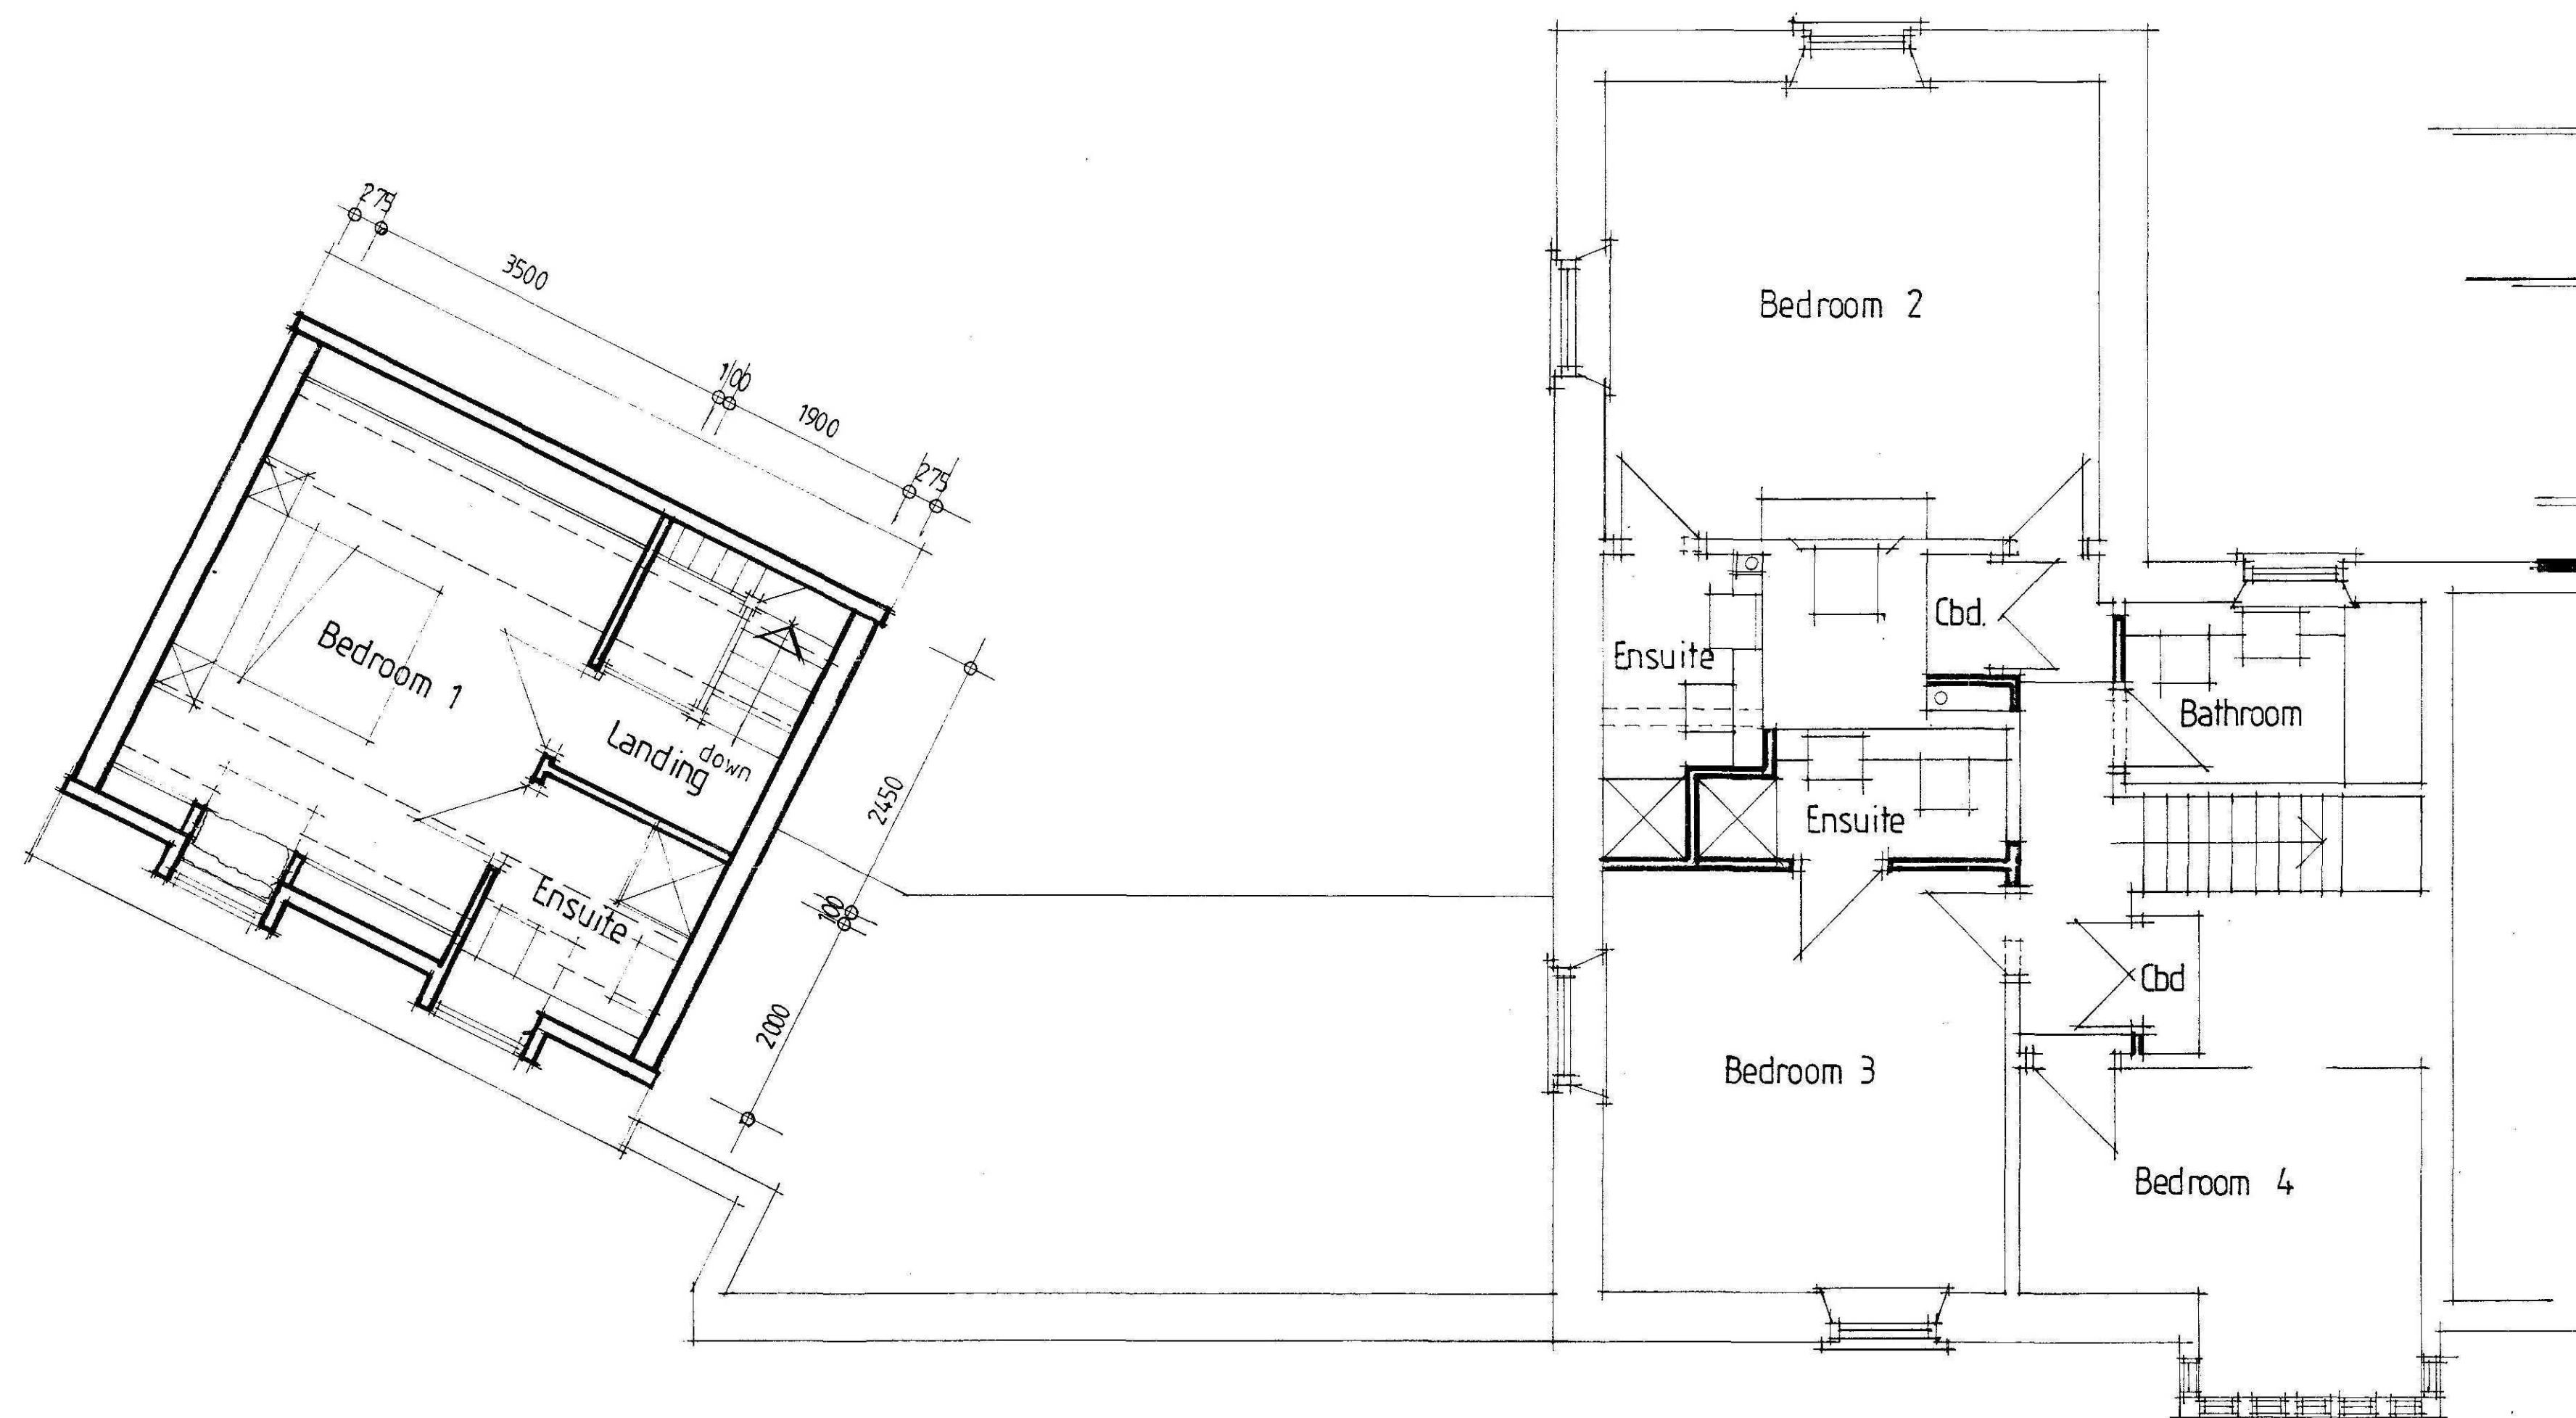

A - 05 August 86 - Velux roof windows changed to conservation windows. Rear glass screen simplified. Vase consoles + turntable console added.

**TREVOR A CLAY R.I.B.A.
CHARTERED ARCHITECT**

14 OLD FENDIKE ROAD
WESTON HILLS
SPALDING
LINCOLNSHIRE PE12 6DD

Project:
PROPOSED ALTERATIONS AND EXTENSIONS
AT 60 NORTH STREET, CROWLAND TO
CREATE HOLIDAY COTTAGE
- MR P AUSTIN

Drawing:

SKETCH DESIGN - 2

50

Date: 25 April 06	Proj No: ~~03~~ 171/PA	
Scale: 1:50/100	Drq. No: 003	Rev: A