




1 East
1 : 200

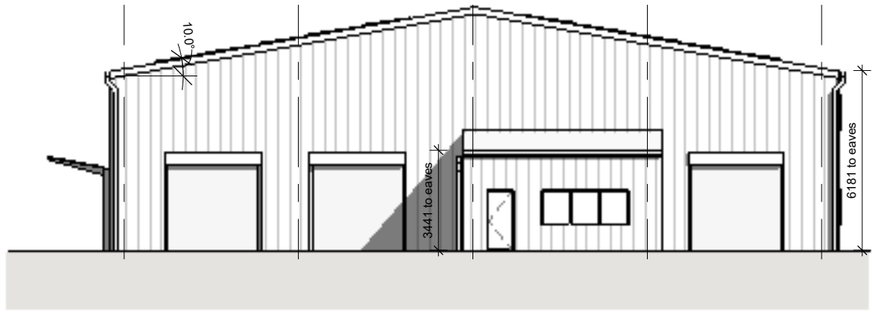

2 North
1 : 200

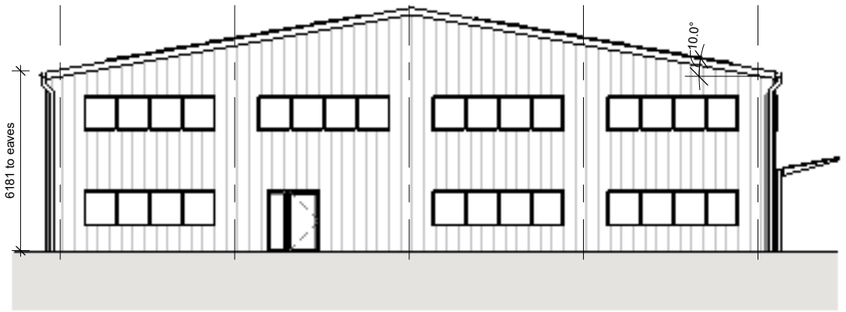

3 South
1 : 200

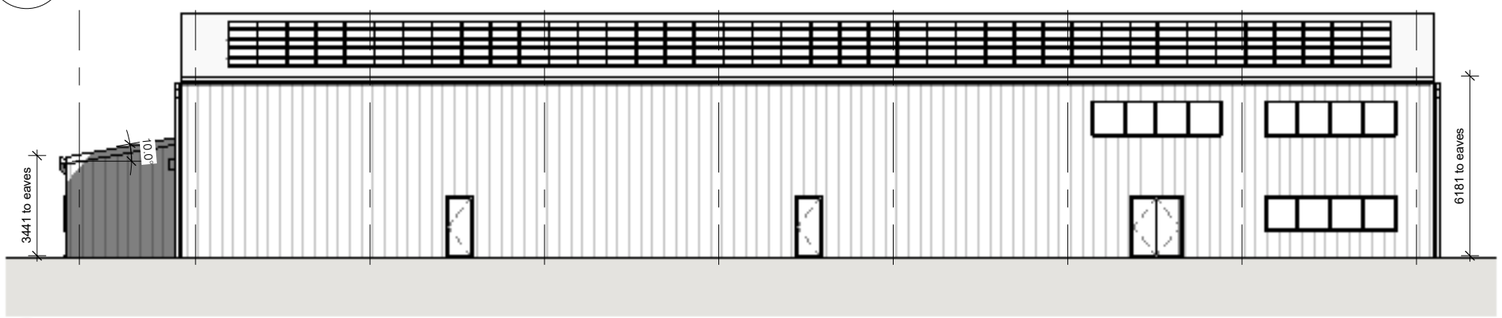

4 West
1 : 200

Elevation Materials:

- External walls to be box profile with PVC coated steel sheeting (colour TBD).
- Aluminium framed windows (colour TBD).
- Steel roller shuttered loading doors (colour TBD).
- Aluminium framed glazed entrance doors (colour TBD).
- Steel flush framed personel doors (colour TBD).
- Highline gutter and sqaure profiled rainwater goods (colour TBD).



Rev	Date	Description	Dr	Ch

Barron Design

Address 28 Catherdral Road, Cardiff, CF11 9LJ
4 Oak Drive, Marford, LL12 8XT
Website barrondesign.co.uk
CIAT Chartered Practice Number F2683

Client FloGro Systems Ltd.

Project New Development at Decoy Farm Process Building

Project No P674

Drawing Process Building Elevations Phase 1

Issue Status Planning

A3 As indicated

Drawing No BDL 312 Rev