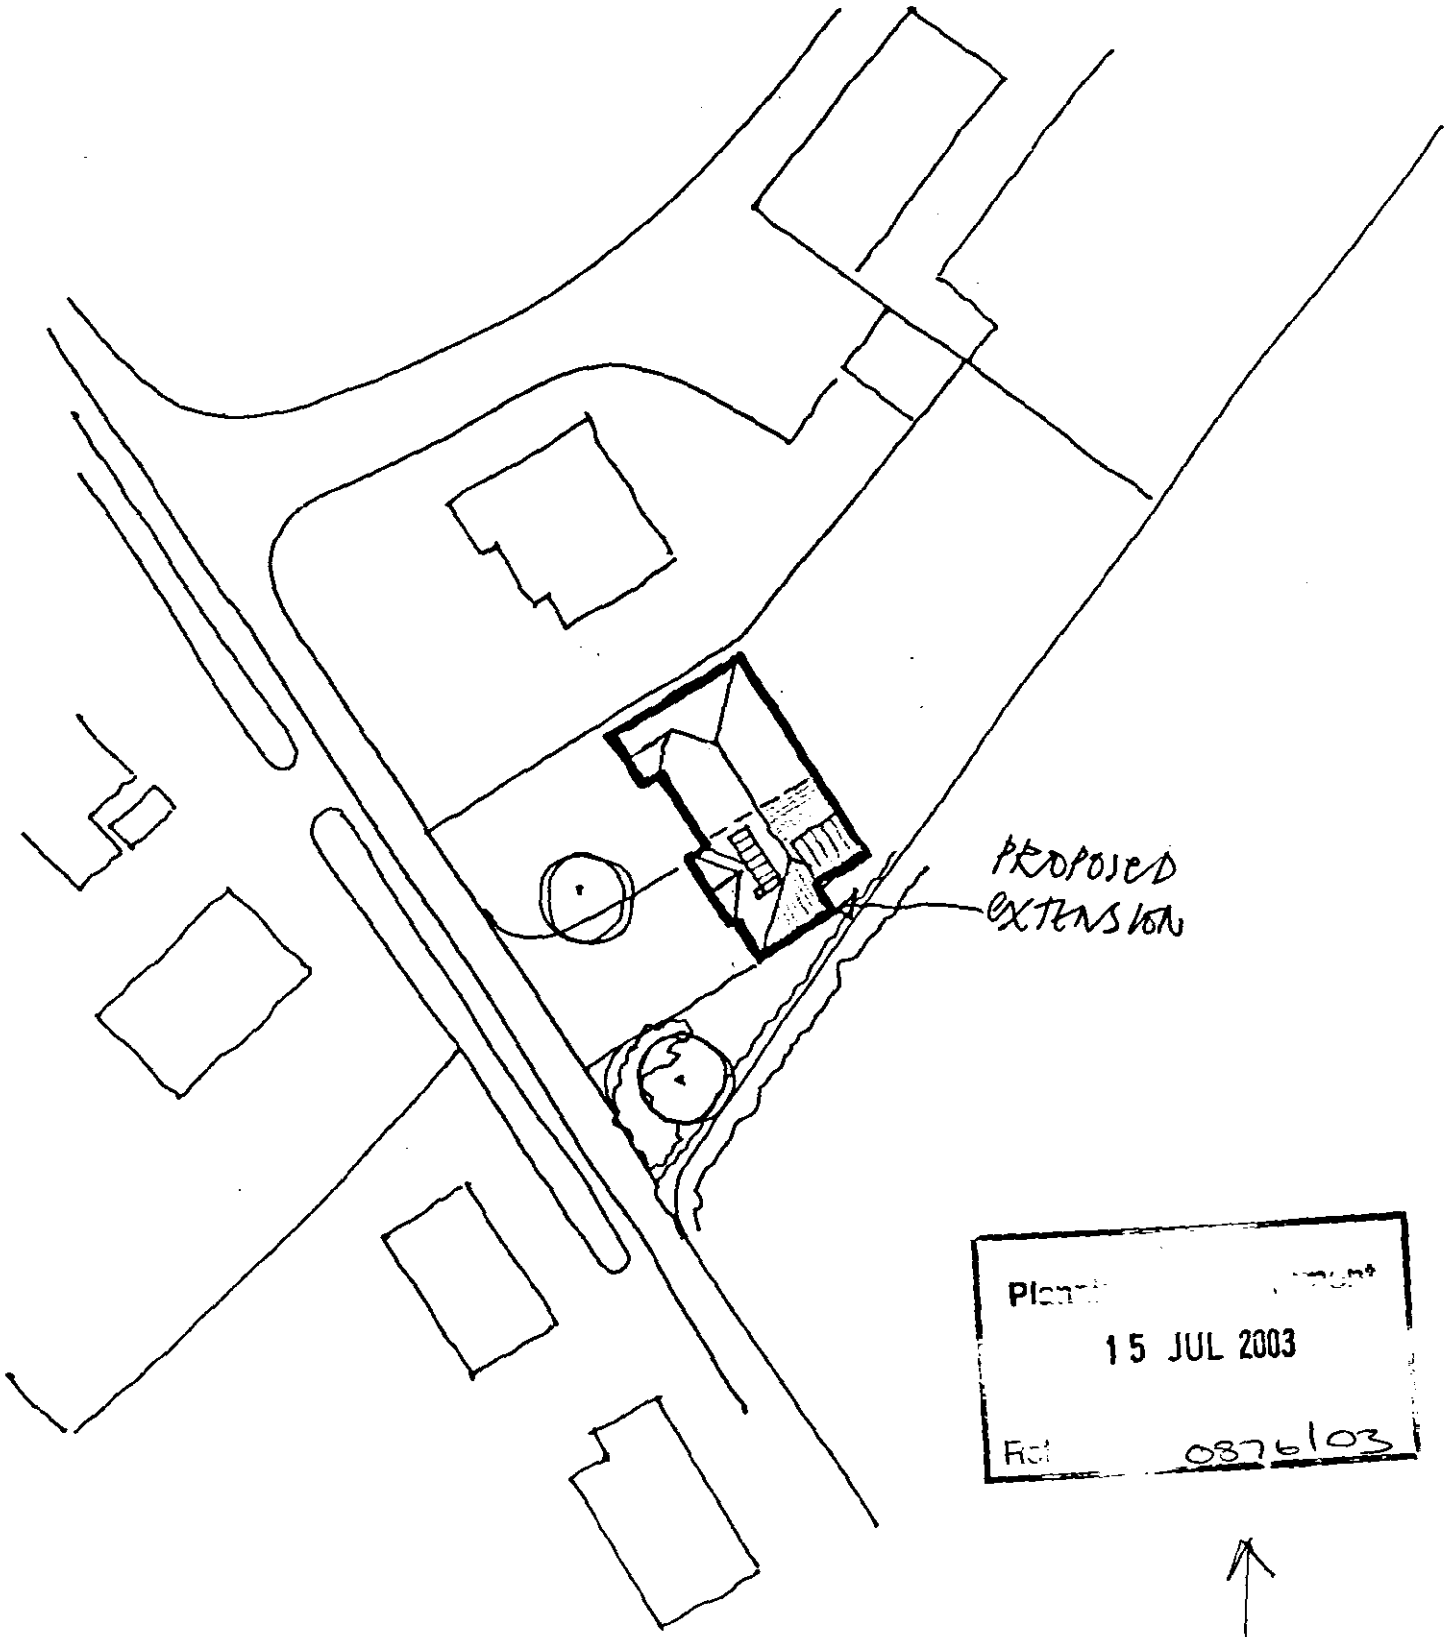


15 JUL 2003
Ref 0876/03

NORTH

DETERMINED
PLAN

1:500
ALTERATIONS & EXTENSIONS
10 BARBERS DROVE SOUTH
CROWLAND

RAAB DESIGN