


REAR ELEVATION

Planning Department
12 MAY 2003
Ref

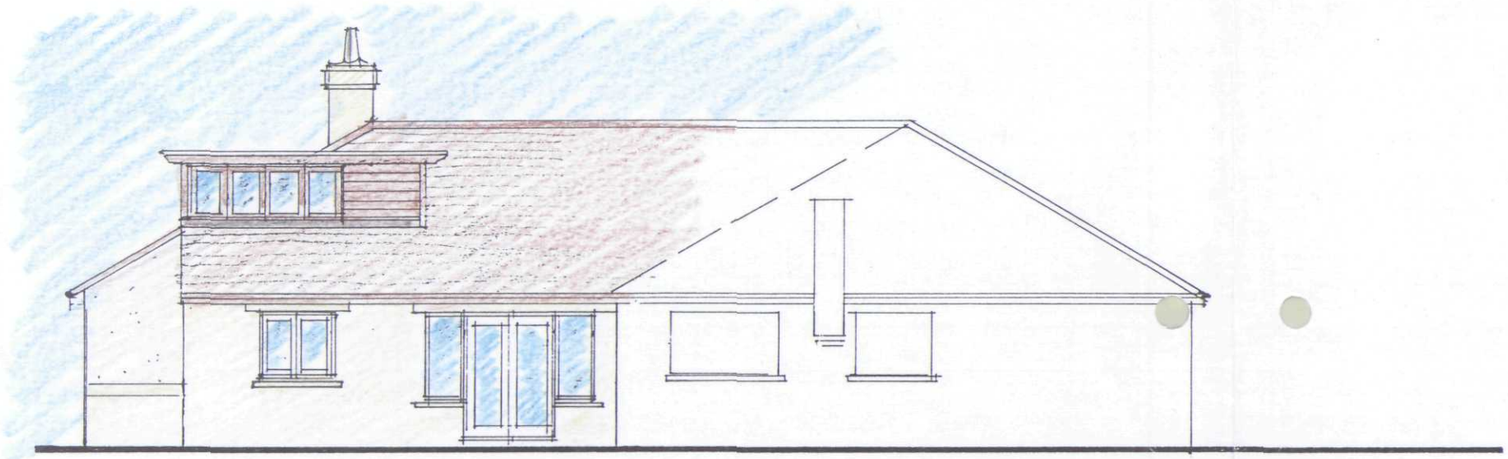

FRONT ELEVATION



GARAGE GABLE ELEVATION

ELEVATIONS 1:100

10 BARBERS DROVE SOUTH CROWLAND

RAAB DESIGN