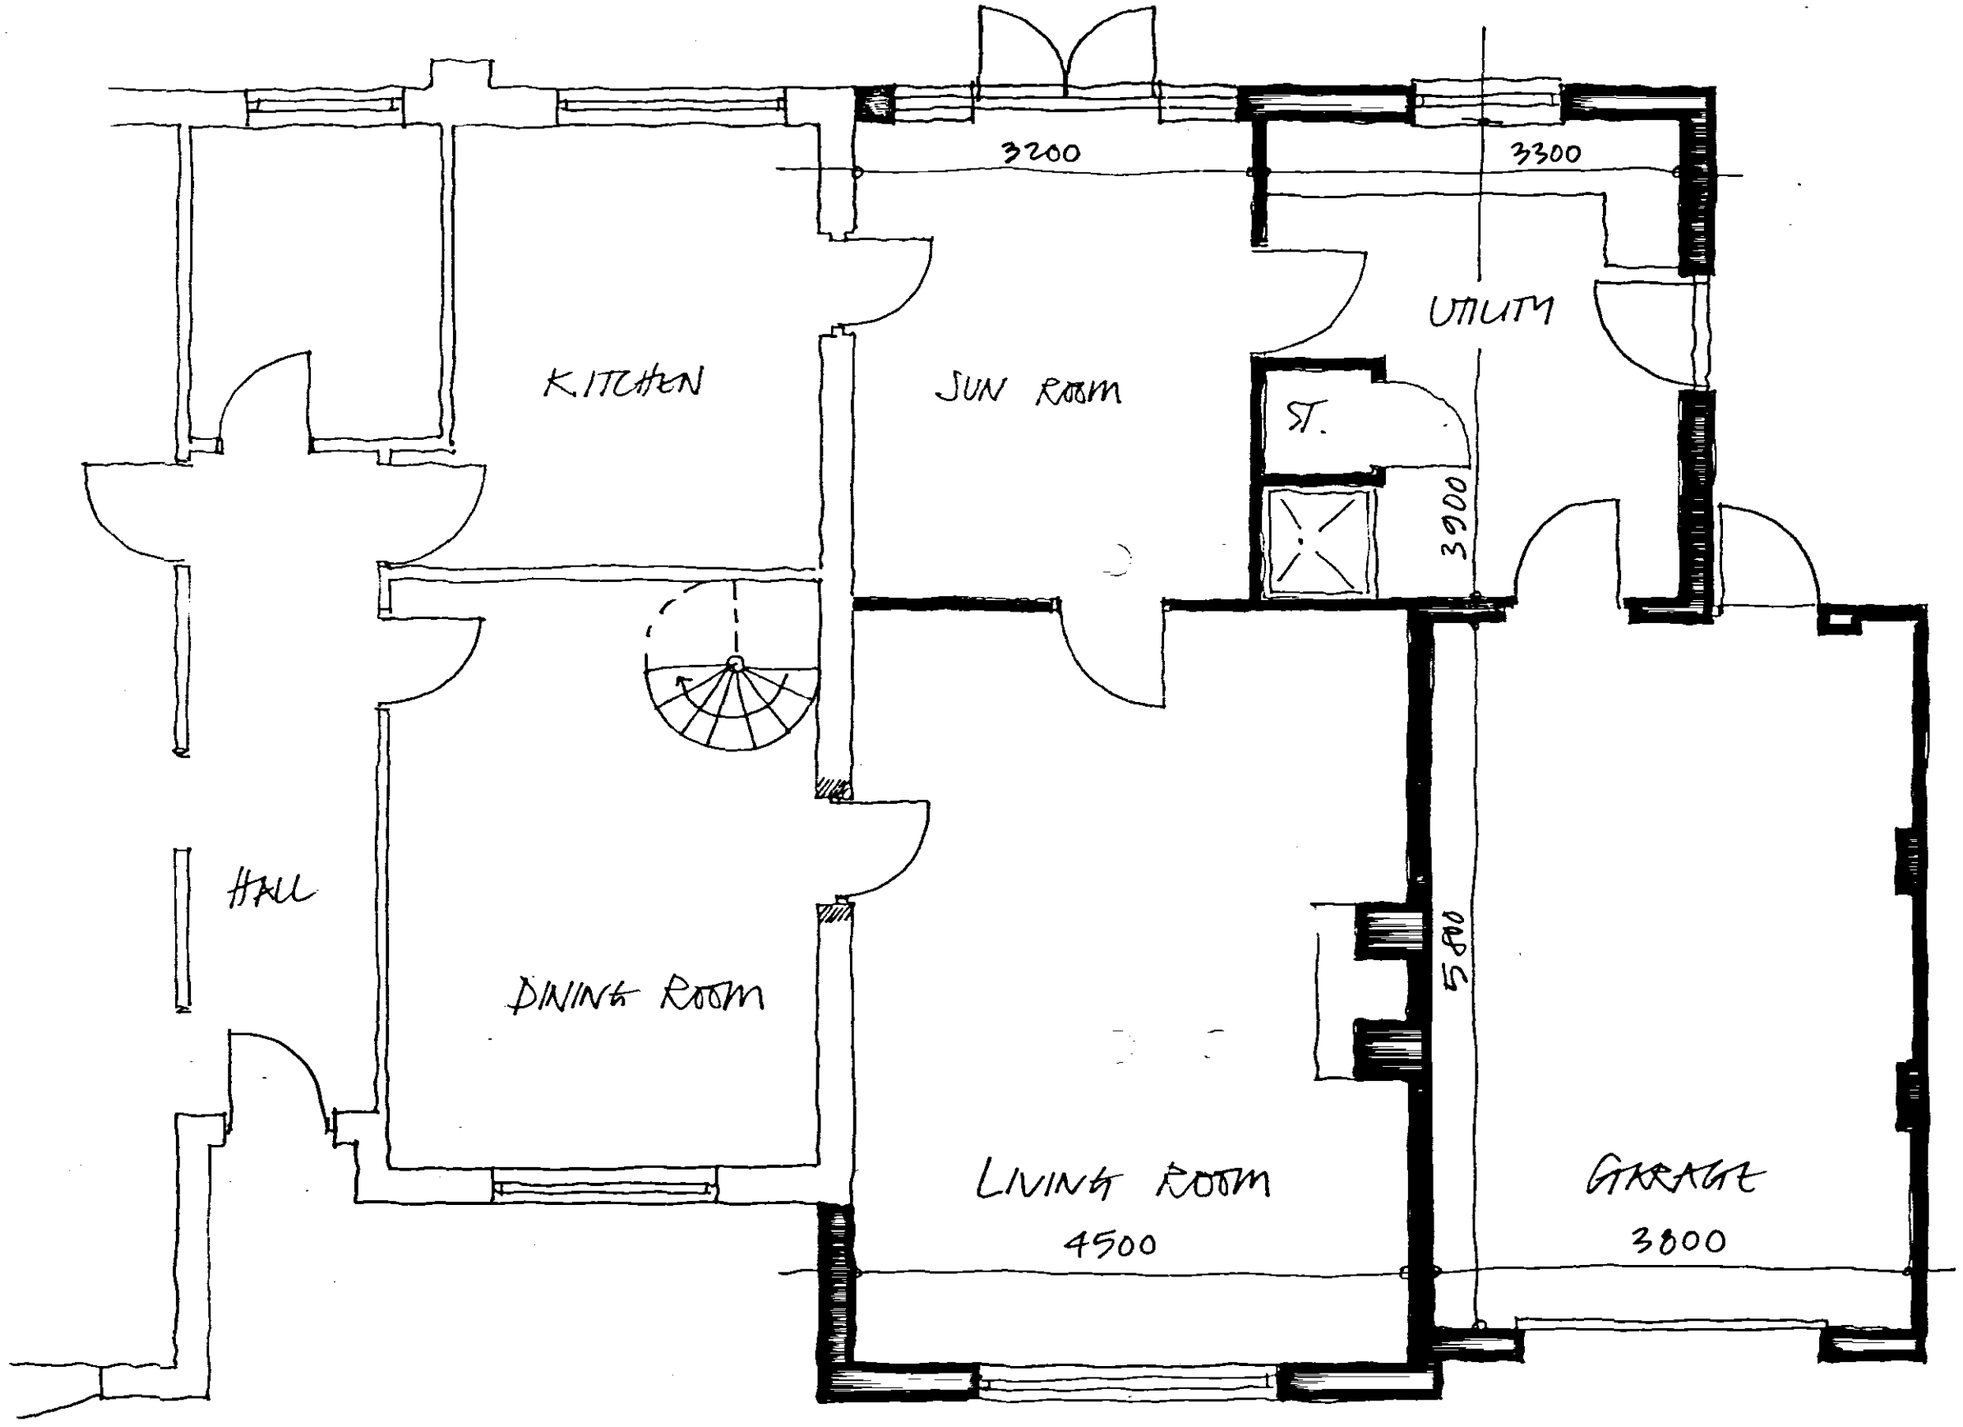


SHDC
Planning & Development
12 MAY 2003
Re

GROUND FLOOR 1:50

10 BARBERS DROVE SOUTH CROWLAND

RAAB DESIGN