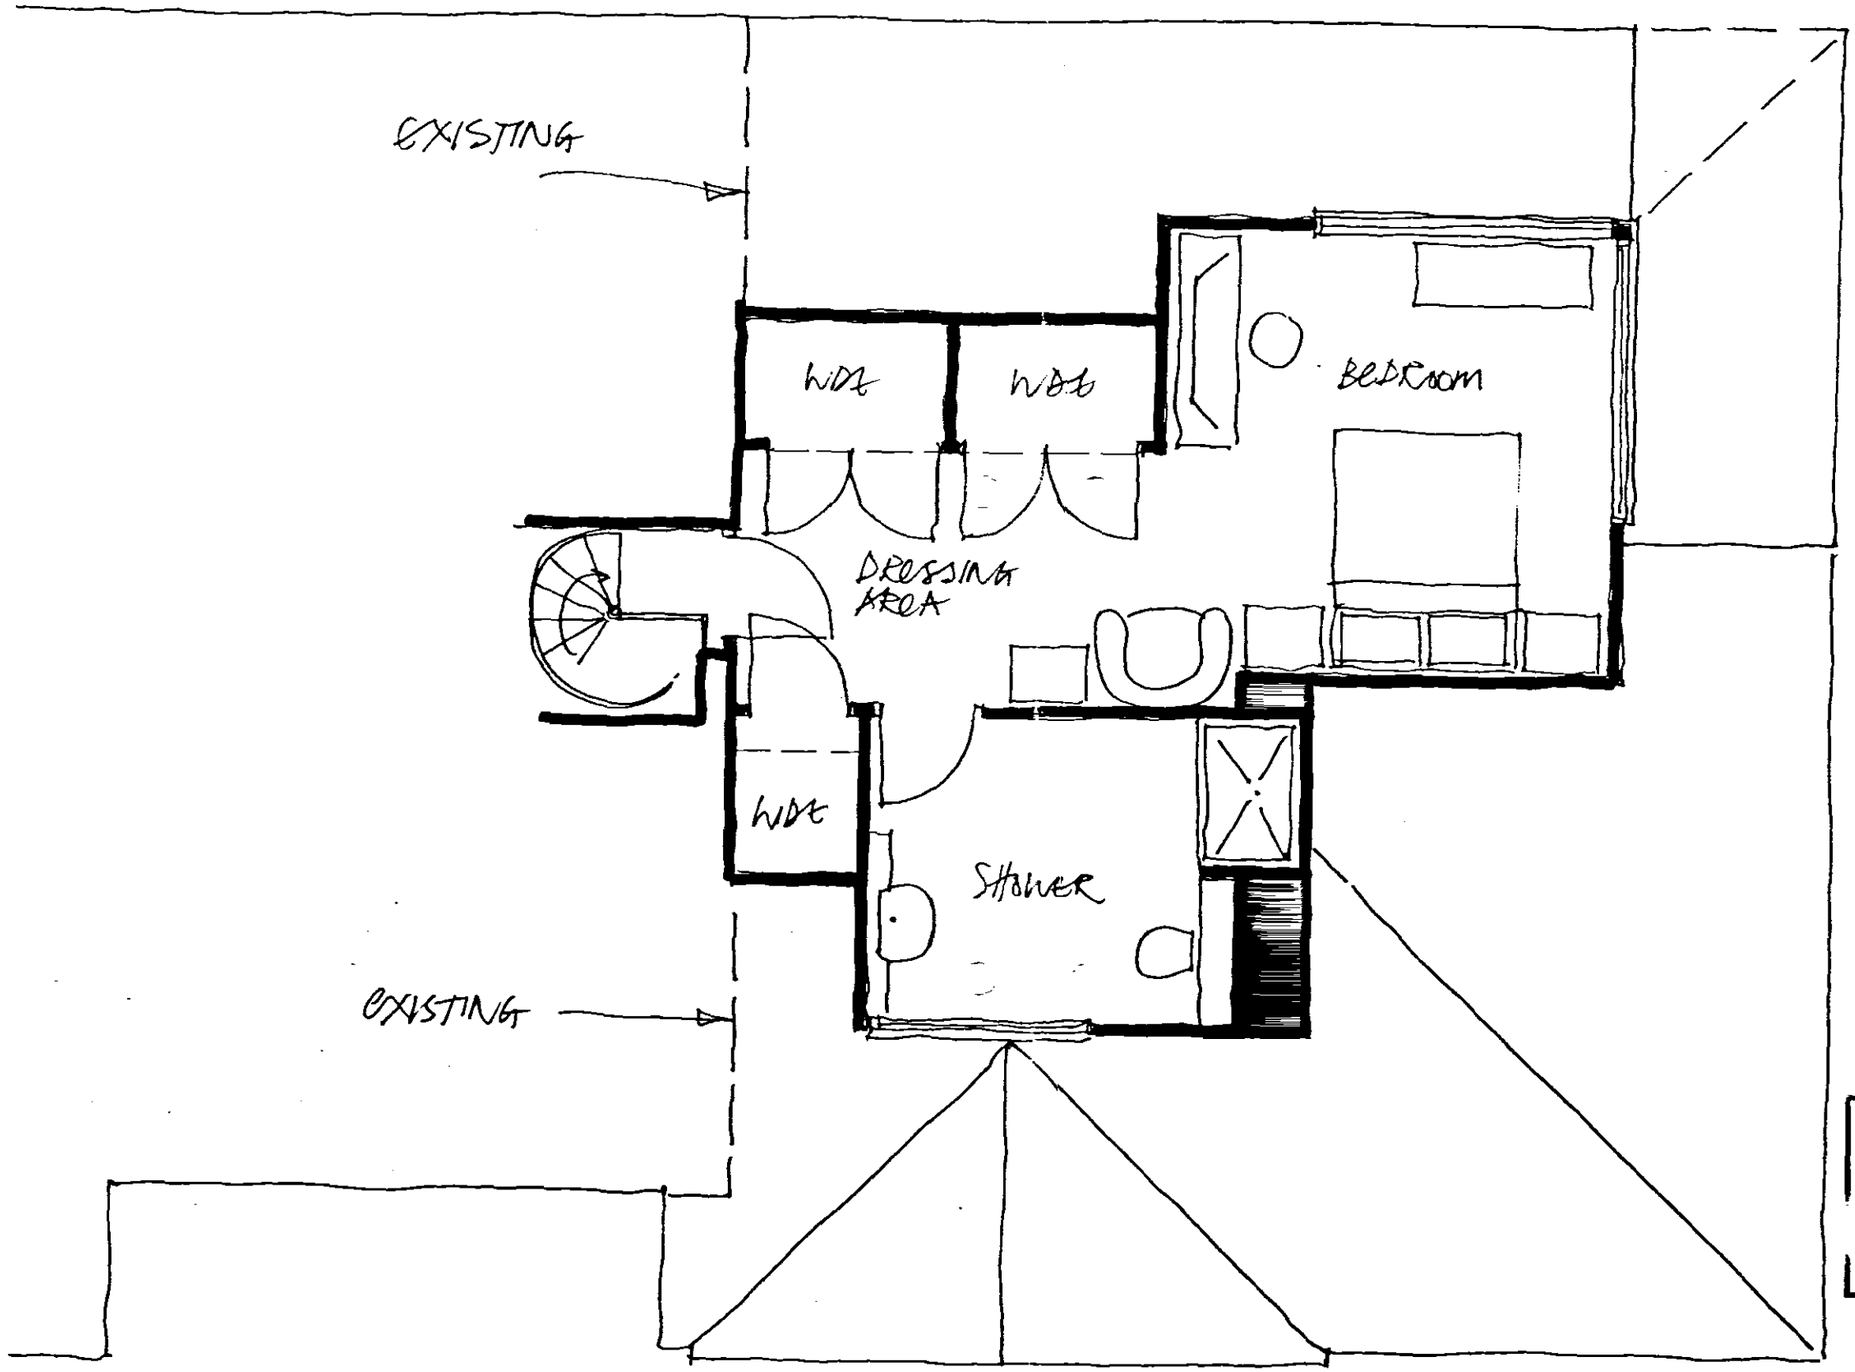


SHDC
Planning & Development
12 MAY 2003

FIRST FLOOR 1:50

10 BARBERS DROVE SOUTH CROWLAND

RAAB DESIGN