
SHDC
Planning & Development
12 MAY 2003
Ref:

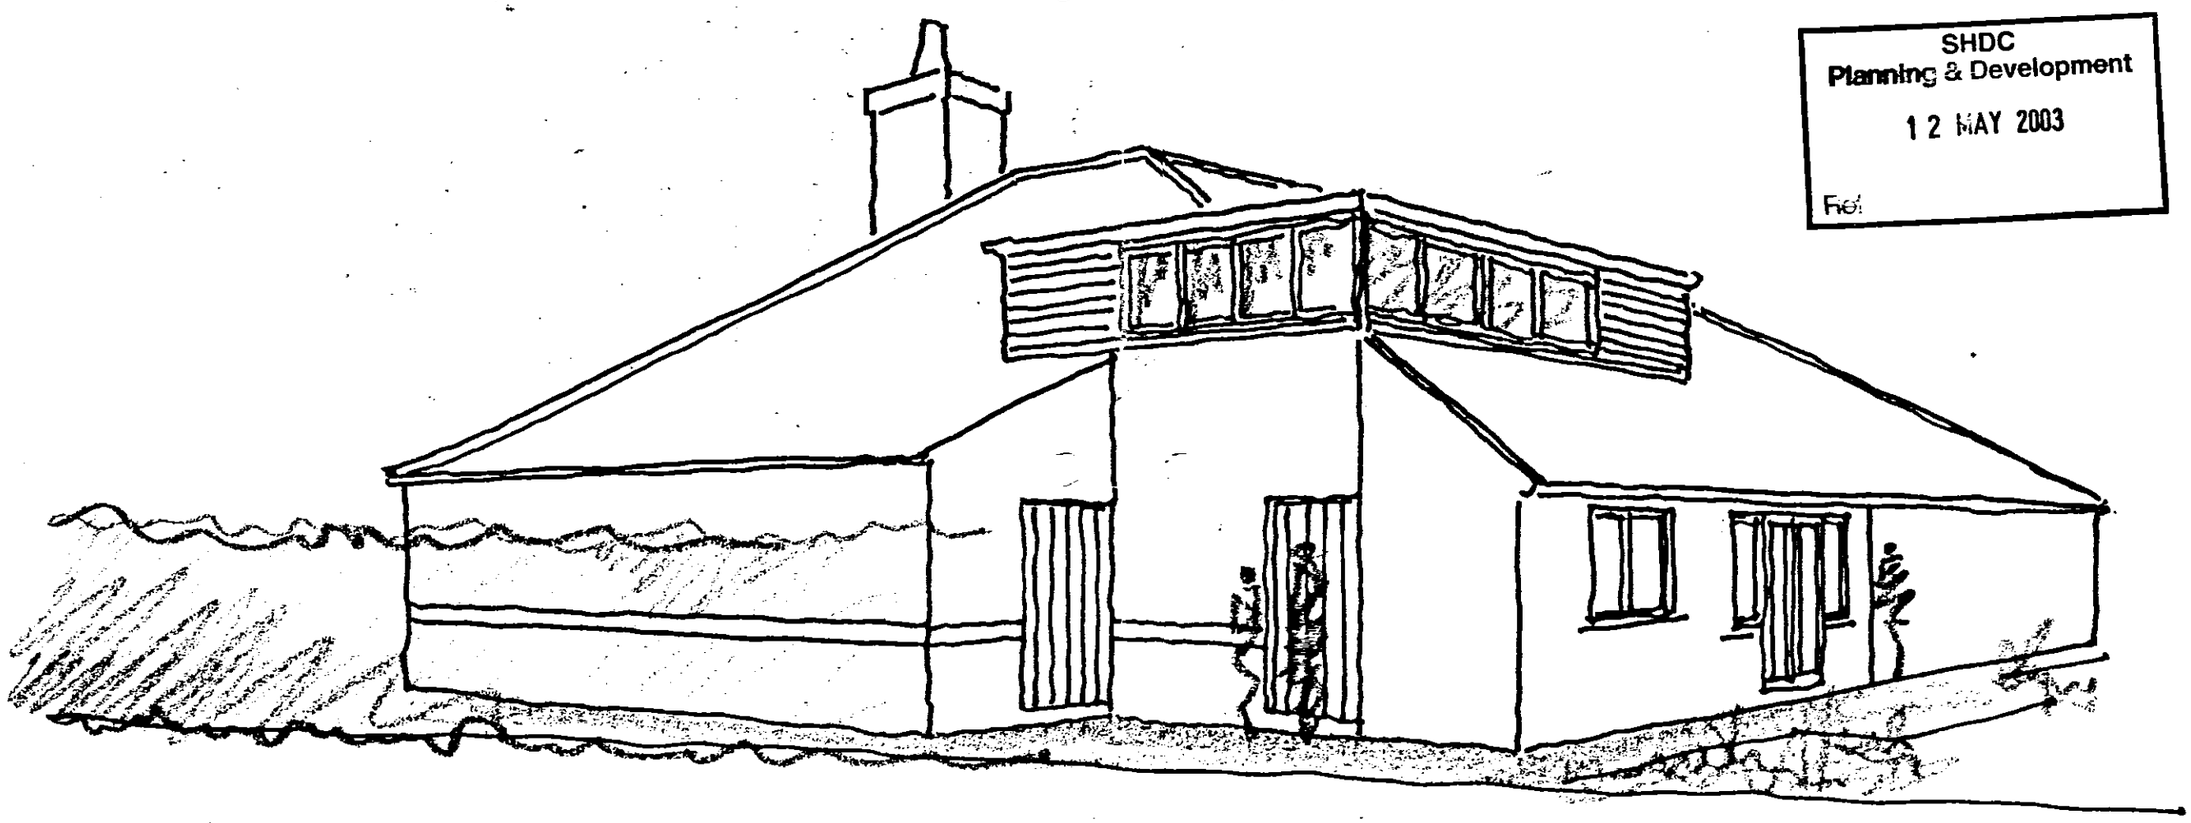

SKETCH PERSPECTIVE