


Plans for Doors, Stairs > Roof - Reference The Barn
x4 trusses.

wooden. Framed.
plain glass.

2049

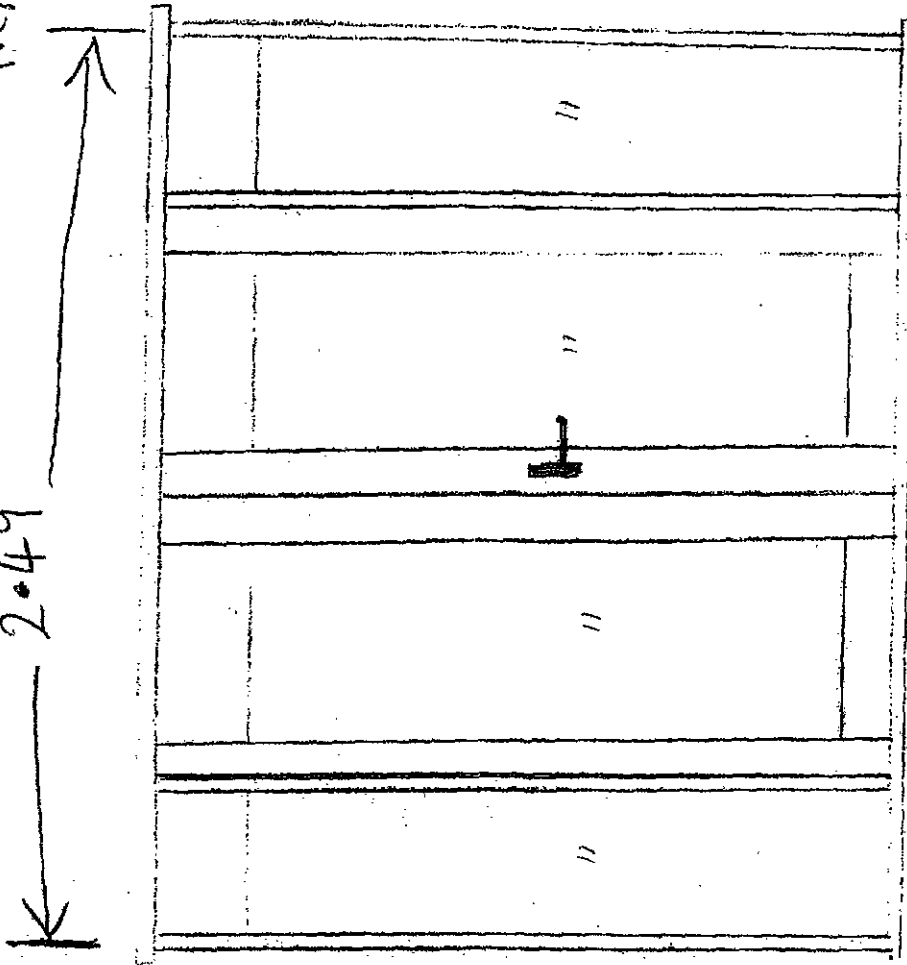

7A Reform Street
Crowland PE60AN
Mr W. Robbs. (will)

as ref our

phone call of the

10th December 08.

ring 07815185265



SHDC
Planning & Development
- 6 NOV 2009
Ref: 0876-09

Land Registry
Official copy of
title plan

Title number LL201669
Ordnance Survey map reference TF2310SE
Scale 1:1250
Administrative area LINCOLNSHIRE: SOUTH
HOLLAND



© Crown Copyright. Produced by Land Registry. Reproduction in whole or in part is prohibited without the prior written permission of Ordnance Survey. Licence Number 100026316.

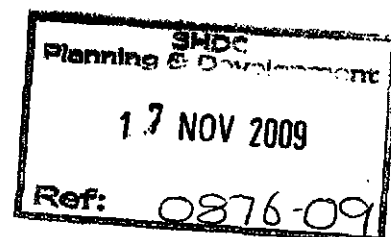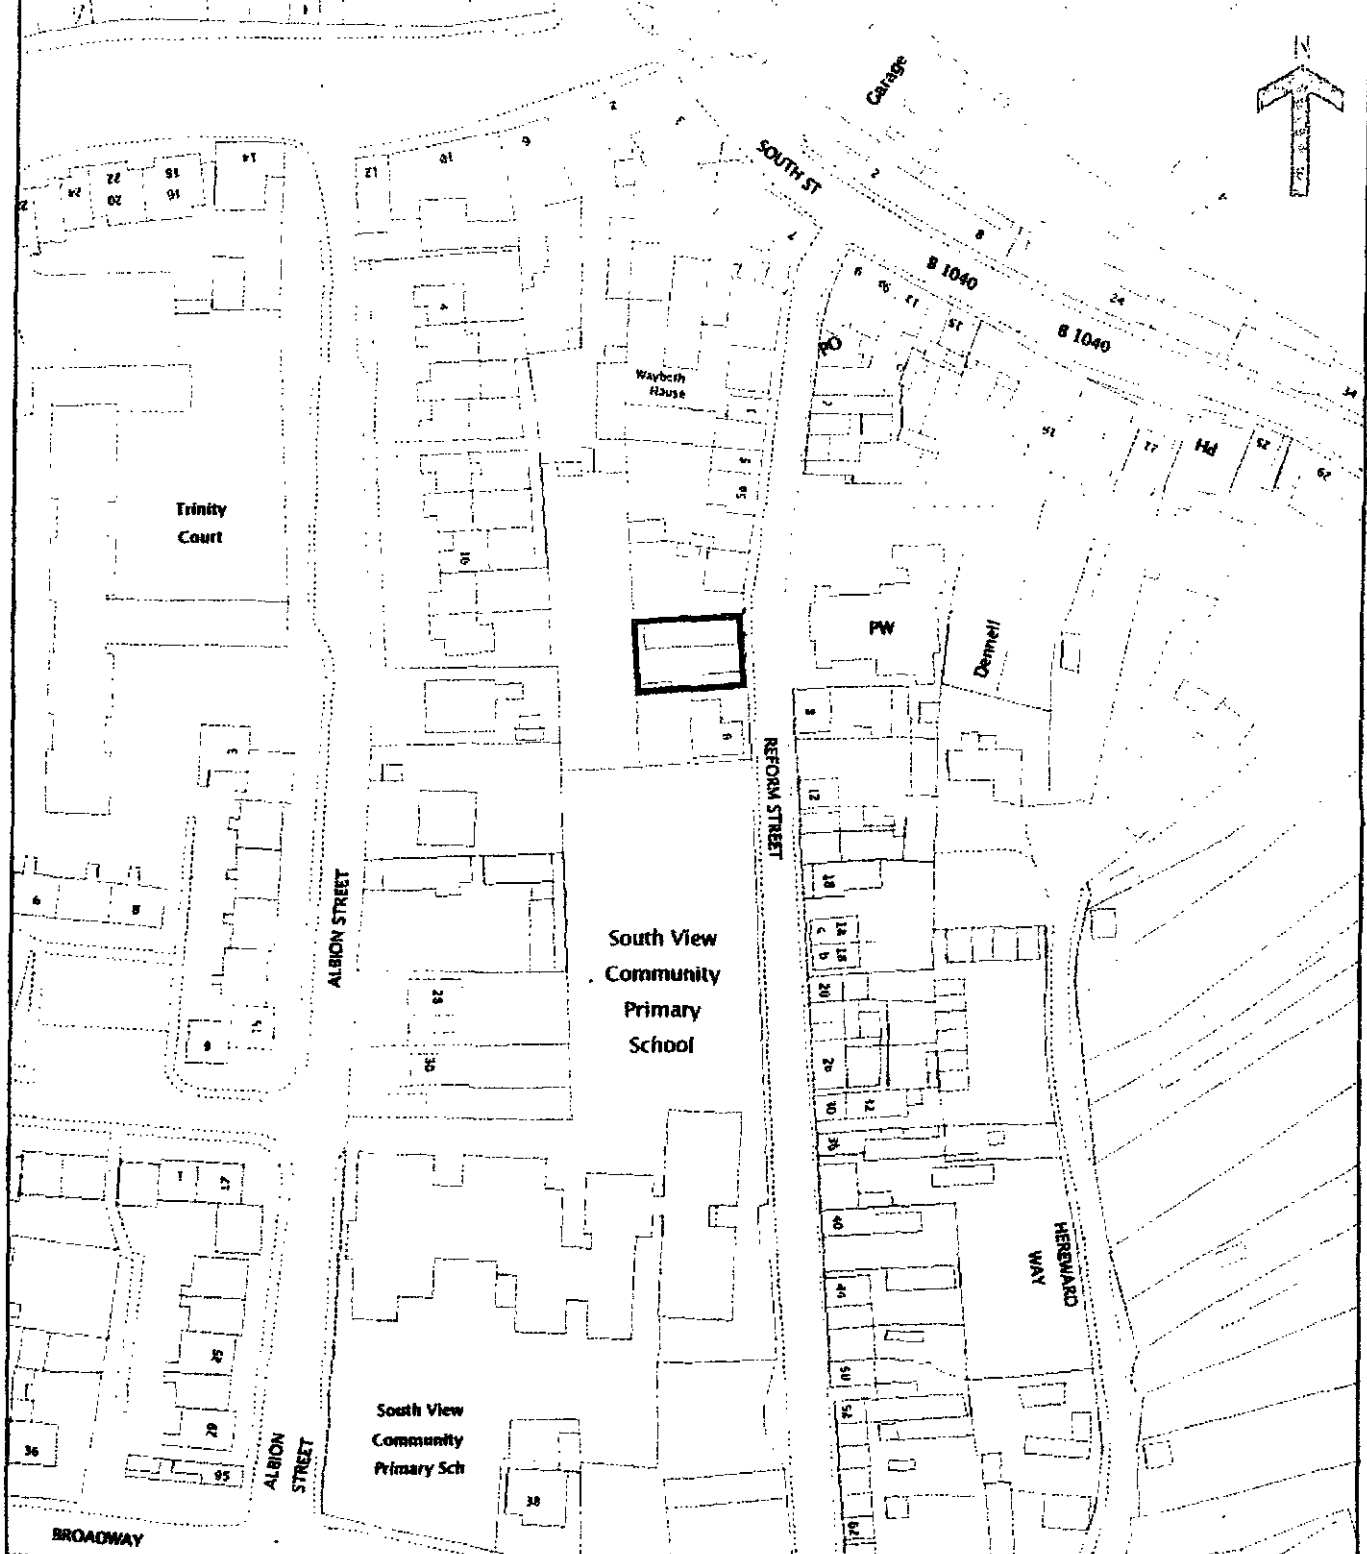

This official copy is incomplete without the preceding notes page.