




Proposed Principal (West) Elevation
1:50

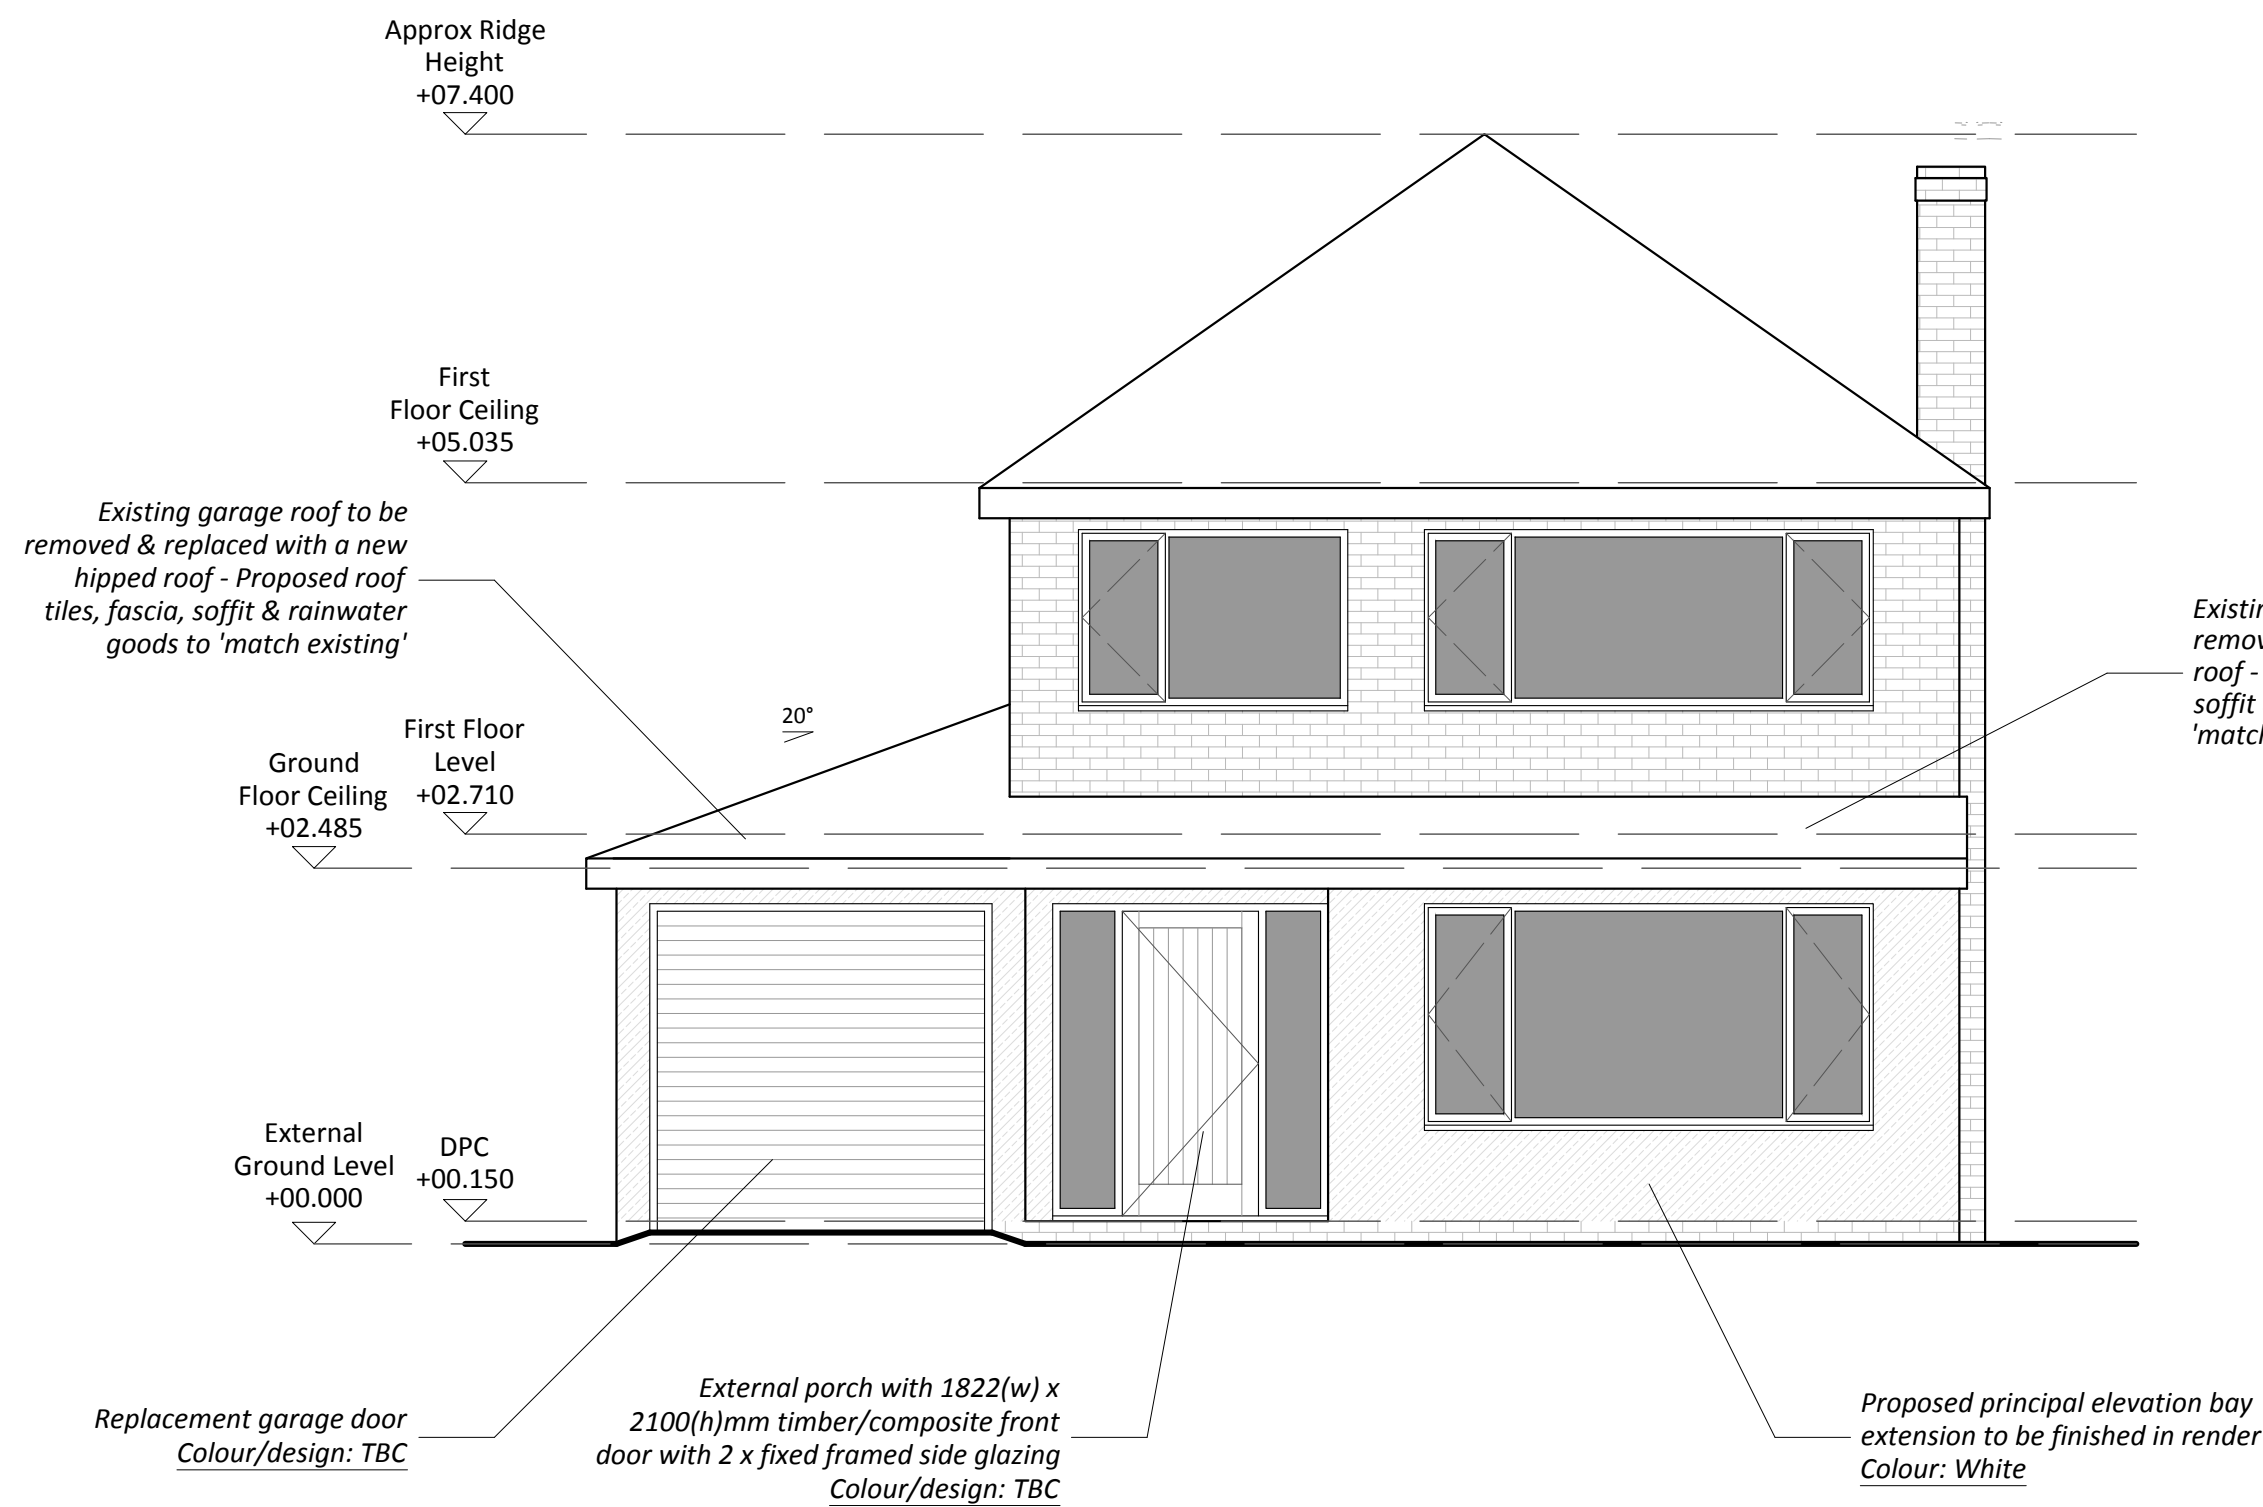


Proposed Side (South) Elevation
1:50

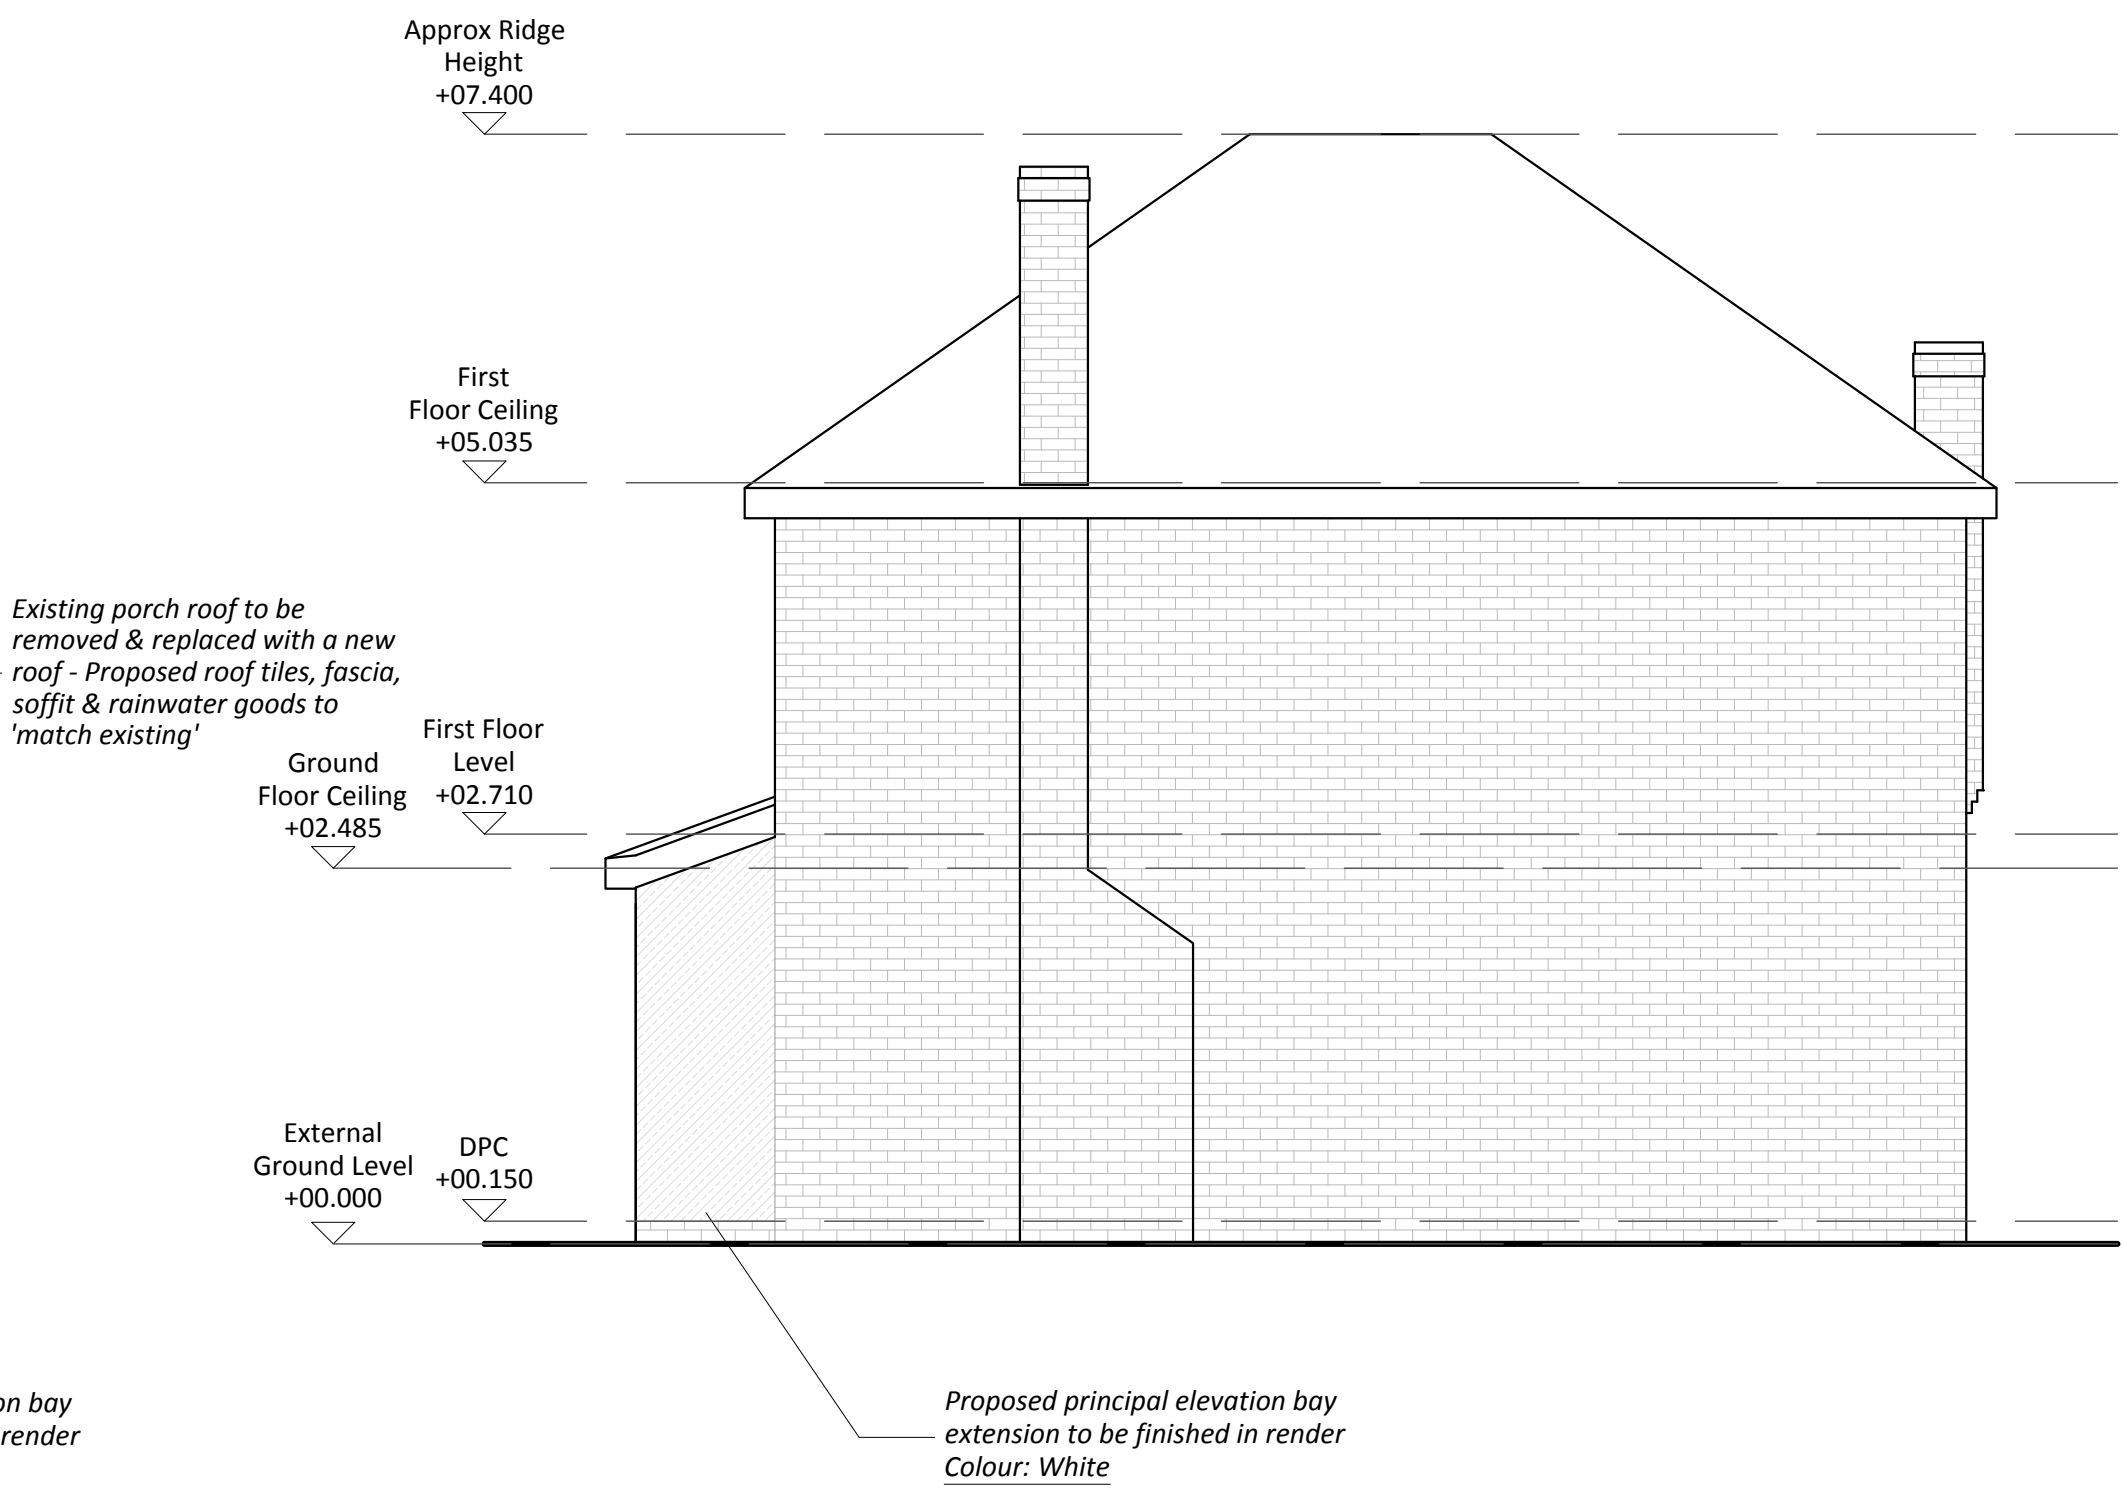

Proposed Rear (East) Elevation
1:50

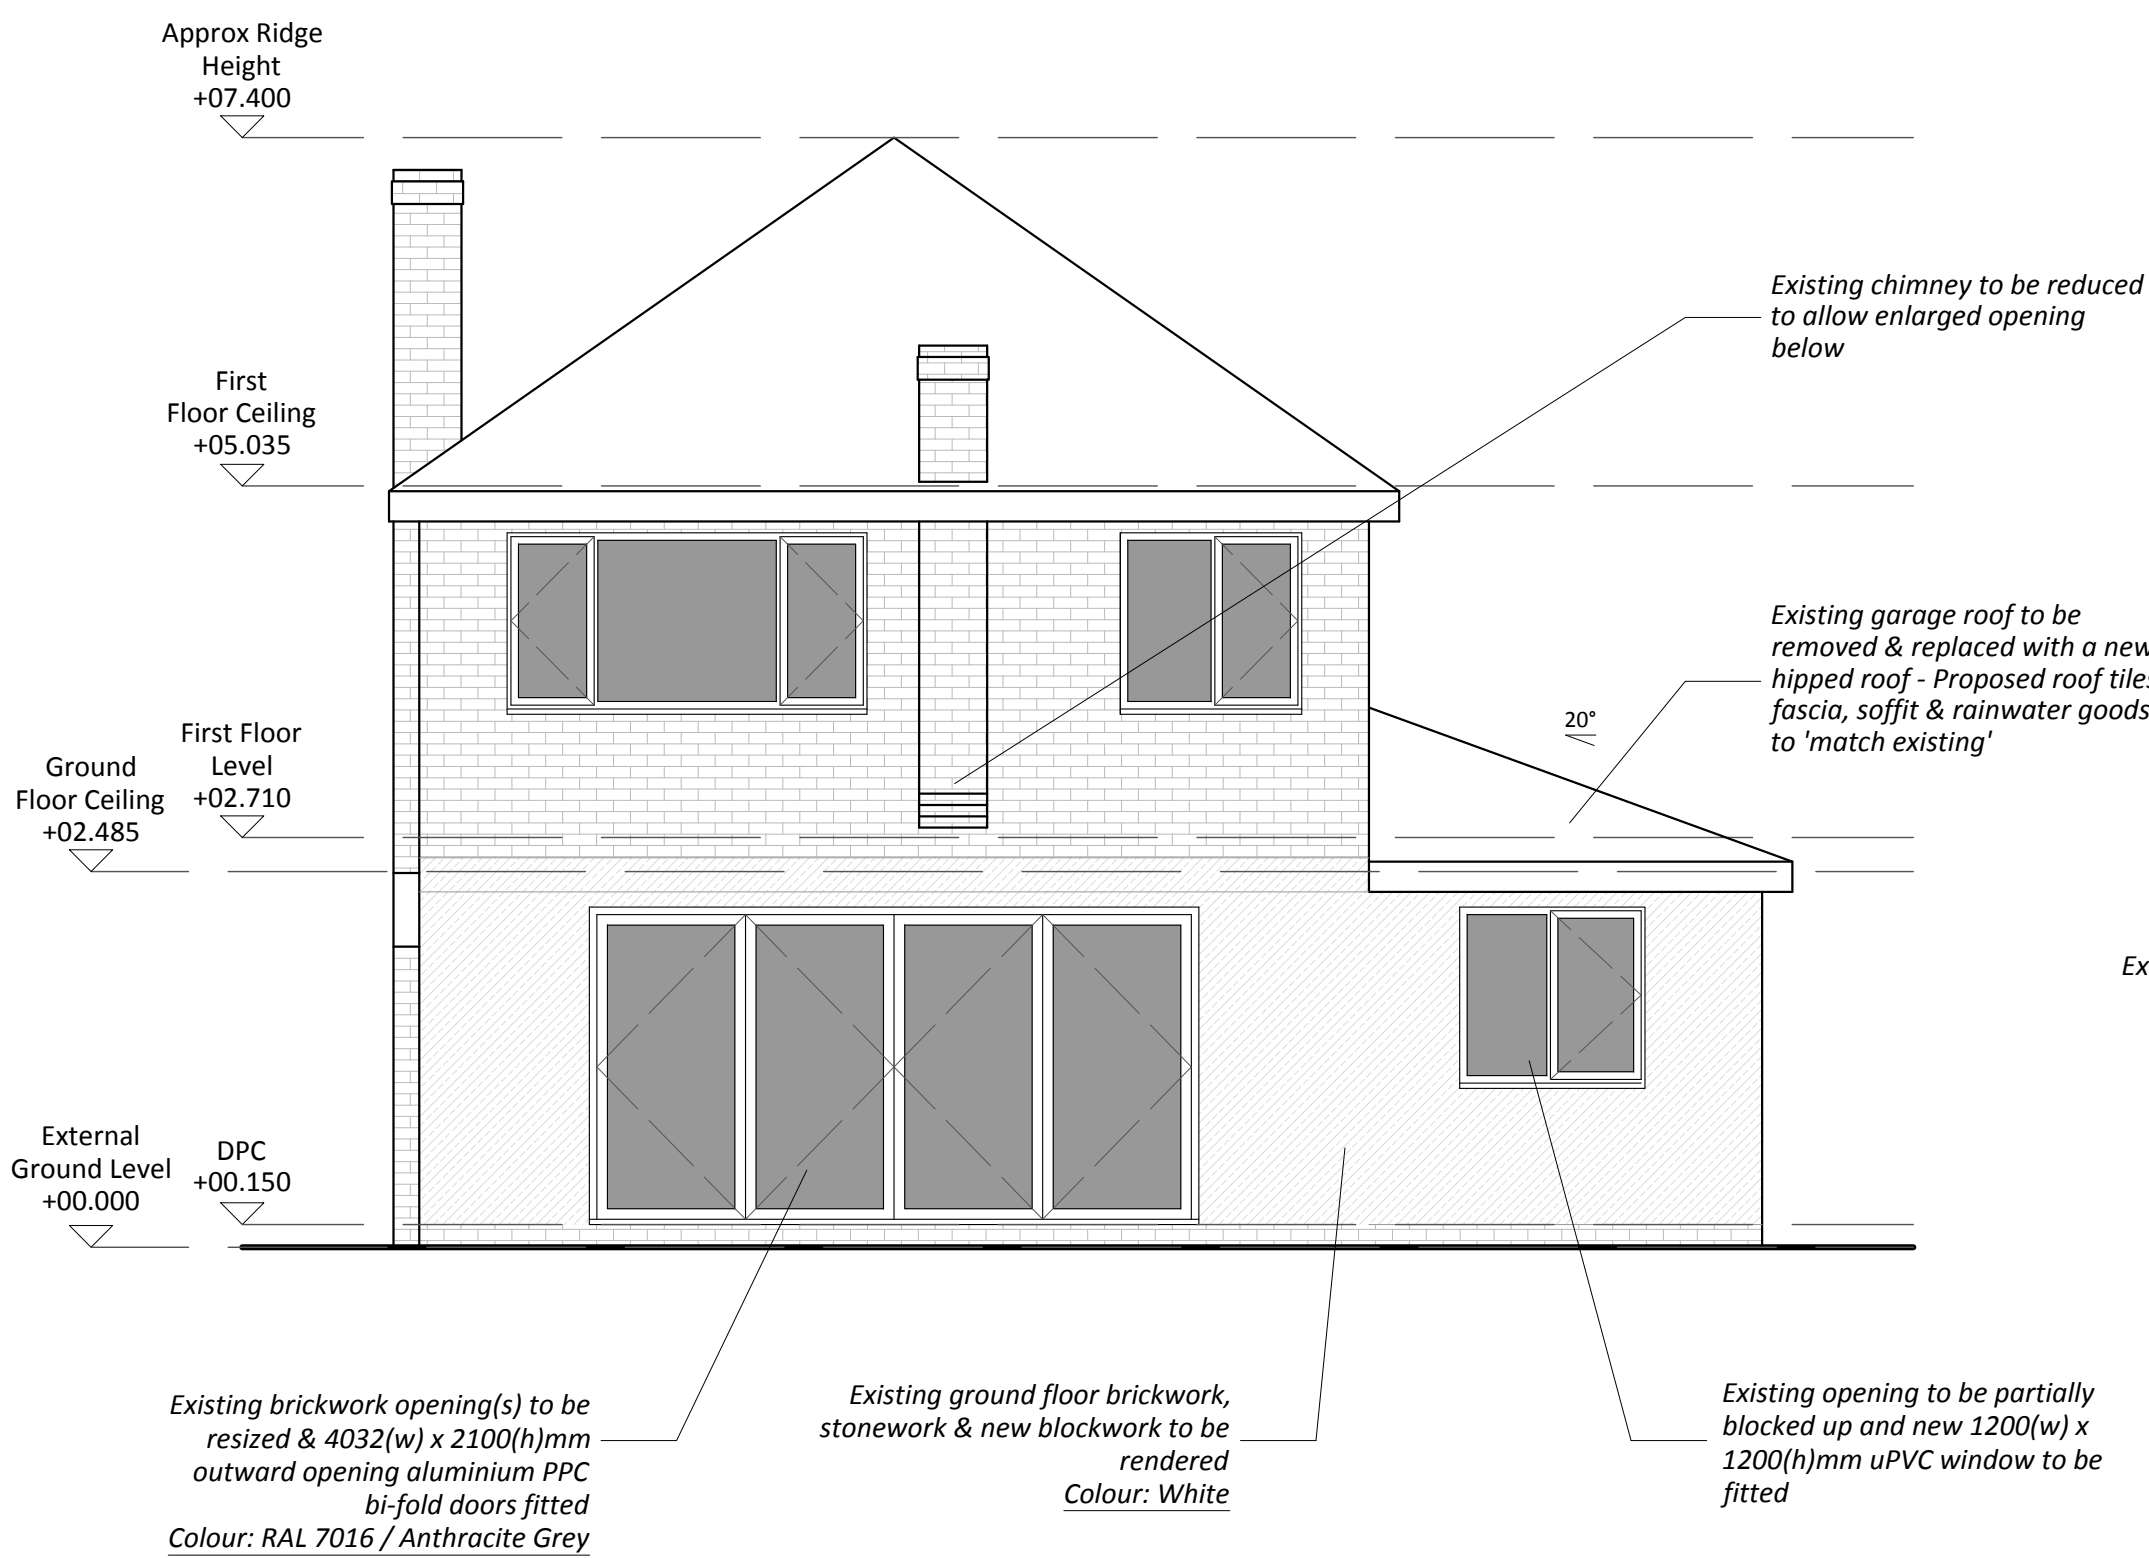

Proposed Side (North) Elevation
1:50

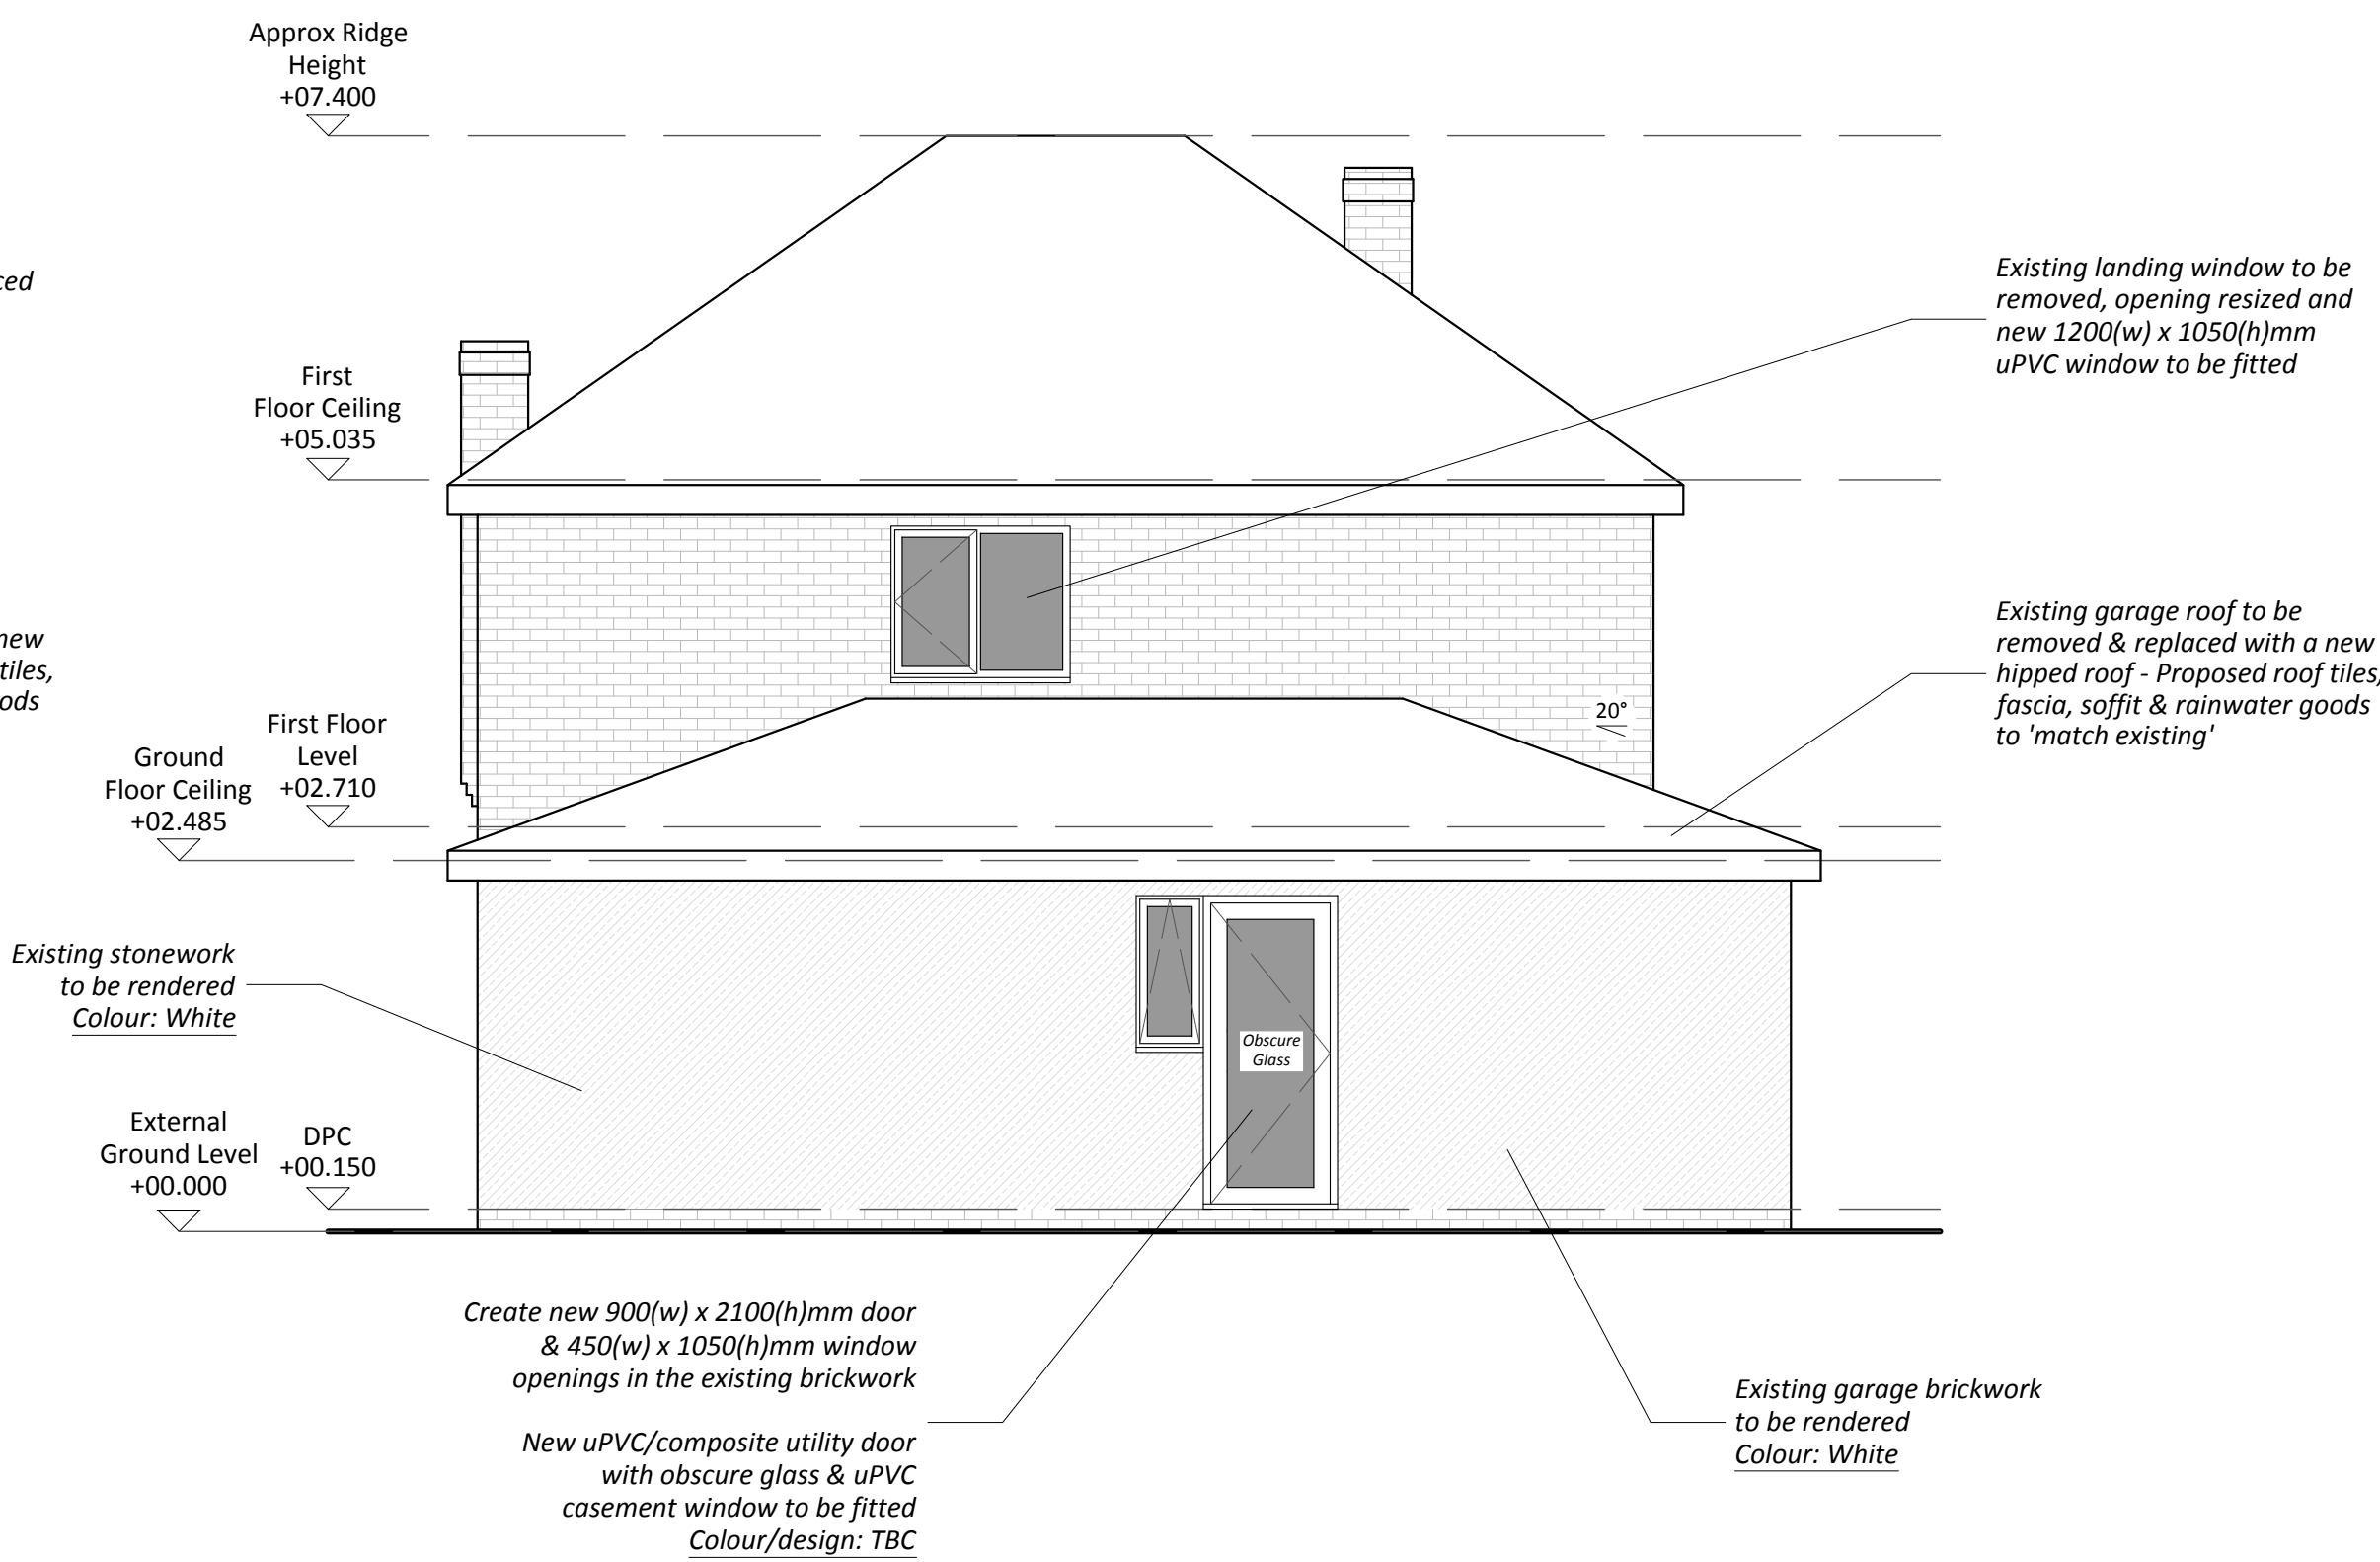

1:50 Scale Bar

