
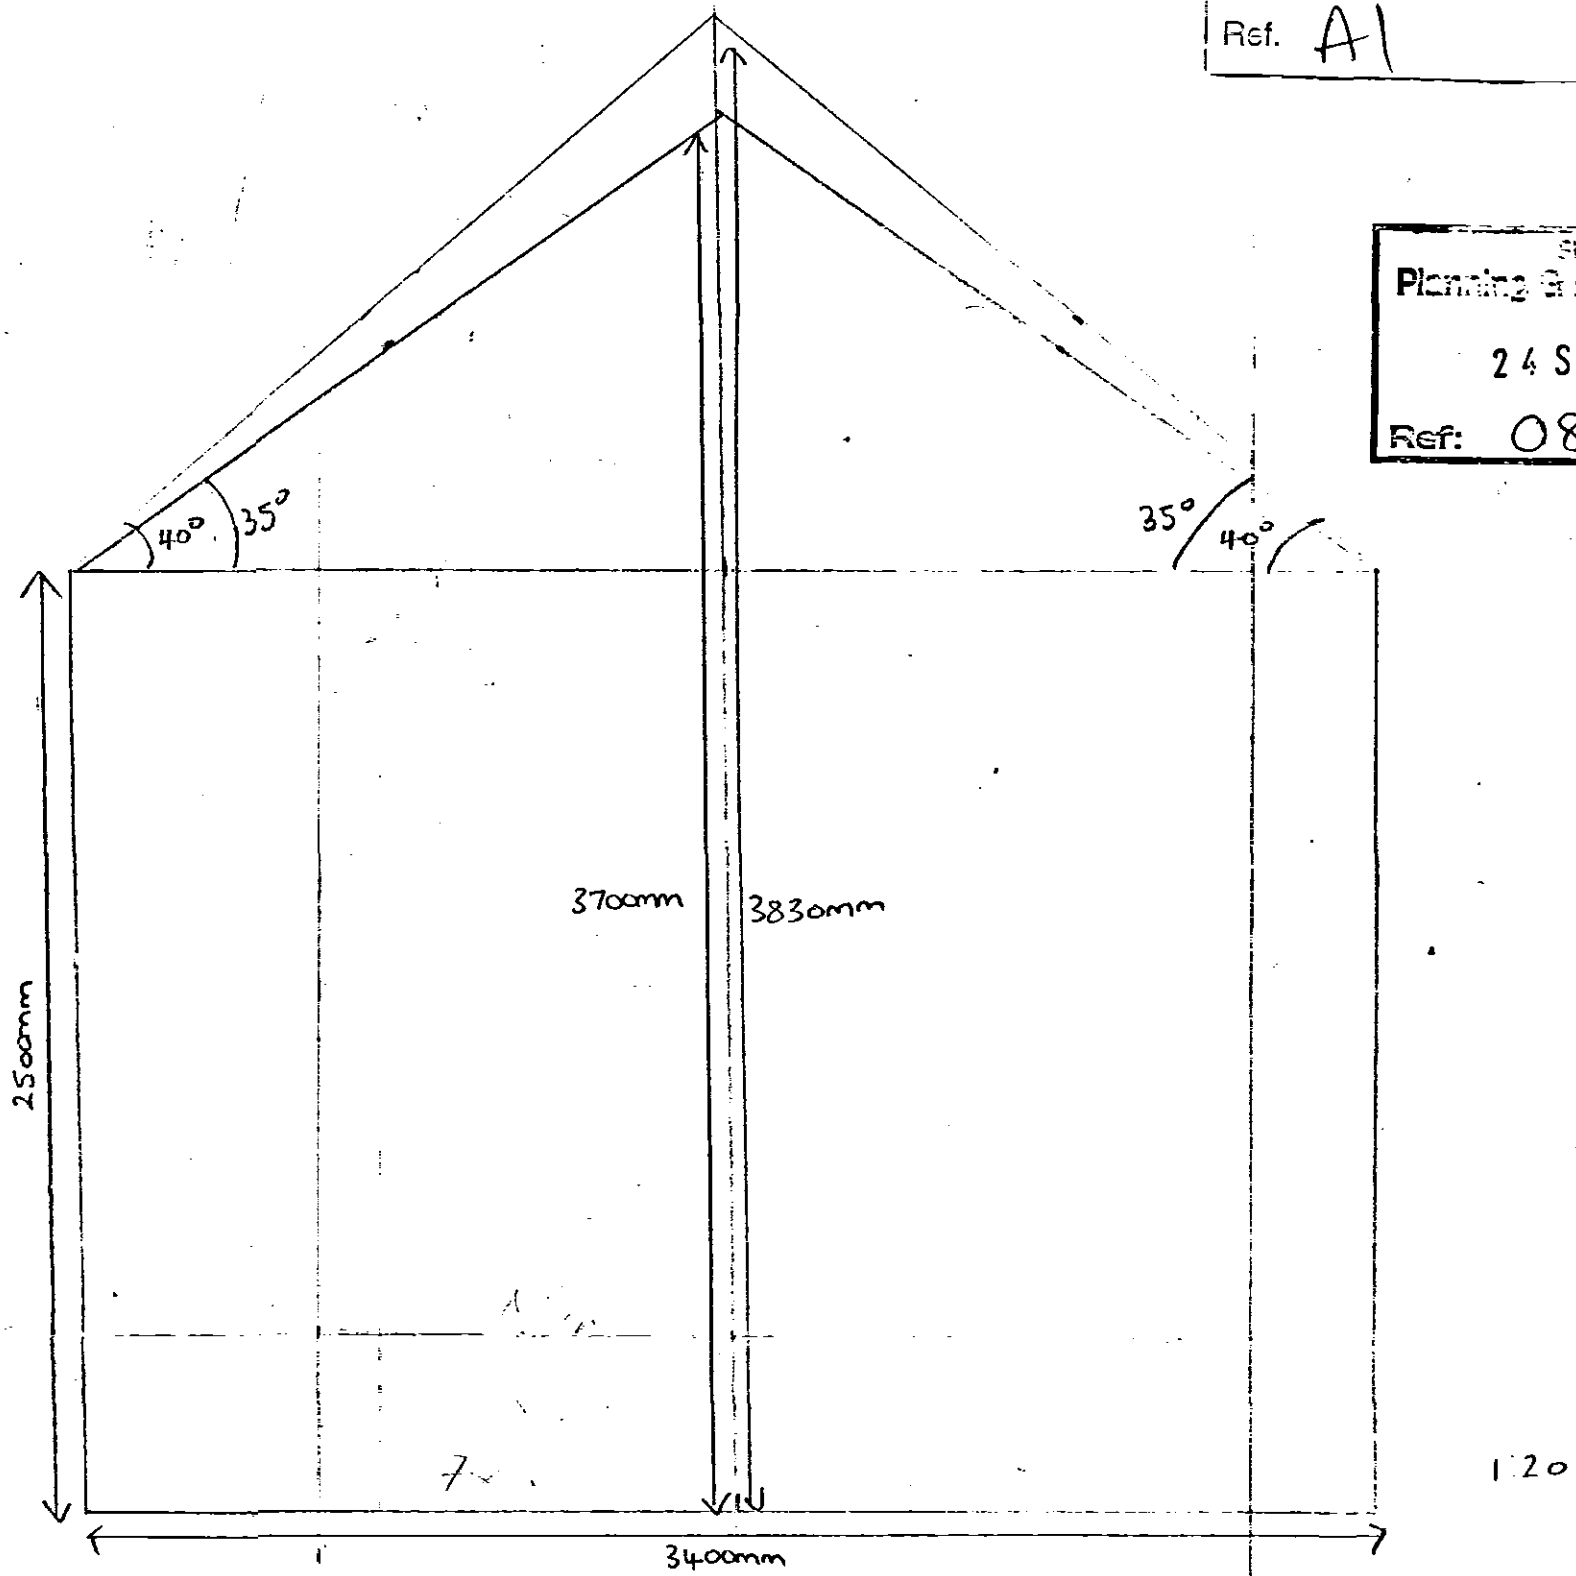


AMENDED PLAN  
Ref. A1

SHDC  
Planning & Development  
24 SEP 2004  
Ref: 0882/04

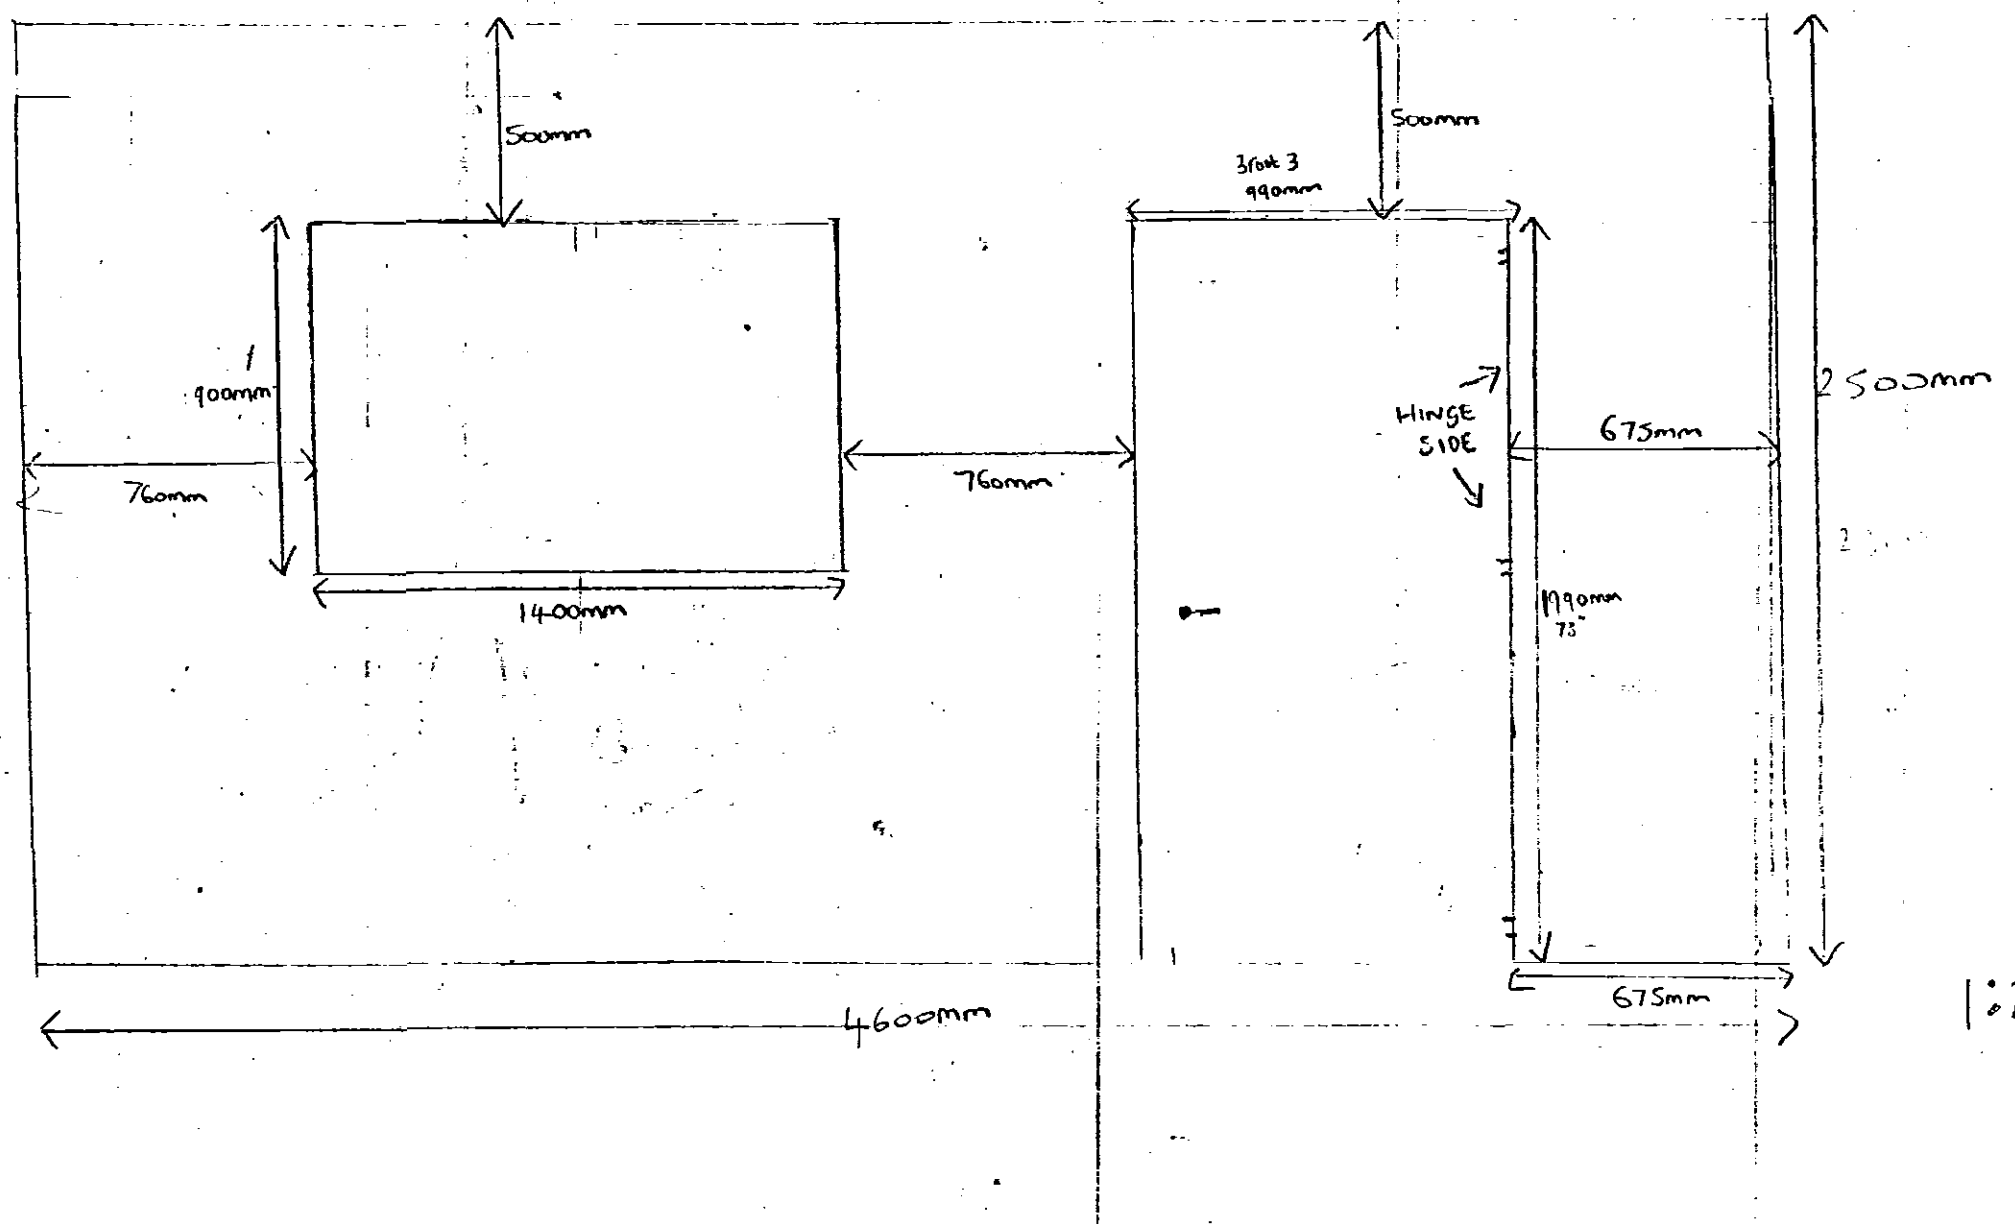

1:20