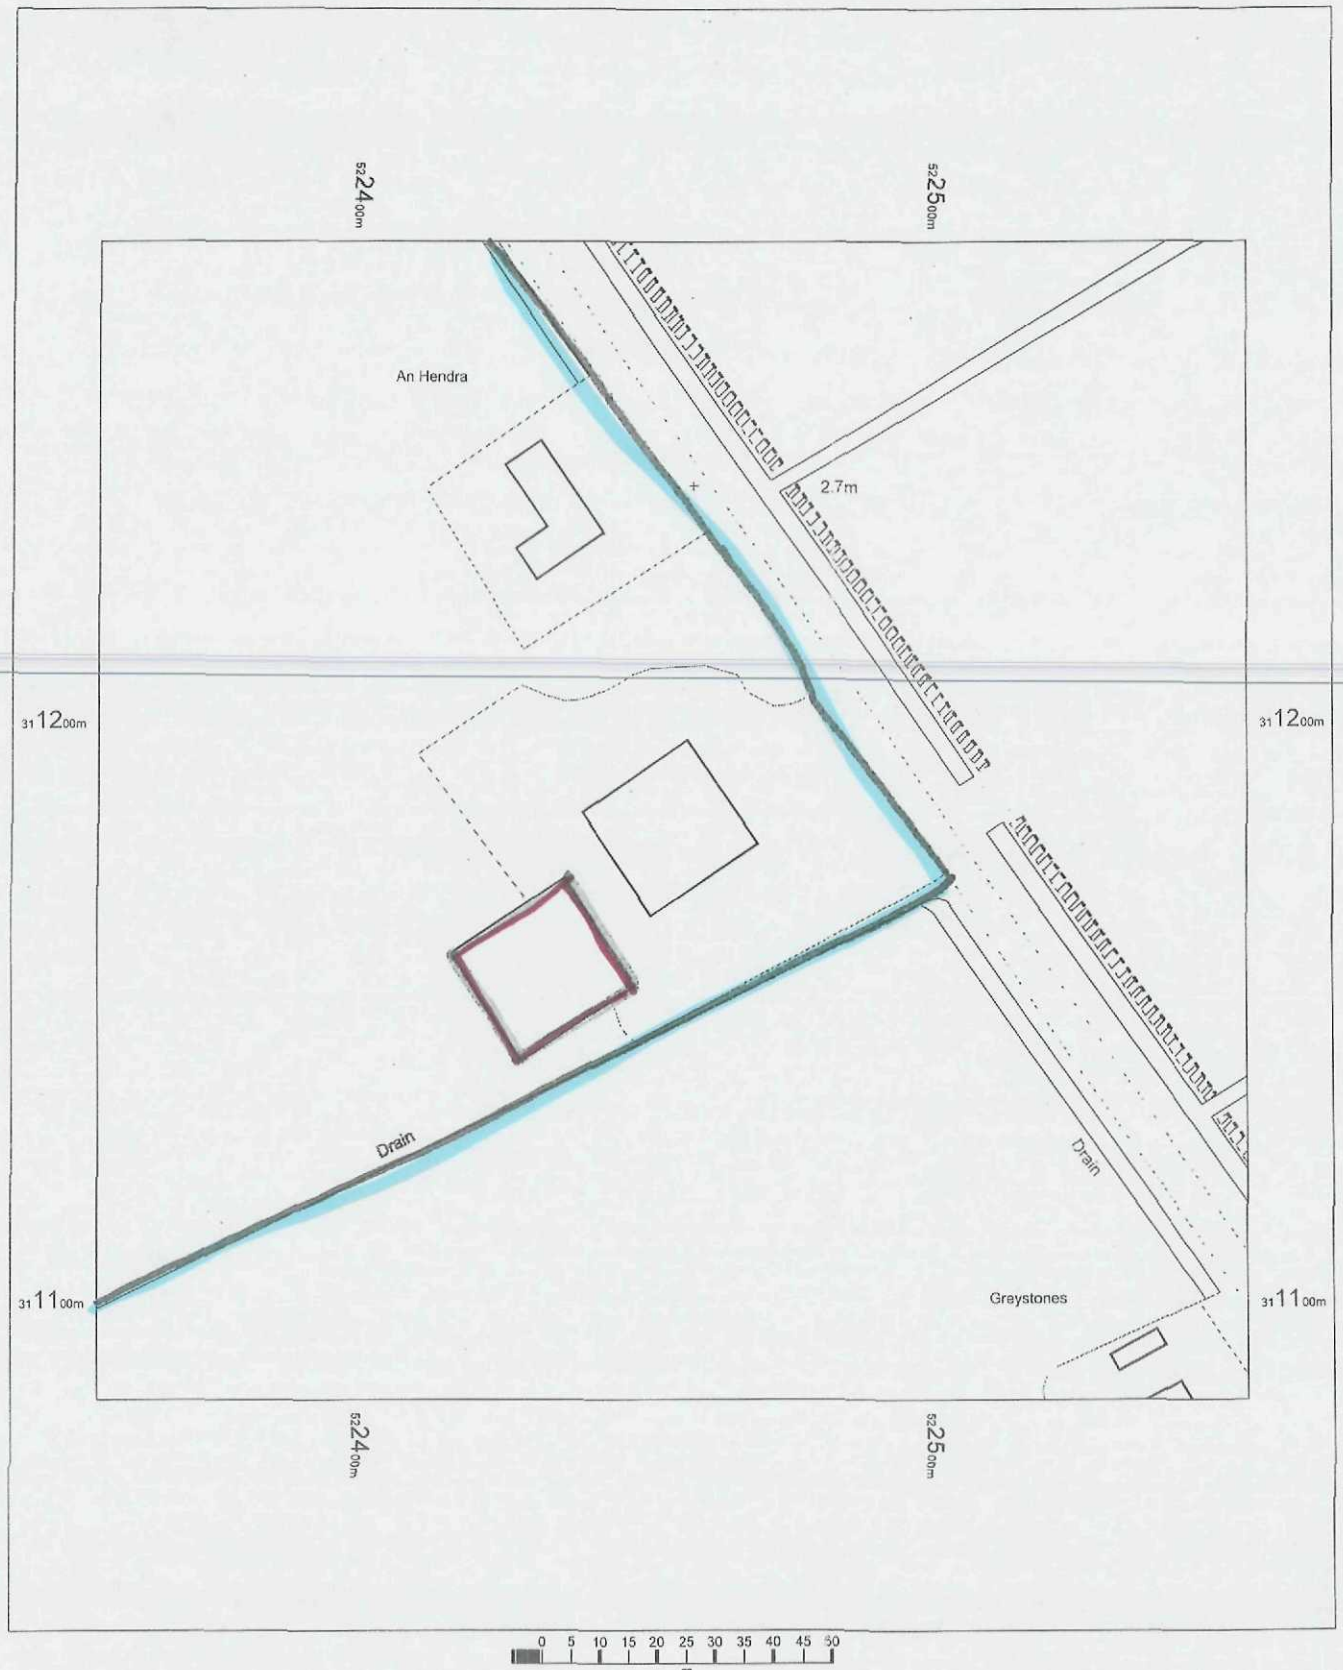


SHDC
Planning & Development
11 NOV 2011
Ref: 0883-11

OS Mastermap
07 November 2011, ID: BW1-00107195
maps.blackwell.co.uk

1:1250 scale print at A4, Centre: 522456 E, 311184 N

©Crown Copyright. Licence no. 100041040

N

Mapping sourced from Ordnance Survey

BLACKWELL'S
www.blackwellmapping.co.uk
TEL: 0113 245 2623
maps.leeds@blackwell.co.uk