


Crowland Cranes

Ashwood Homes

Plot 70

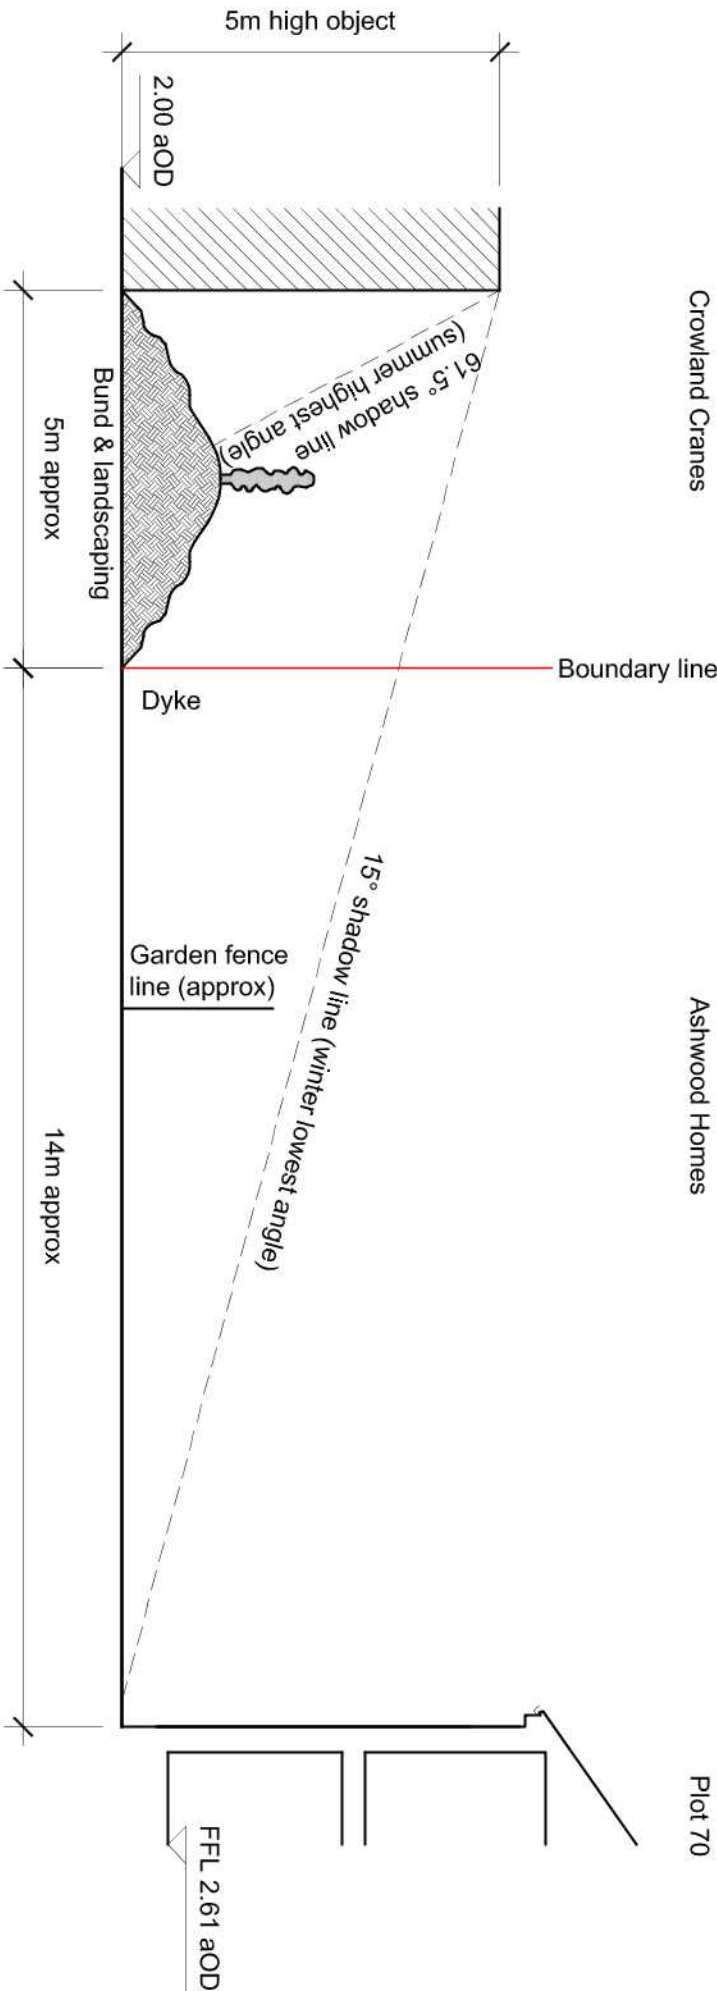


Section in line with Plot 70 (1:100)

Crowland Cranes

Ashwood Homes

Plot 74

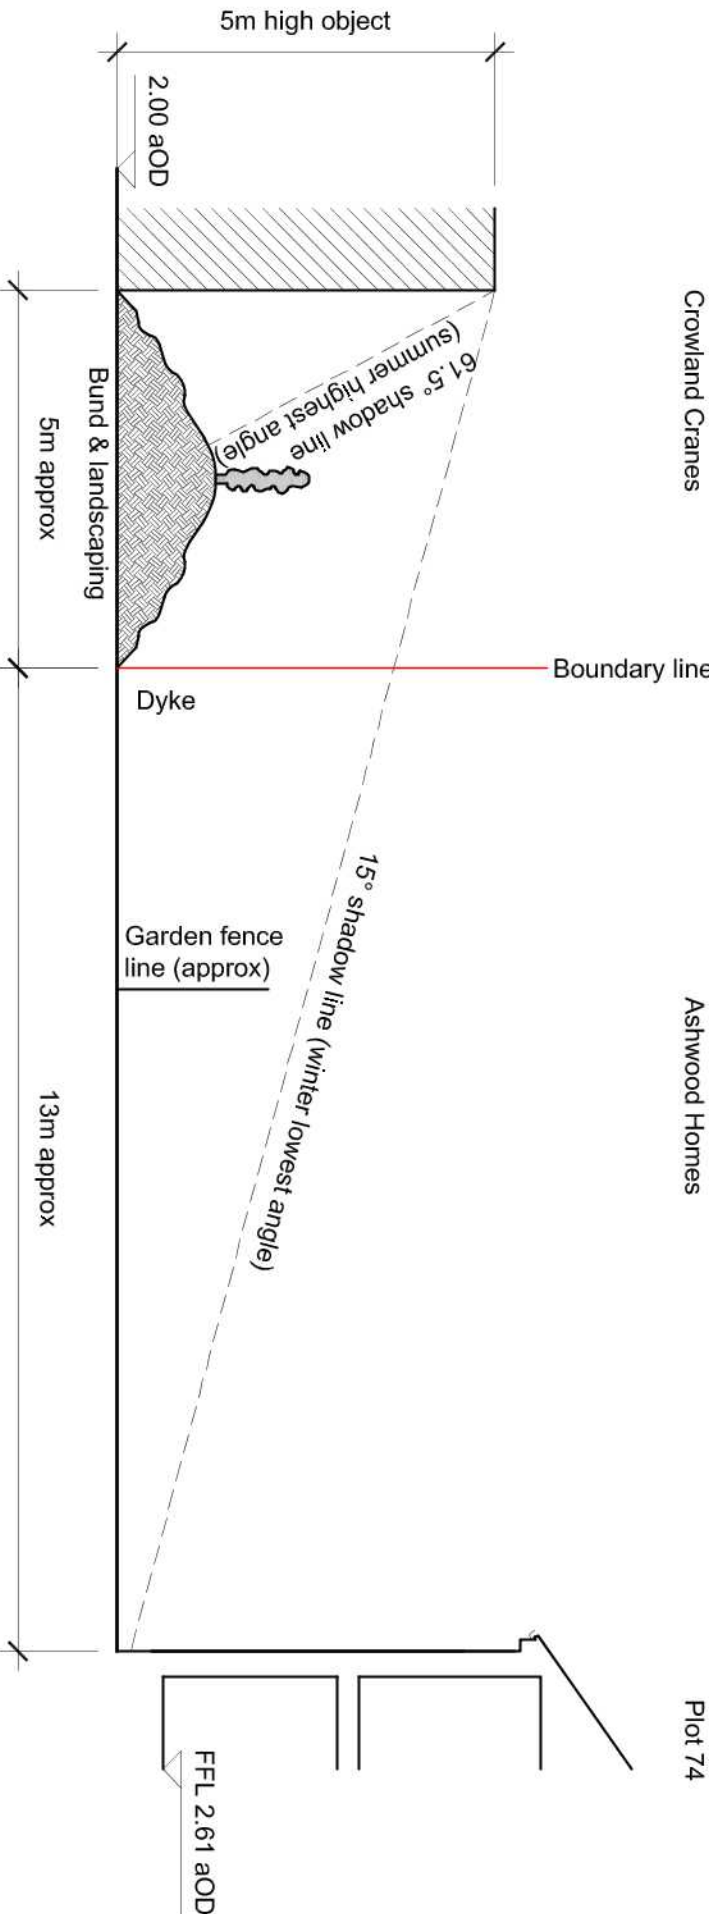


Section in line with Plot 74 (1:100)

Crowland Cranes

Ashwood Homes

Plot 90

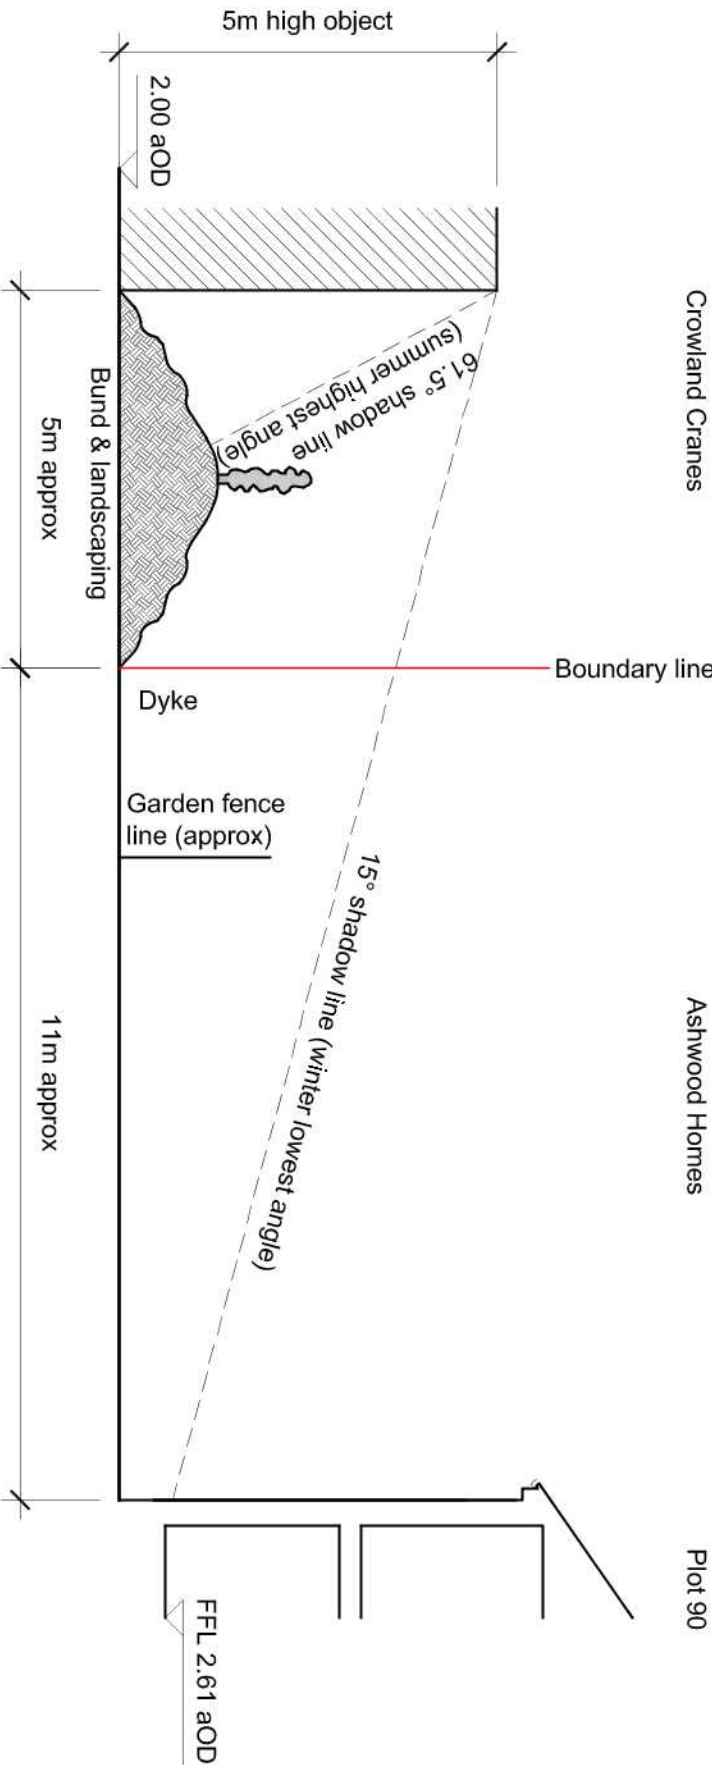

Section in line with Plot 90 (1:100)

All dimensions to be verified on site by Main Contractor within the start of any stop drawings or work whatsoever either on their own behalf or that of sub-contractors.
Report any discrepancies to the Contract Administrator at once.
This drawing is to be read with all relevant Architects and Engineers' drawings and other relevant information.
Andrew M Wright Ltd. Registered in England & Wales No. 0696024
Registered office: 22 Church Street, Holbeach, Spalding, Lincs. PE12 7TL

LEGEND: DO NOT SCALE



Plot	23/02/20	Planning Phase	AMW	AMW
DT	23/02/20	Task Name	AMW	AMW
Revision	Date	Description	Dwn	CME

ANDREW M WRIGHT LTD
CHARTERED ARCHITECT



26 Joyce Bank, Holbeach, St Johns, Spalding, Lincs PE12 8SD
Telephone: 01406 540573 Mobile: 07940 914778

Project:	Crowland Cranes Ltd
Client:	Crowland Peterborough

Drawing Title: Shadow Study Sections

Client:	Crowland Cranes Ltd								
Drawn:	AMW	Checked:	AMW	Date:	21.01.20	Scale:	1:100	Printer Size:	A2
Job No.:	091901	Draw No.:	PD02	Stage:	Planning			Revision:	P1