






FRONT

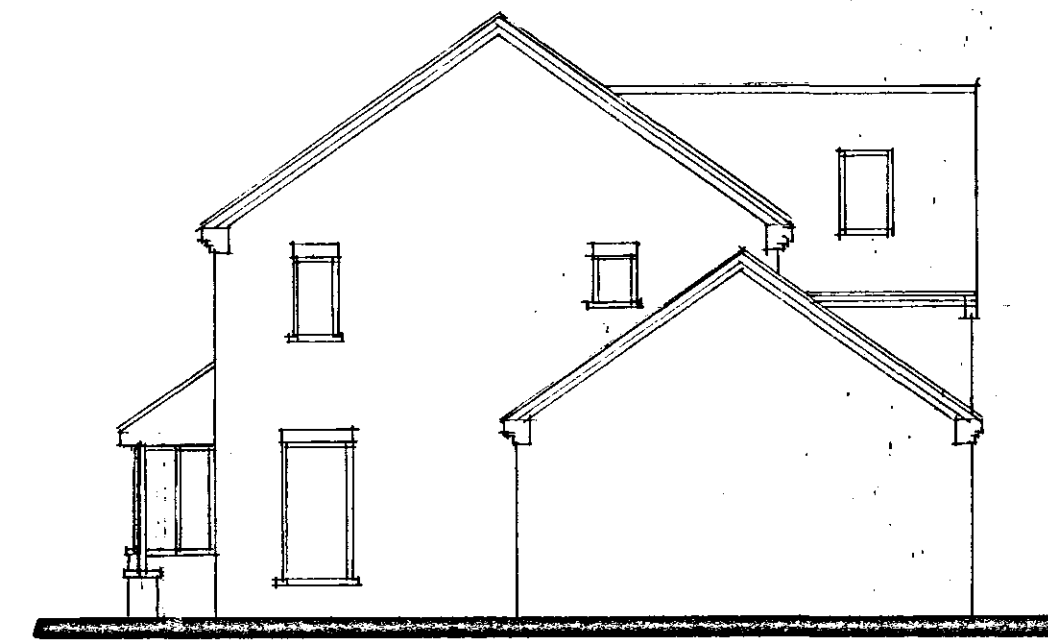


SIDE

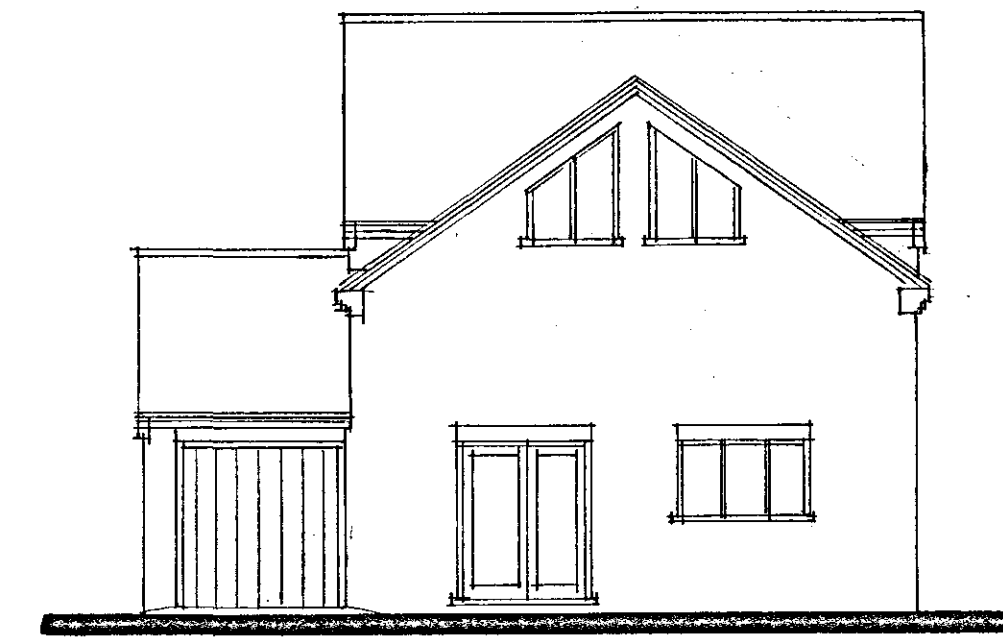


REAR

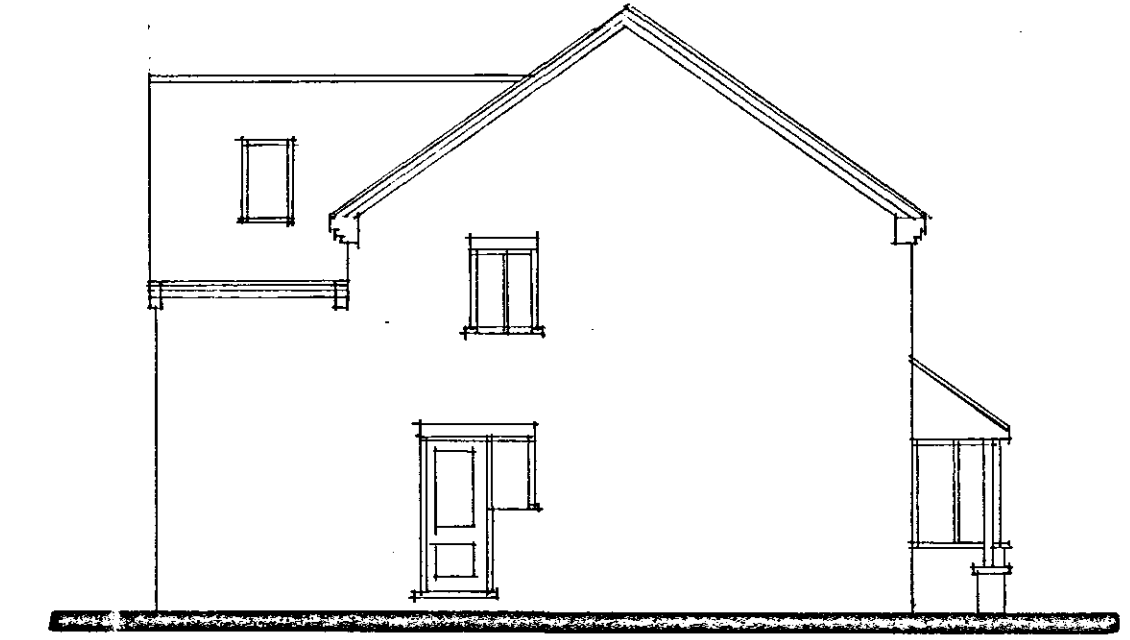

SIDE

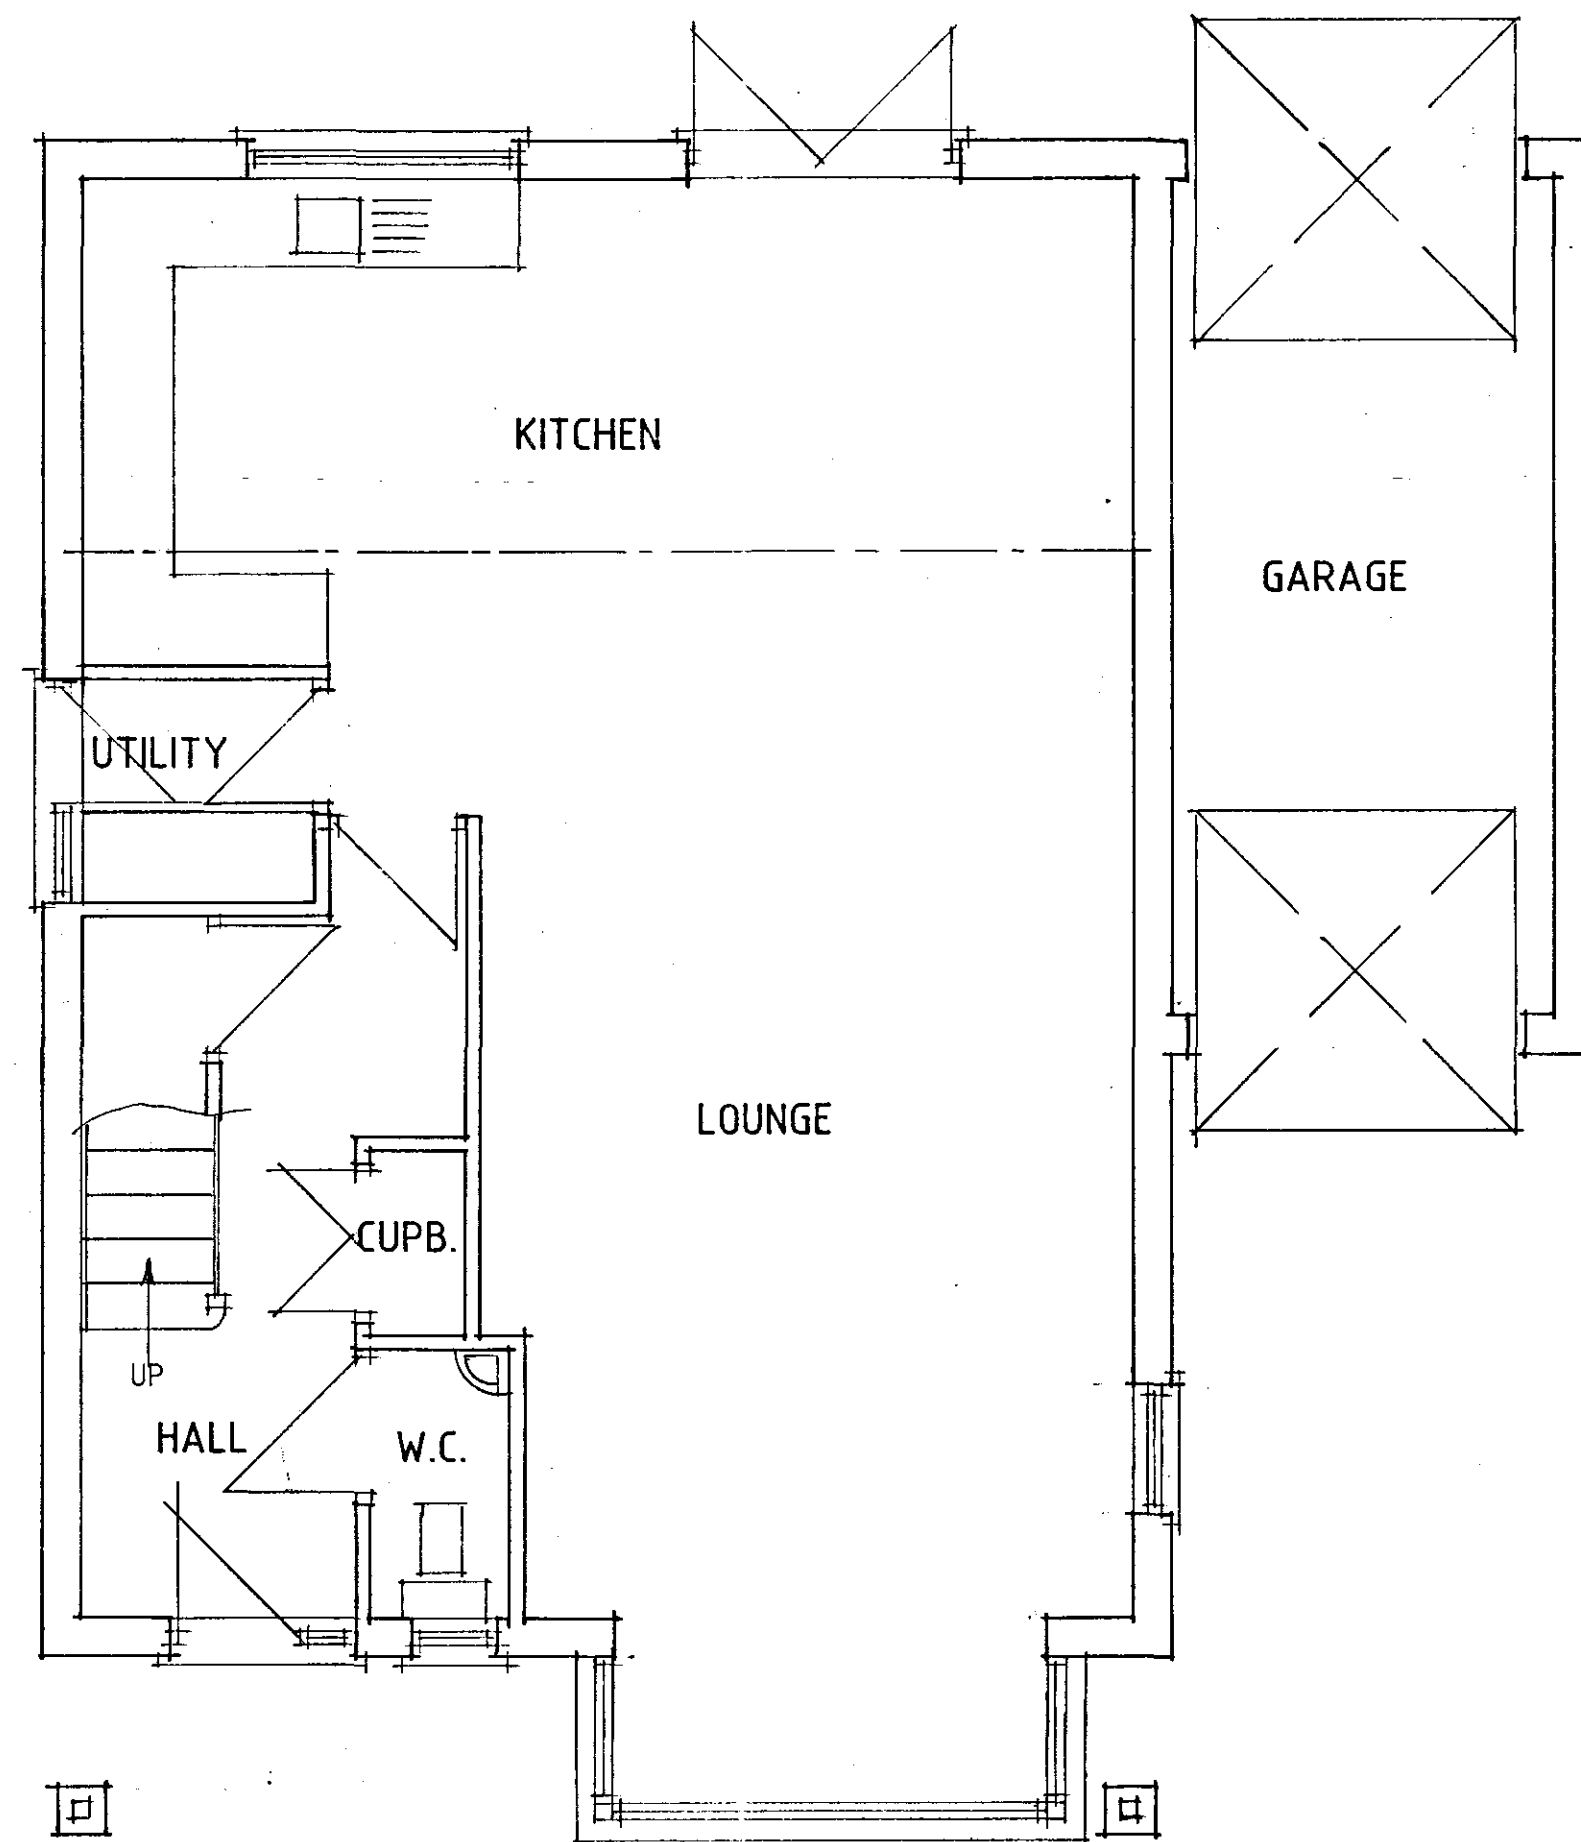

GROUND FLOOR PLAN

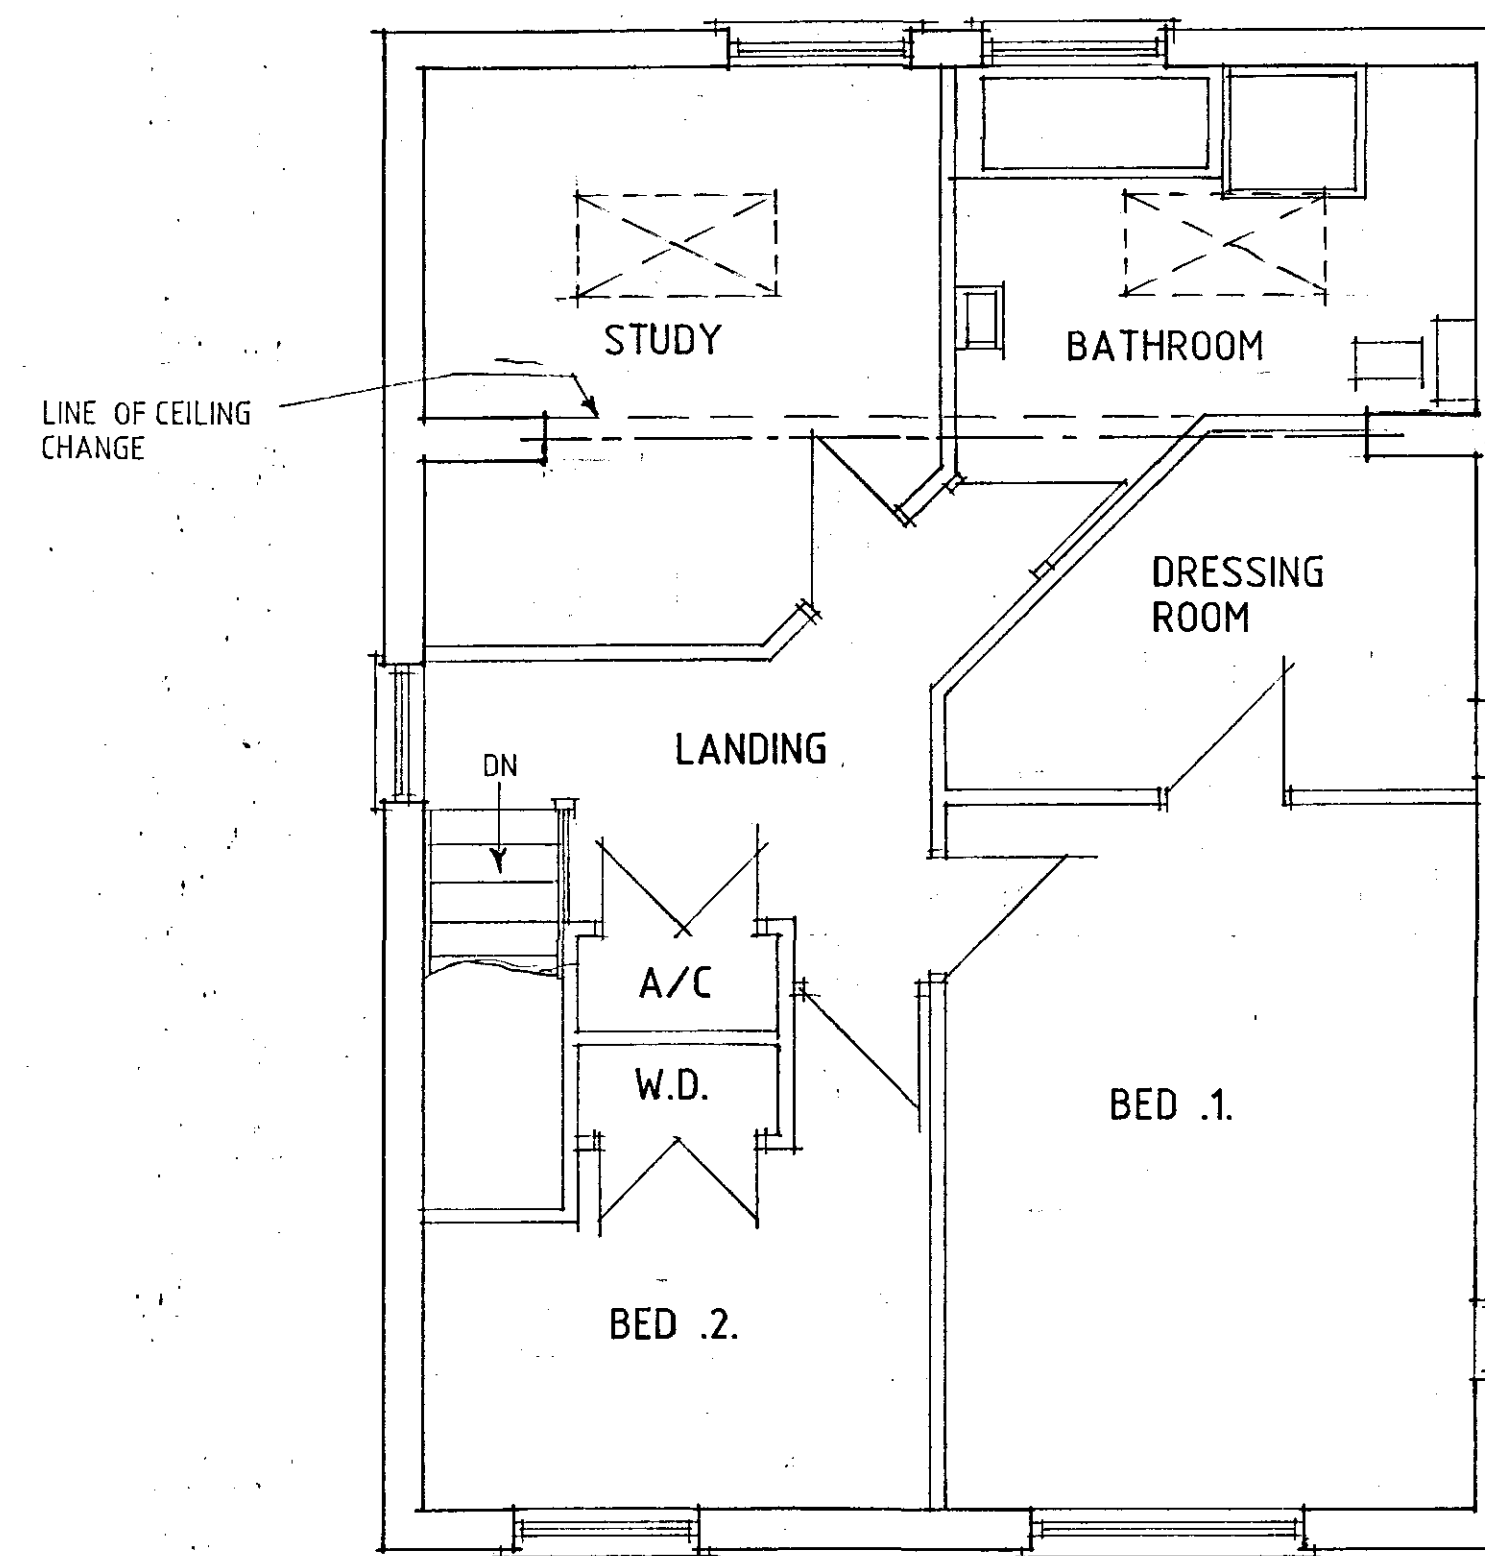

FIRST FLOOR PLAN

SHDC
Planning & Development
- 8 AUG 2008
Ref: 0891/08

DETERMINED
PLAN

B - DESIGN ALTS - 15.7.08
A - DESIGN ALTS - 8.7.08

Status
DESIGN
CONSULTANTS IN ARCHITECTURE & PLANNING

PROPOSED HOUSE & GARAGE
TO REAR OF 34, POSTLAND
ROAD, CROWLAND FOR

MR. J.B. EASTWOOD.

1:50 1:100 SD06-061/2
DEC-06 B.GILHAM.

2 Edinburgh Walk, Holbeach,
Spalding, Lincs. PE12 7AP
Tel: 01406 424343 Fax: 01406 490702

