
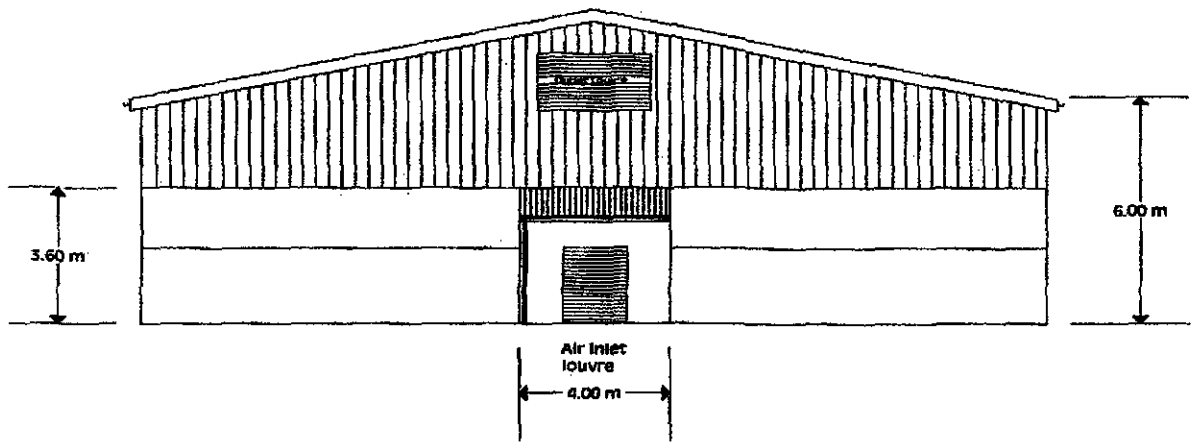


REAR ELEVATION

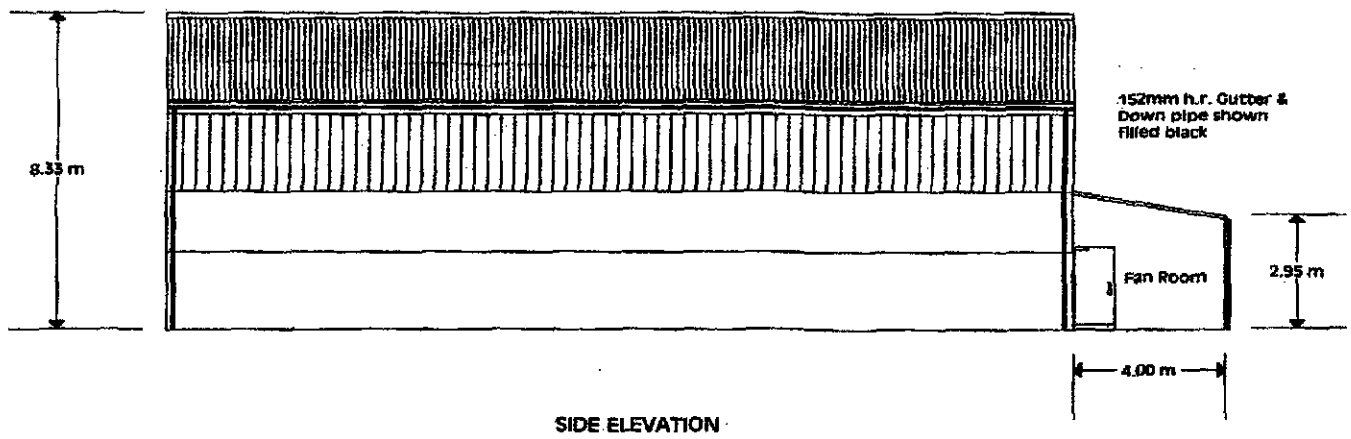


SIDE ELEVATION

Drawing Elevations		
FPD savills		
Title Grain Store Portal sized 24 X 24 x 6m (to eaves)		
For Lincolnshire C. C.		
Location Laws Farm Crowland Common PE6 0HL		
Scale 1:200	Drawn R.B.	Date 16/10/09
Drawing No: SK/LNRU22384/1B		

DRAWING SHEET SIZE A4


SHDC
Planning & Development
16 NOV 2009
Ref: 0892-09

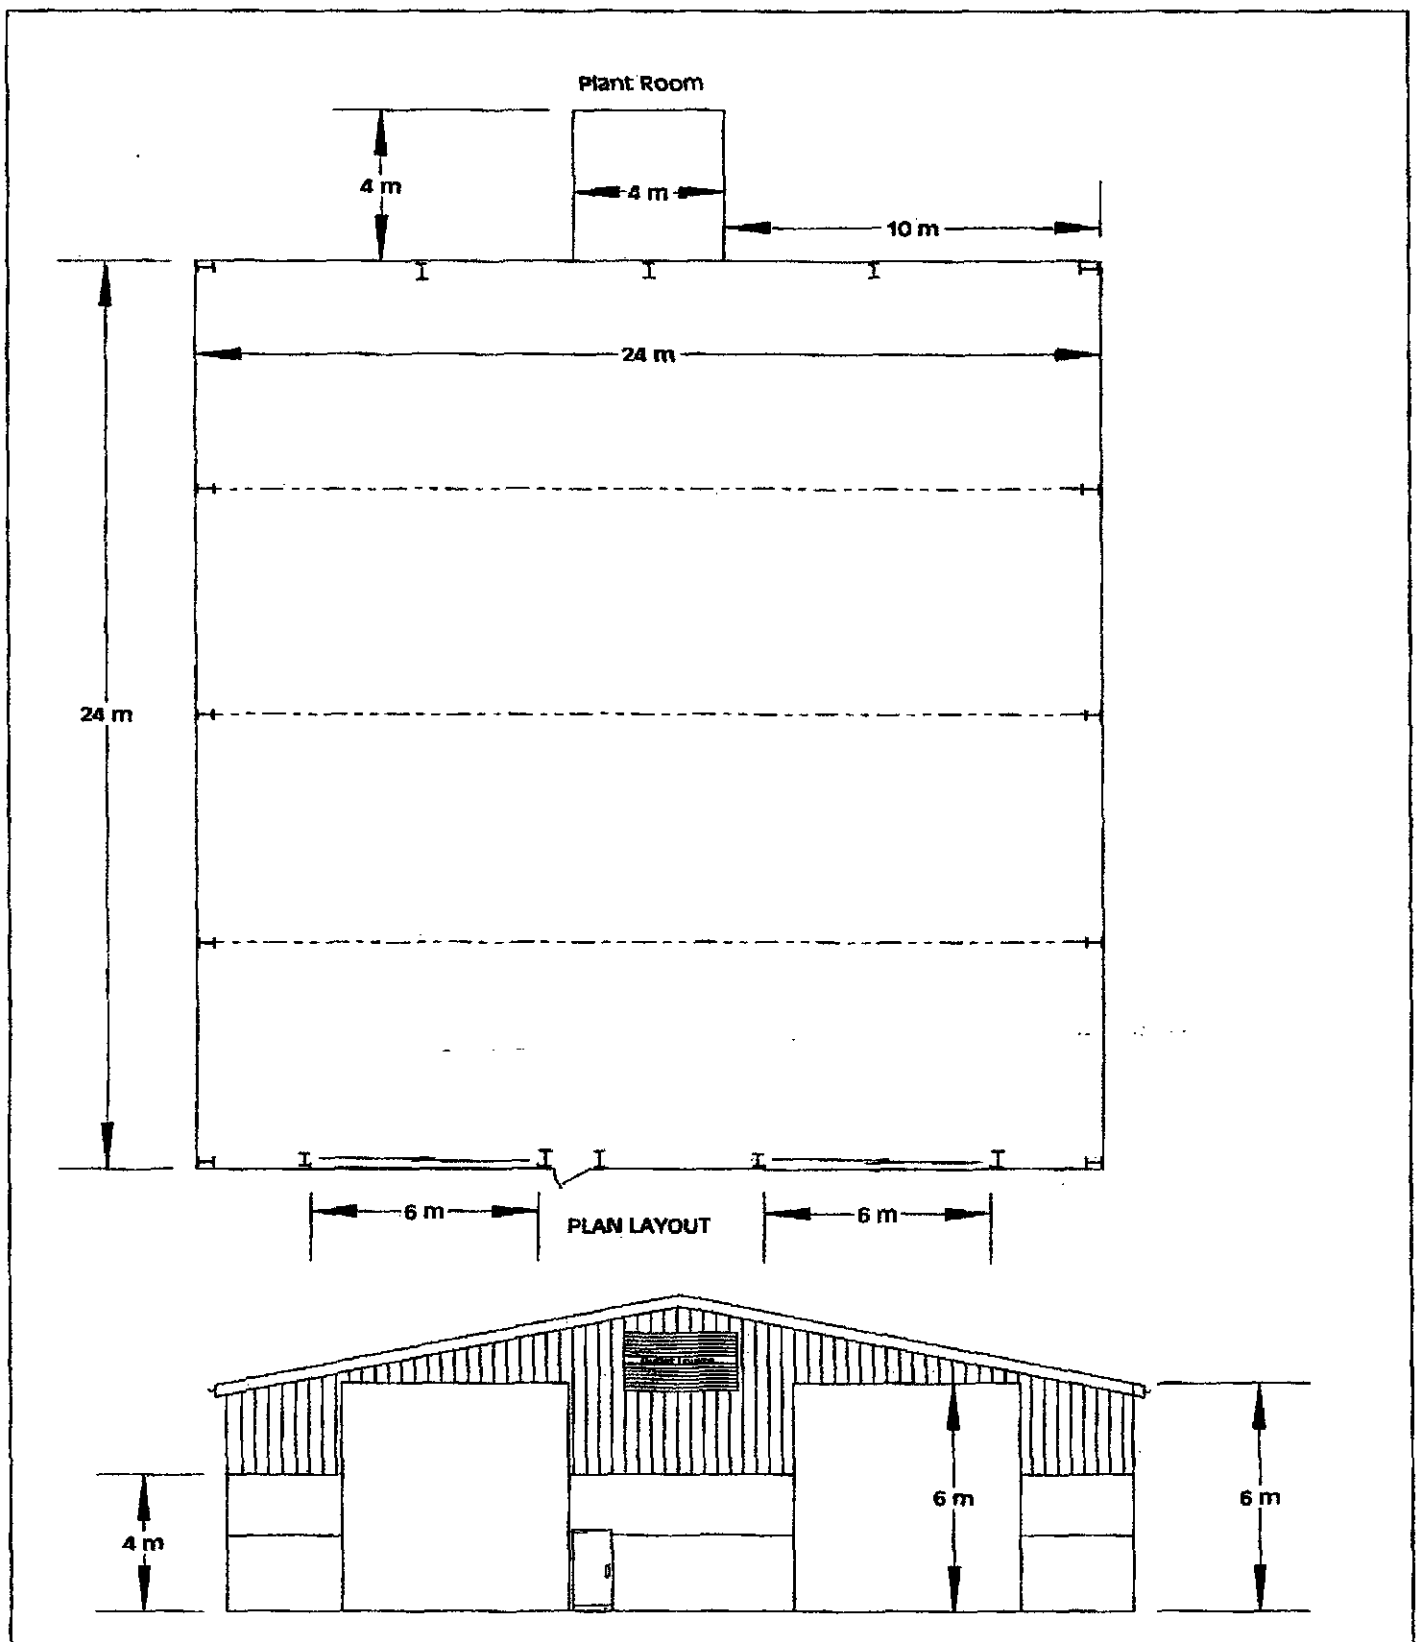

FRONT ELEVATION

Drawing	Elevation & Plan
	FPD savills
Title	Portal Grain Store Laws Farm
For	Lincolnshire C. C.
Location	Laws Farm Crowland Common PE6 0HL
Scale: 1:200 / Drawn: R.B. / Date: 16/10/09	
Drawing No:	SK/LNRU22385/B
Drawing sheet Size: A4	

SHDC
Planning & Development
16 NOV 2009
Ref: 0892-09

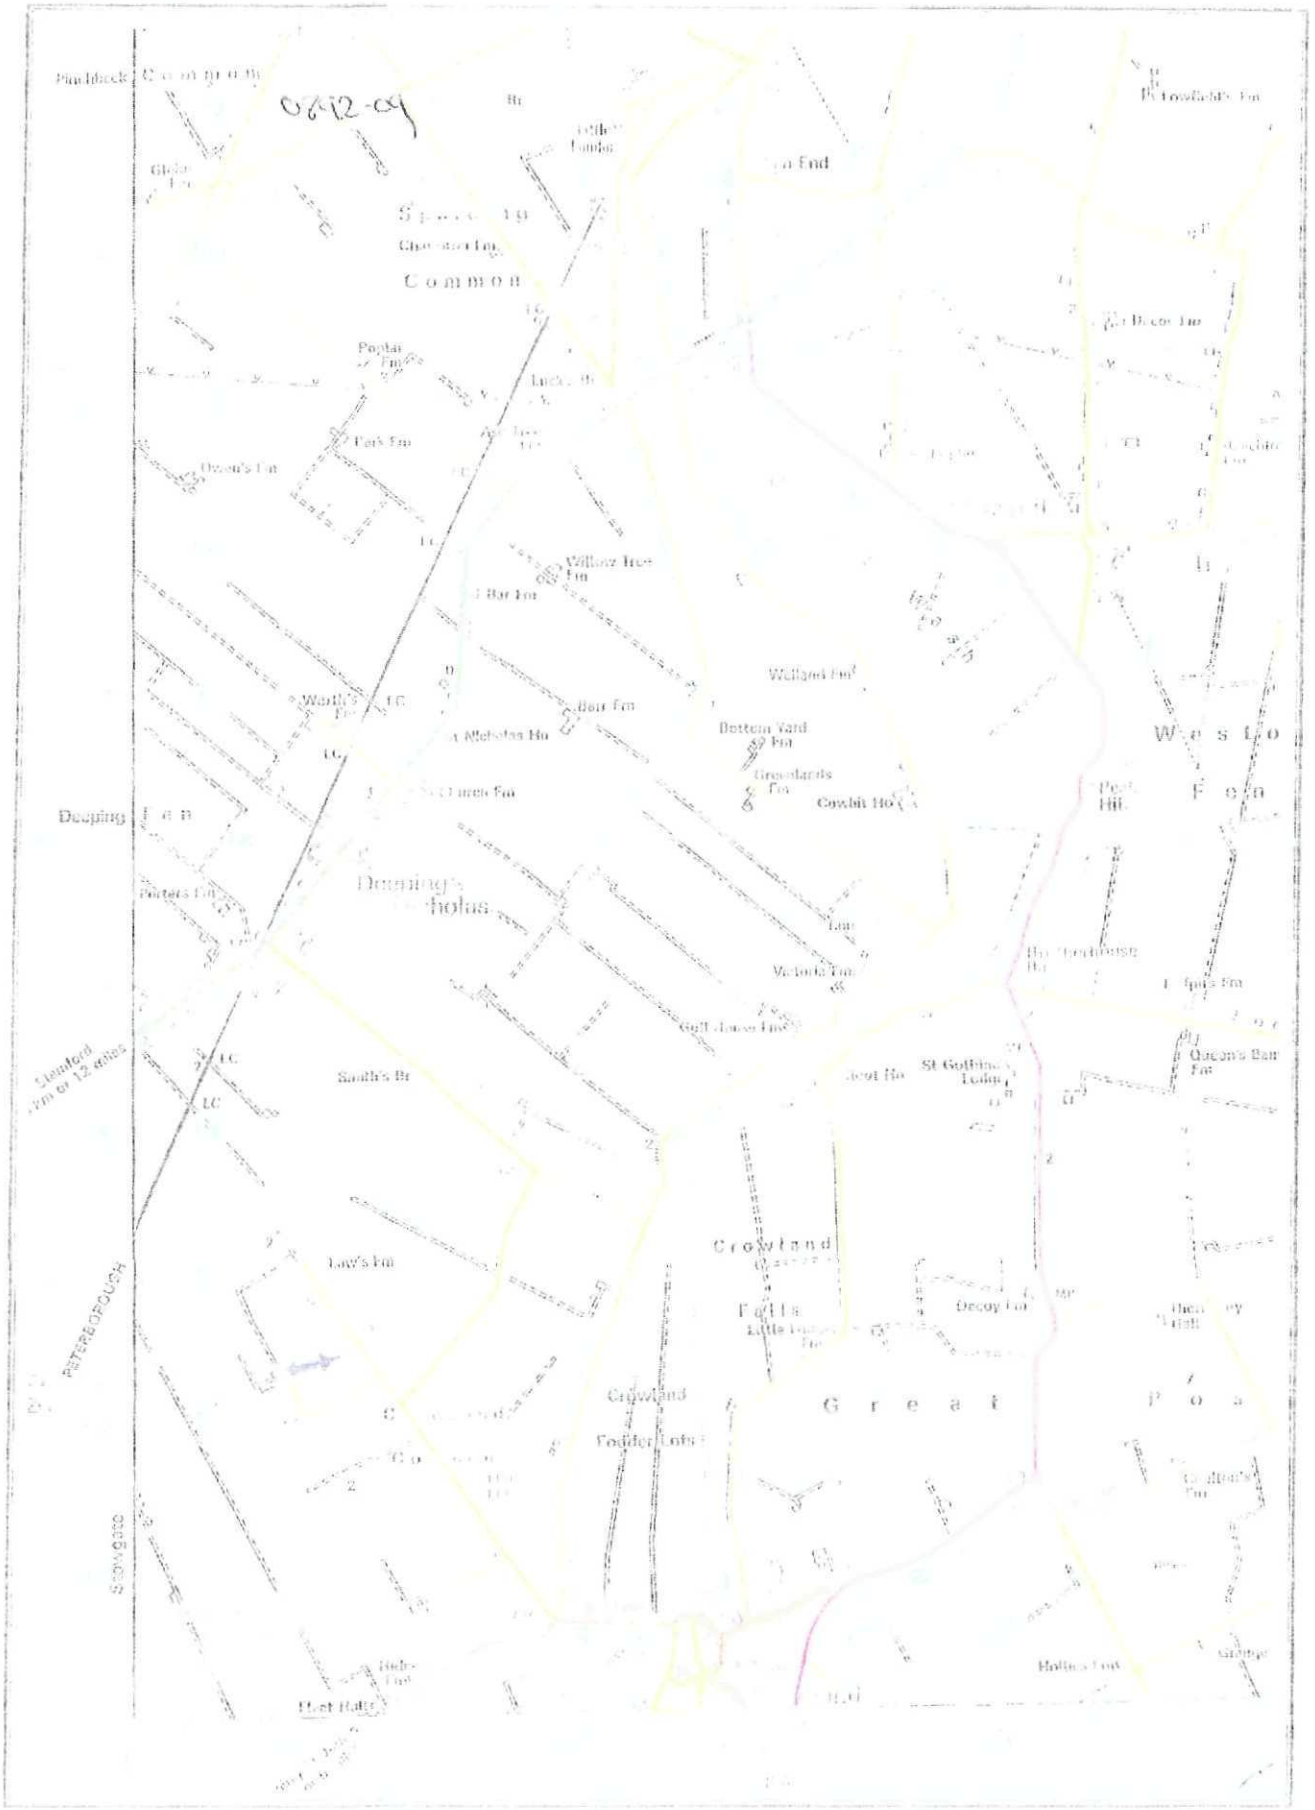
0692-09
Deeping Lane
Deeping St Nicholas
Crowland
Great Postland
West Fen
Common
Bottom Yard Fm
Bar Fm
Law's Fm
Decoy Fm
Queen's Bar Fm
Cowbit Ho
Fodder Lots
PETERBOROUGH
Stamford

savills



© Crown Copyright 2009. All rights reserved. Licence number 100020449. Plotted Scale - 1:1000

savills

0292-09

194 A
194A
194 A
194 A
SOLD
194 A
194 A
194 A
194 A
194 A
194 A
194 A
SOLD
129 D
180 C
180 C
180 C
180 D
180 C
180 D
180 D
144 J
180 D
180 C
180 D
180 C
180 B
180 B
180 B
180 B
180 C
180 D
SOLD
SOLD
PF6
Crowland Common
246 N
246 Z
246 N
246 N
246 Z
246 N
246 Z
246 N
246 Z
246 Z
246 N
246 Z
246 Z
246 Z
246 K
246 N
246 N
246 N
246 N
Sold 18/12/01
246N SOLD 02/11/01
SOLD
246 K
246 K
246 W
246Z sold
SOLD
246W
246 K
246 W
246W
246 K
246 W
SOLD
246W

LOCATION PLAN
Scale 1:10,000
Law's Farm
Sheet A3