



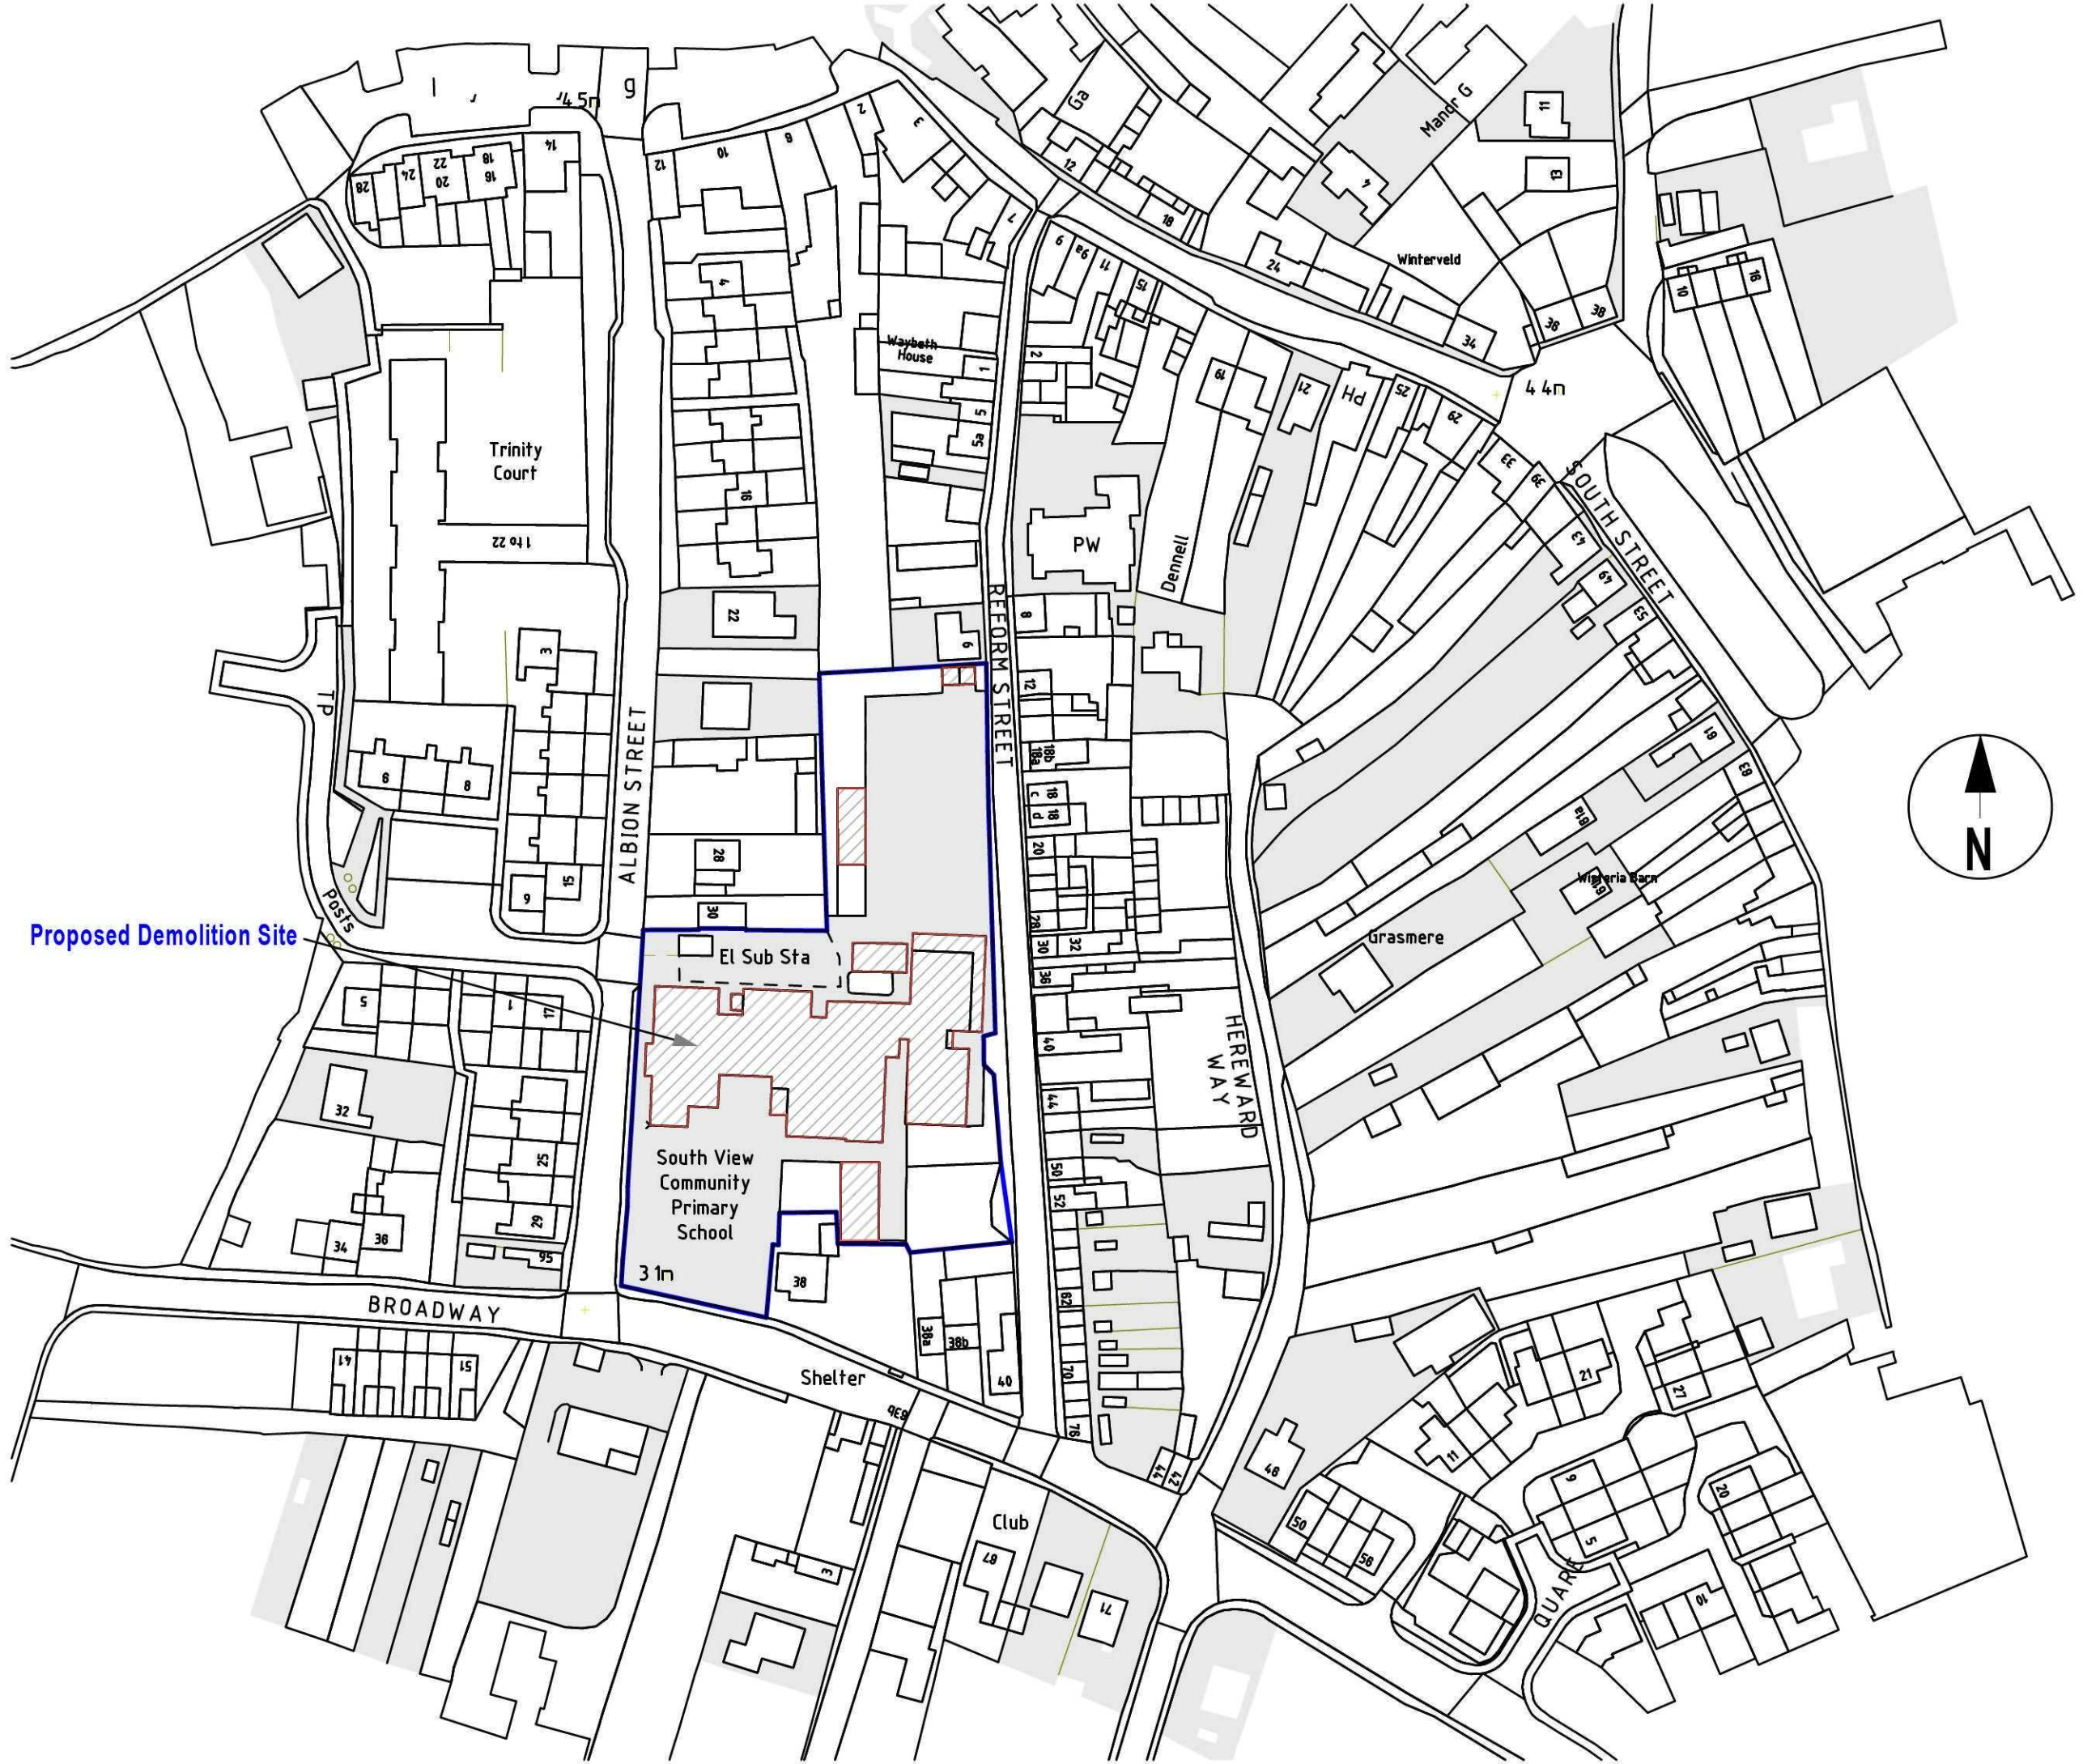

Proposed Demolition Site

All Dimensions and Levels to be verified on site.
Only Figured Dimensions to be used.
Do not scale this drawing.
Any discrepancies to be notified to the originator
of this drawing immediately.
If in doubt, ask.
Copyright is reserved by them and the drawing is
issued on the condition that it is not copied,
reproduced, retained, or disclosed to any
unauthorised person, either wholly or in part
without consent.

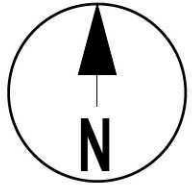

Rev.	Date	Description	By	Chk'd
------	------	-------------	----	-------



Mill House • Brayford Wharf North • Lincoln • LN1 1YT
Tel: 01522 836836 • Fax: 01522 516050
www.hbs.uk.com

Client
Lincolnshire County Council

Project
**Former Crowland Southview Primary School
Demolition and Site Clearance**

Drawing Title
Site location Plan

Drawn By G Draper	Checked By LR
----------------------	------------------

Scale 1:1250@A3	Date April 2015
--------------------	--------------------

Project No. AC/285/0091	Drawing No. P.002	Revision
-----------------------------------	-----------------------------	----------

Drawing Status
Planning