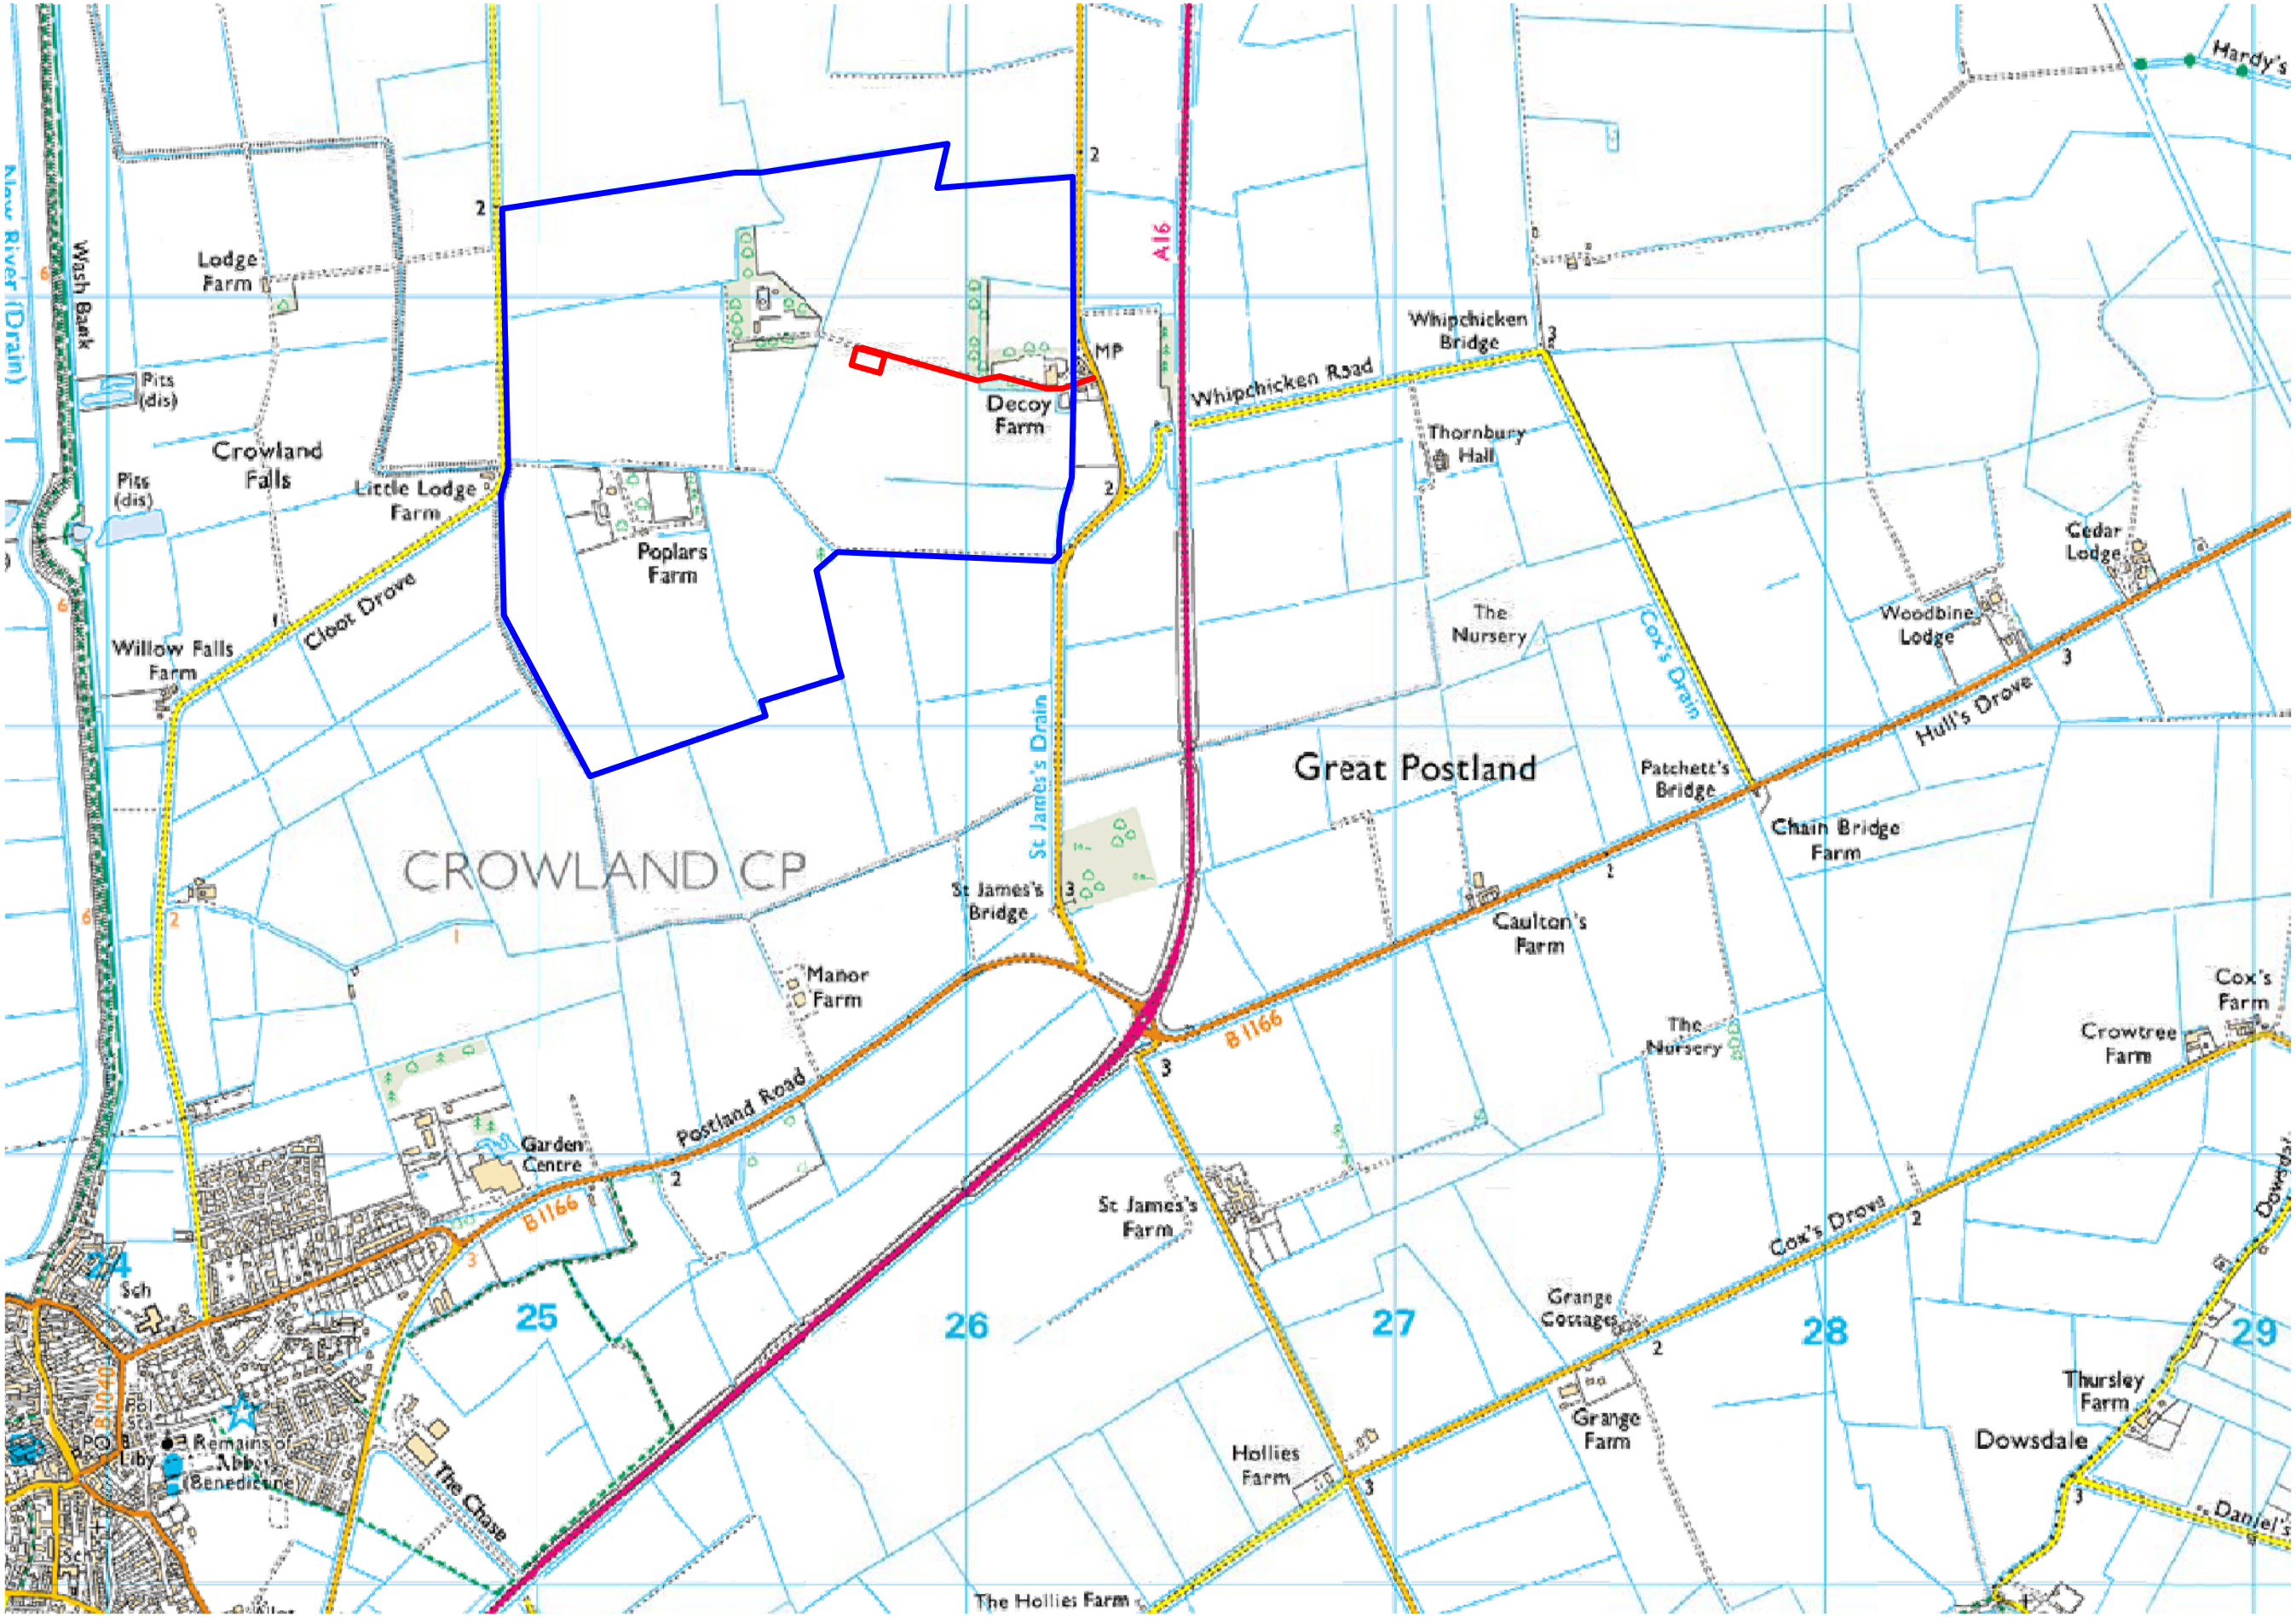


N

Site Location Plan
Scale 1:15000

Revision:

Application Site

Ownership Boundary

Project:
Decoy Farm (Site 2)
Spalding Road, Crowland
Peterborough, PE6 0LX

Drawing Title:
Location Plan

Project Ref: / Drawing No.
17B/PA001

Scale:	Date:	Drawn:
As noted @ A3	25/08/2016	JA

EdgePower
energy for tomorrow

1&2 Tollgate Business Park
Tollgate West
Stanway
Colchester
CO3 8AB
Tel: 01206 265220
www.edgepower.co.uk

Do not scale this drawing. Work to figured dimensions only. This drawing is copyright of Edge Power and should only be reproduced with their express permission.