
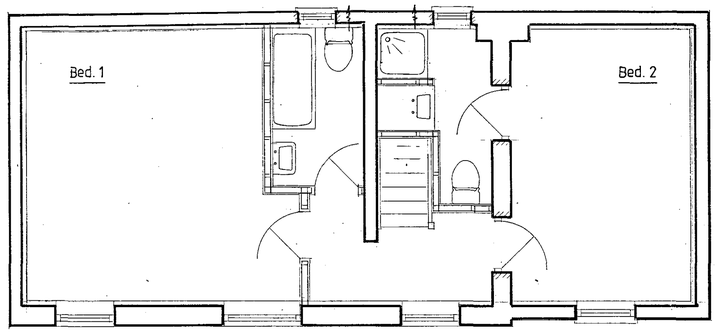


UNIT 3

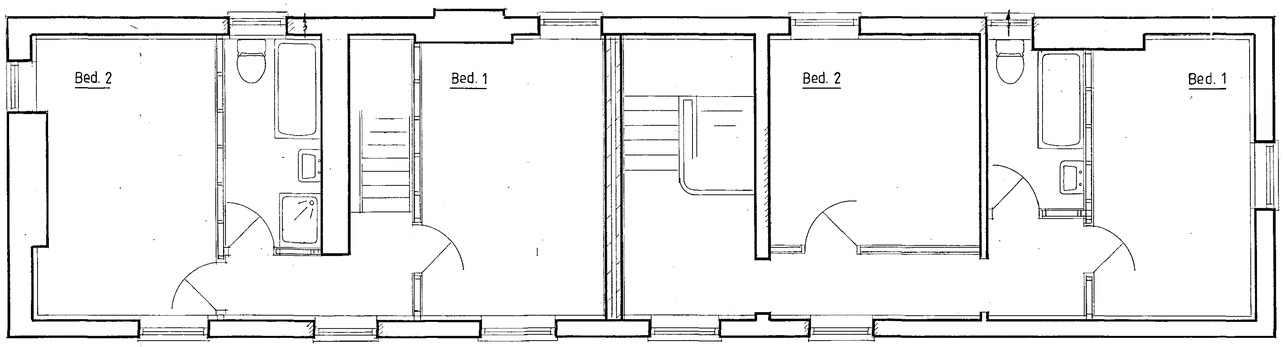

UNIT 2

UNIT 1

EXAMINED PLAN

NOTES:
All dimensions must be checked on site and not scaled from this drawing.

A		
	Date	Revisions

© copyright

J. K. D. S.

01733 380616

Client
PRIORY DEV. LTD.

Job Title
CHANGE OF USE
DWELLING TO FLATS
AT 3 EAST STREET, CROWLAND

Drawing Title
PROPOSED FIRST FLOOR

28 AUG 2008
BC/9/08

Scale 1:50

Date July 08 | Drawn by JK

Drg No. 08.1464.05 | Rev.

A PRODUCT OF THE UNO RANGE-ARCHITECT CAT. No 7311

594 x 841mm A1