




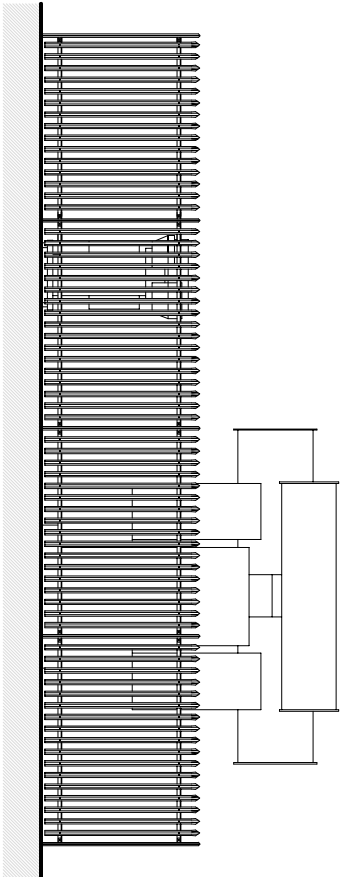


Elevation A
Scale 1:100

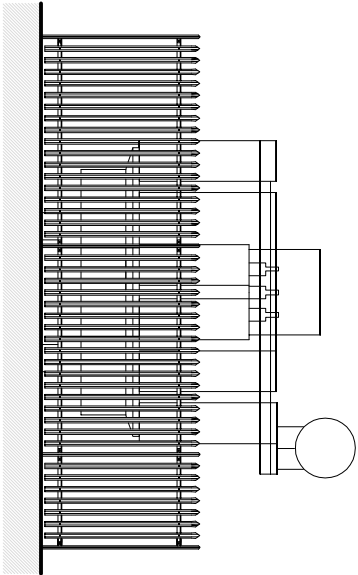


Elevation B
Scale 1:100

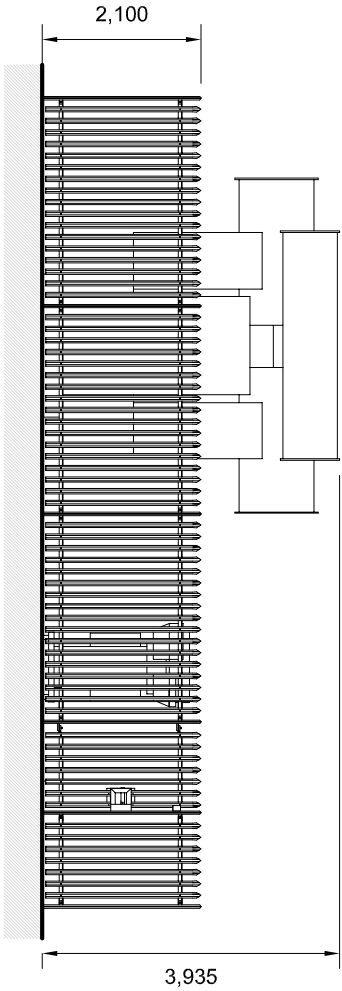

Elevation C
Scale 1:100

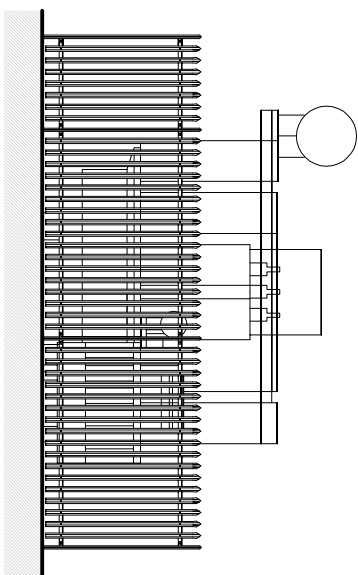

Elevation D
Scale 1:100

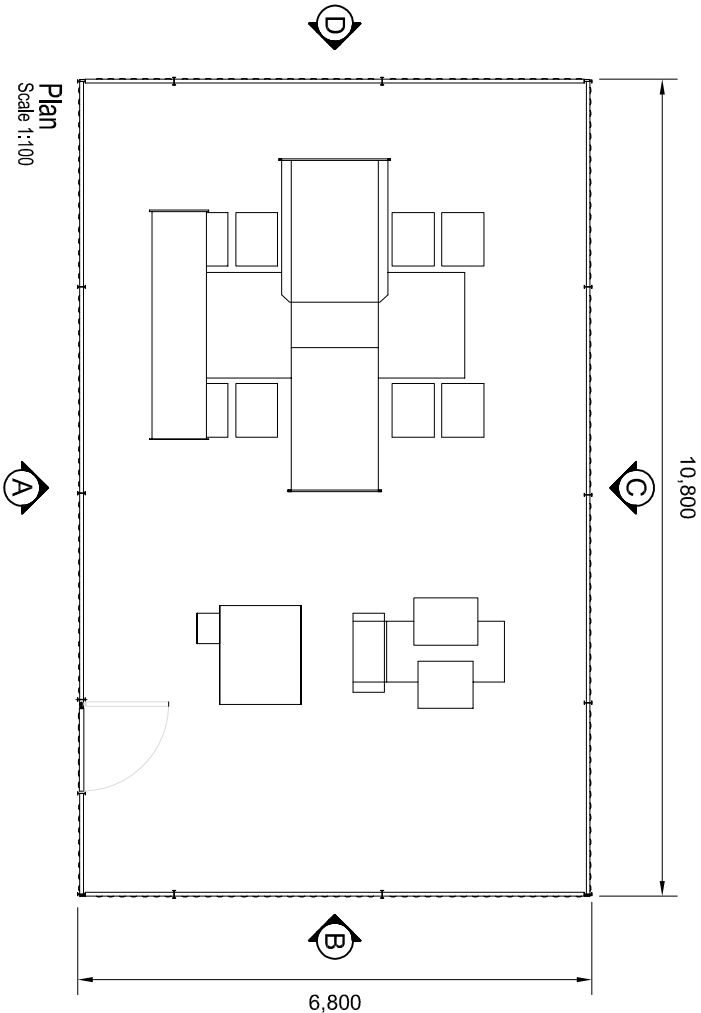

MATERIALS AND FINISHES

Palisade Fence- COLOUR MATT GREEN
Equipment- COLOUR MATT GREY, similar to RAL7001

Revision:	
Project:	Generic Components
Drawing Title:	Transformer Compound Plan
Project Ref. / Drawing No.	GA007