


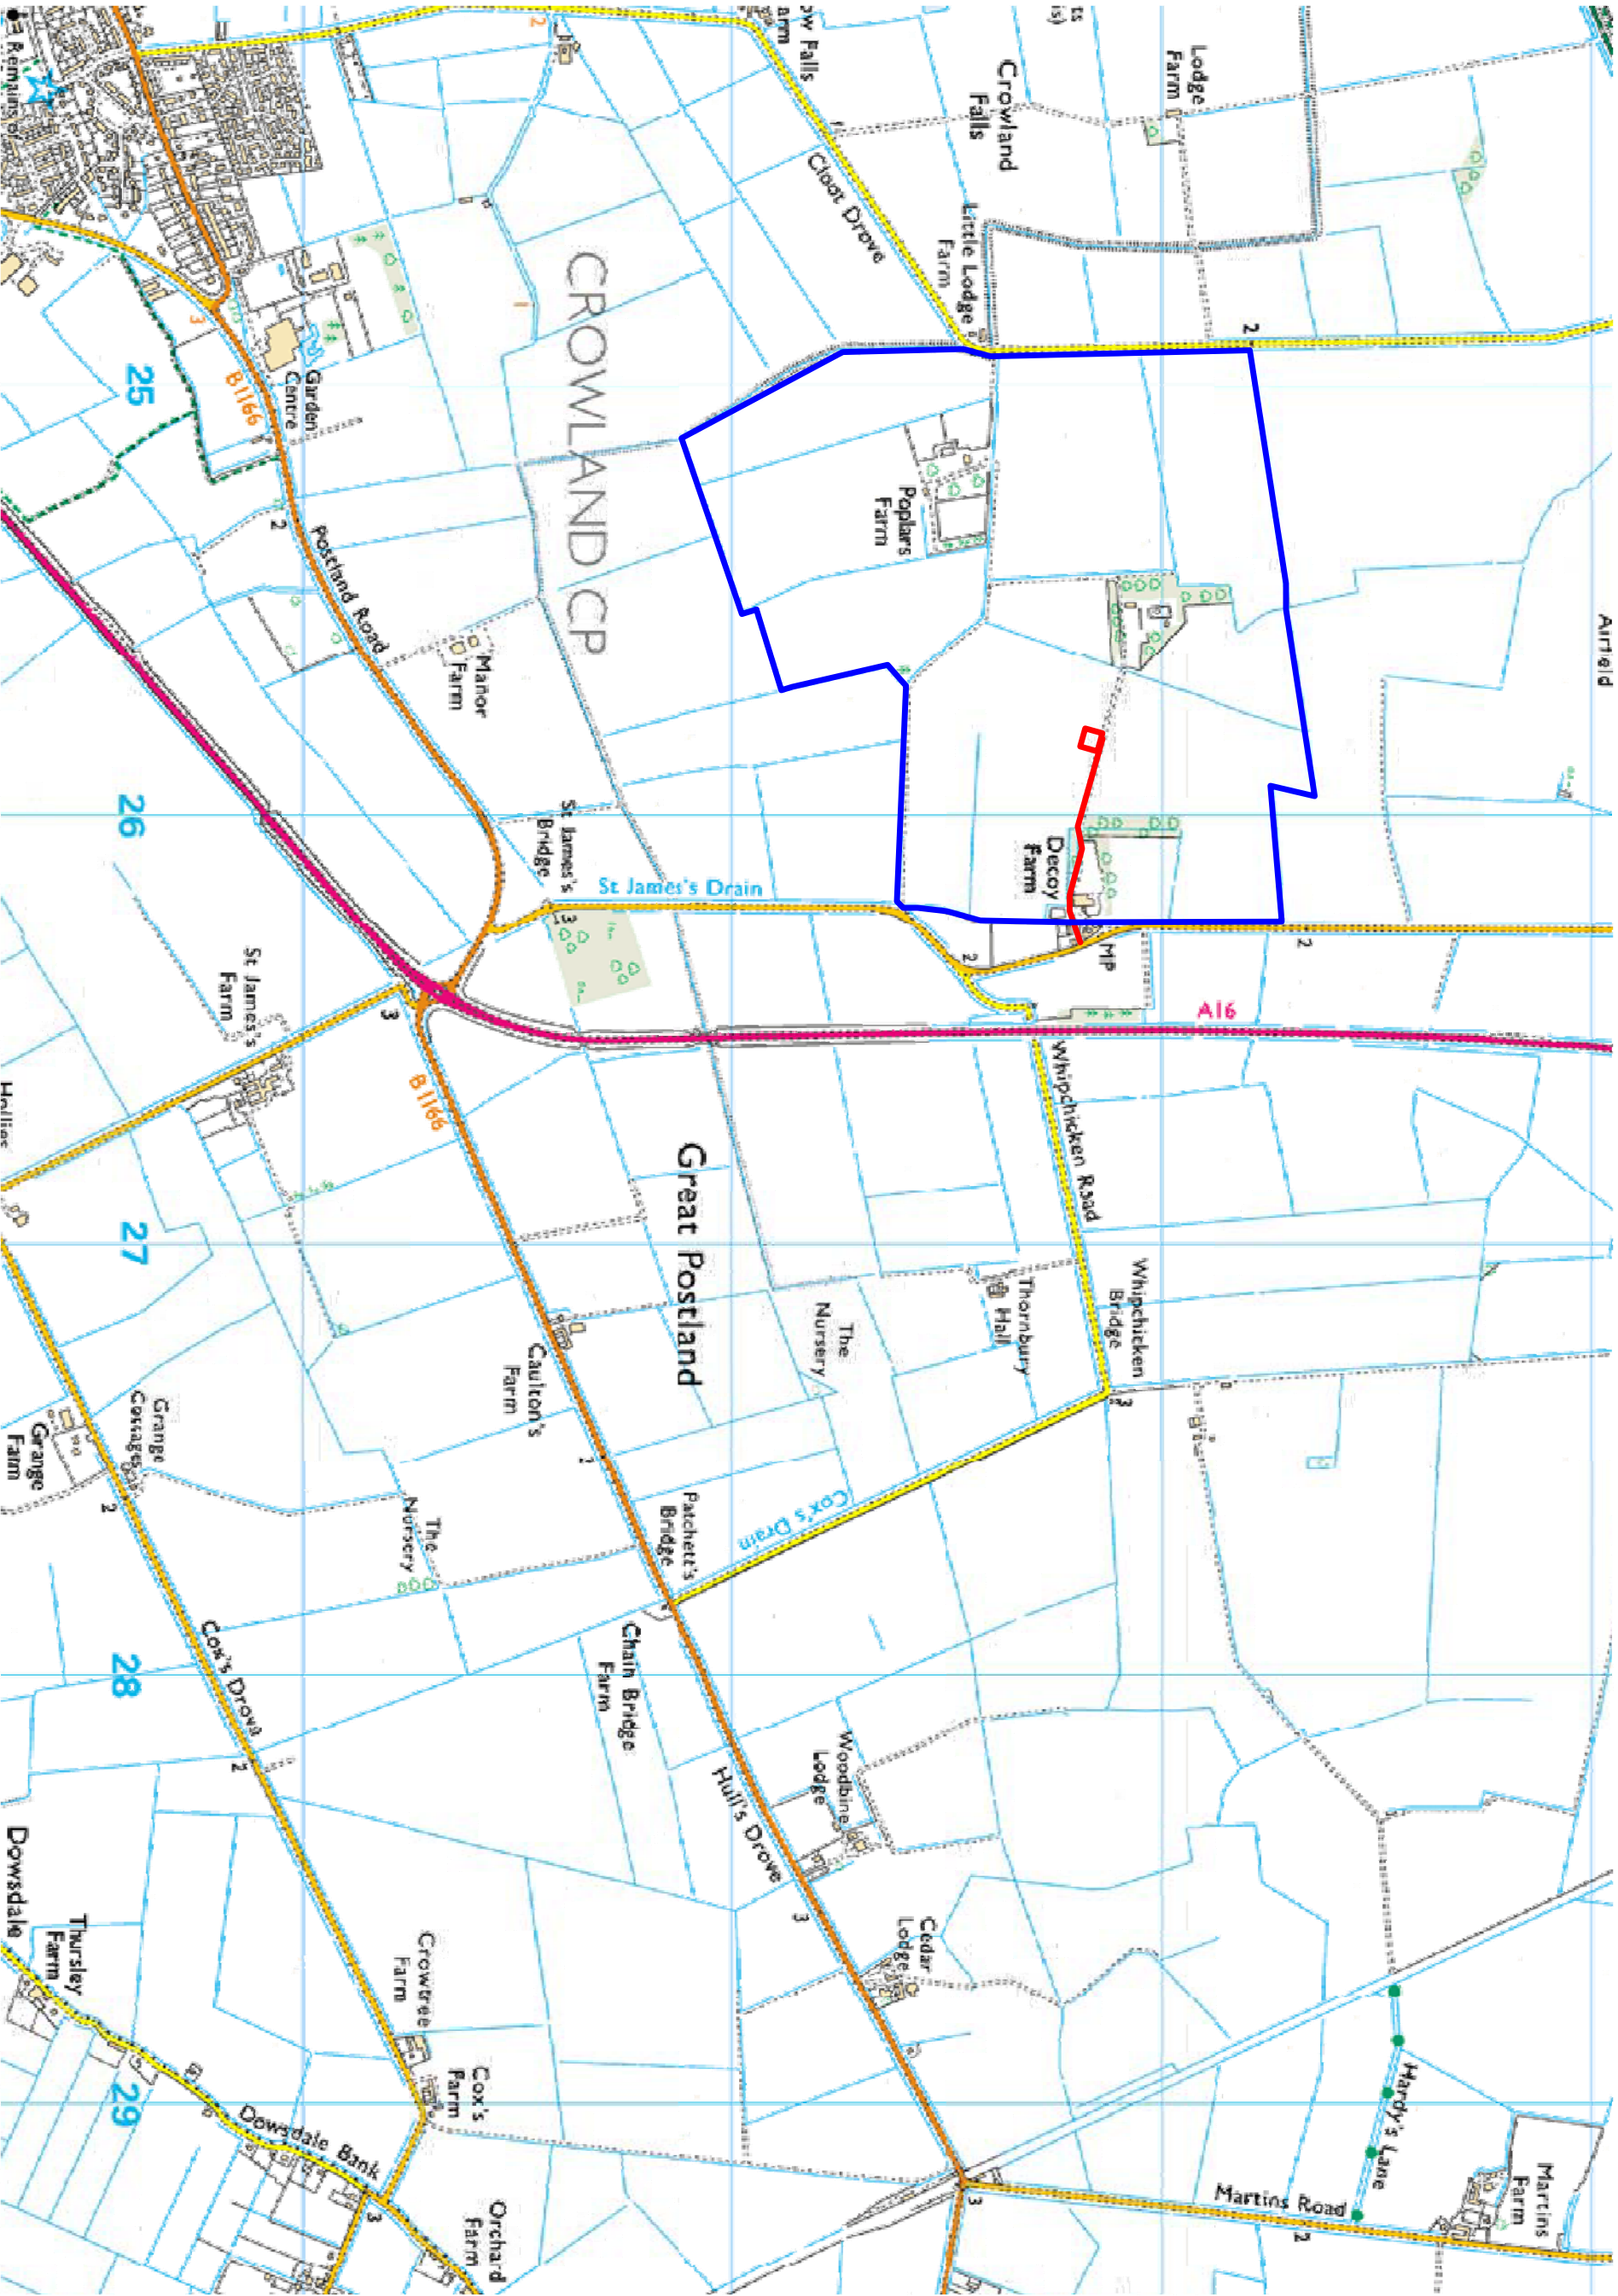

Revisions:

Application Site

Ownership Boundary

Project:
Decoy Farm (Site 1)
Spalding Road, Crowland
Peterborough, PE6 0LX

Drawing Title:

Location Plan

Project Ref./Drawing No.

17A/PA001

Scale: As noted @ A3 25/08/2016
Date: JA

EdgePower
Energy for Tomorrow

142 Tollgate Business Park
Tollgate West
Stanway
Cambridge
CB3 9AB
Tel: 01206 265220
www.edgepower.co.uk

Do not scale this drawing. Work to figured dimensions only. This drawing is copyright of Edge Power and should only be reproduced with their express permission.