

LAND AT BLACKBIRD CLOSE. CROWLAND. PETERBOROUGH. PE6 0BA

drawing number
BC/14/A


NOTE: All drawings are the copyright of sharman architecture.

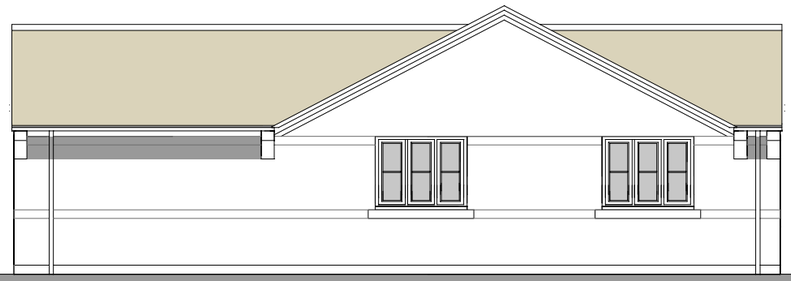


PLOT 3 SIDE VIEW TO EXISTING DEVELOPEMENT

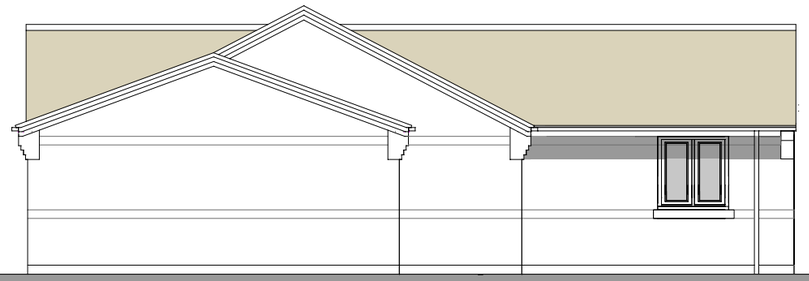


PLOT 3 SIDE VIEW B FACING PLOT 2

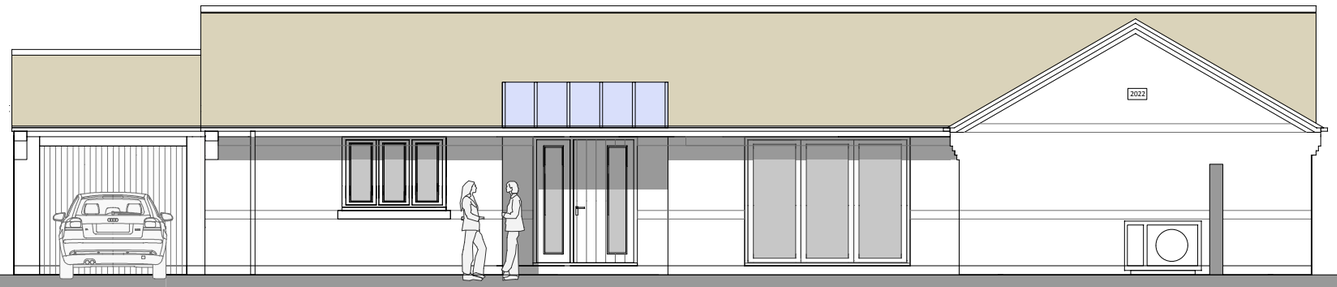

PLOT 3 FRONT VIEW TO BLACKBIRD CLOSE

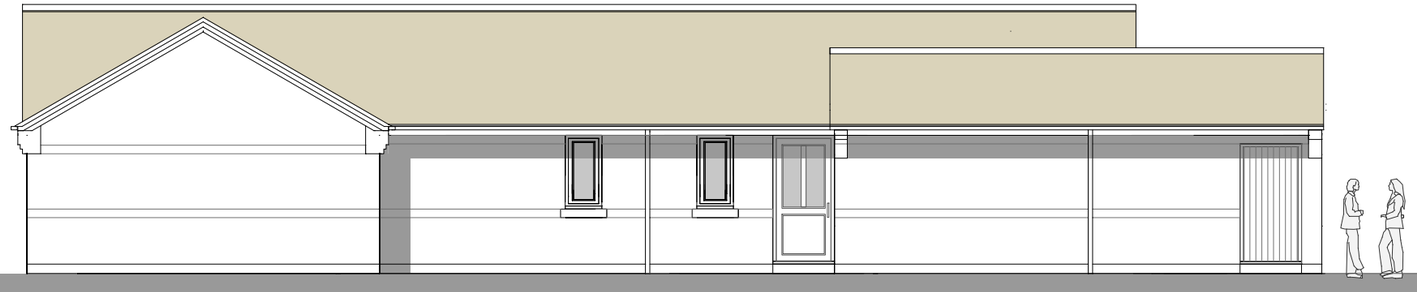

PLOT 3 REAR VIEW

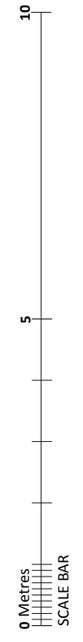

title **PLOT 3 ELEVATIONS**	scale **1:100 @ A3**	date **SEPTEMBER 2022**
contract **MR MARK BLACKBIRD**	revision A 31/08/2022 Drawing first issued	

sharman architecture
OAK BARN. WILLOW DROVE. BOROUGH FEN. PETERBOROUGH. PE6 7QB
tel: 07724 529 094
email: paulsharman1@btinternet.com