
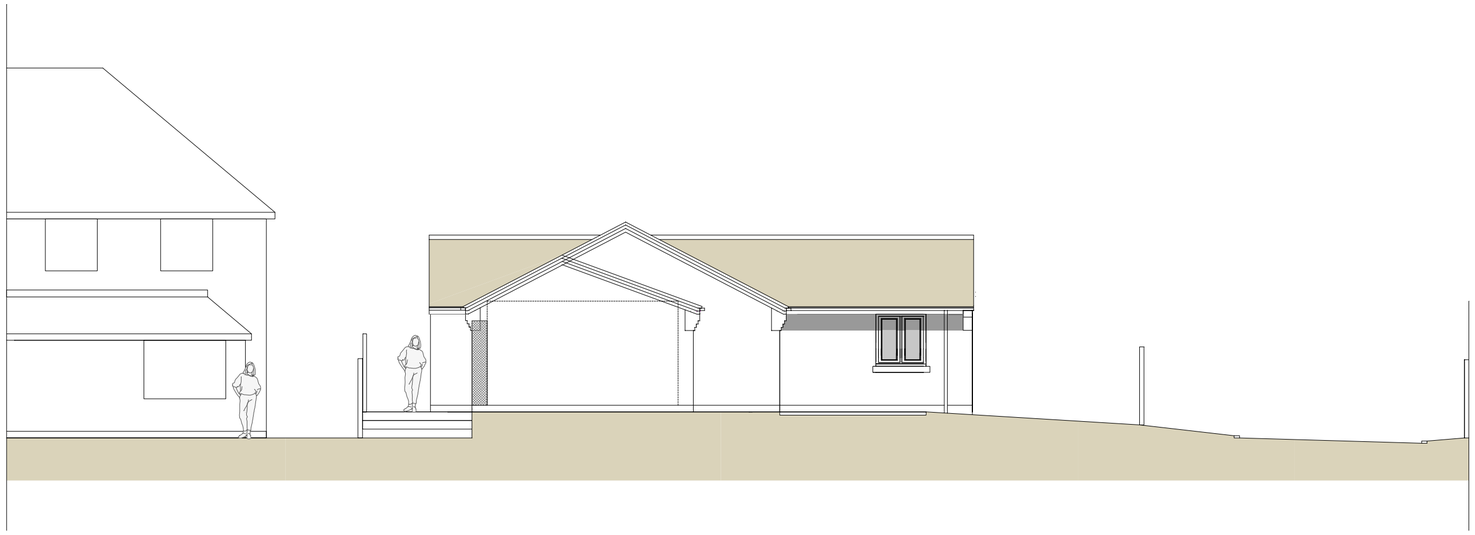


SITE SECTION A A

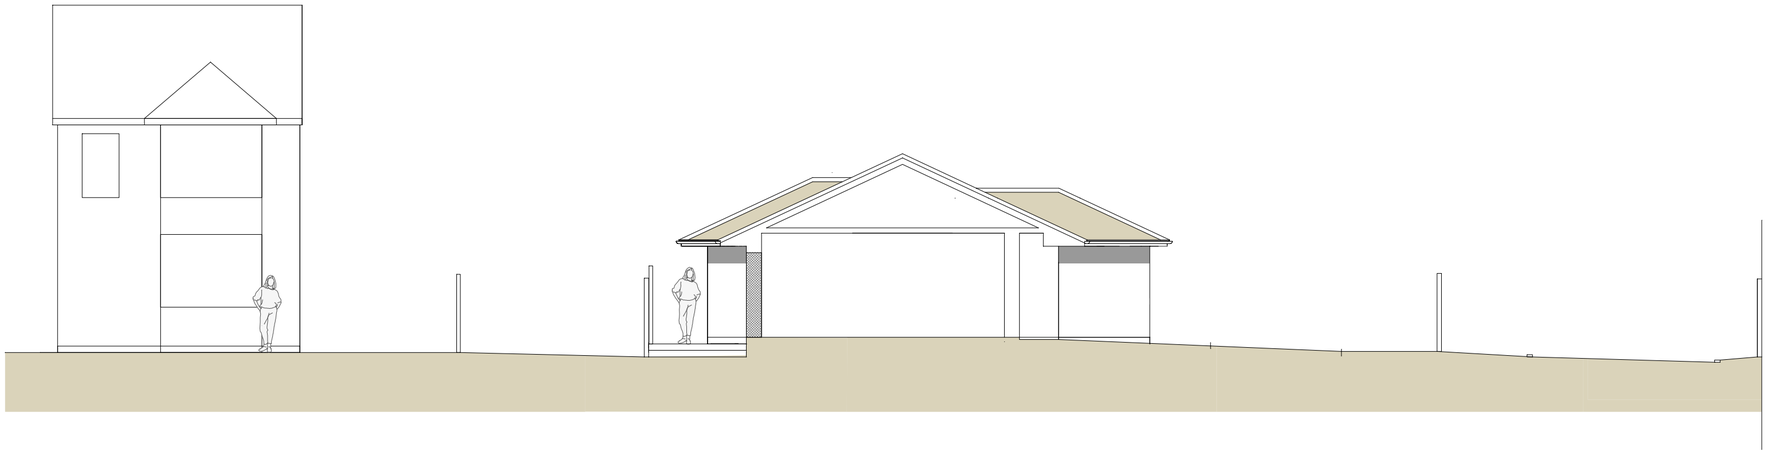

SITE SECTION B B

drawing number
BC/16/A

revision
A 07/11/2022 Drawing first issued.

NOTE: All drawings are the copyright of sharman architecture.

scale
1:100 Print at A2

date
NOVEMBER 2022

title
PROPOSED SITE SECTIONS

contract
MR BLACKBIRD

sharman architecture
OAK BARN. WILLOW DROVE. BOROUGH FEN. PETERBOROUGH. PE6 7QB
tel: 07724 529 094
email: paulsharman1@btinternet.com