


# LAND AT BLACKBIRD CLOSE. CROWLAND. PETERBOROUGH. PE6 0BA

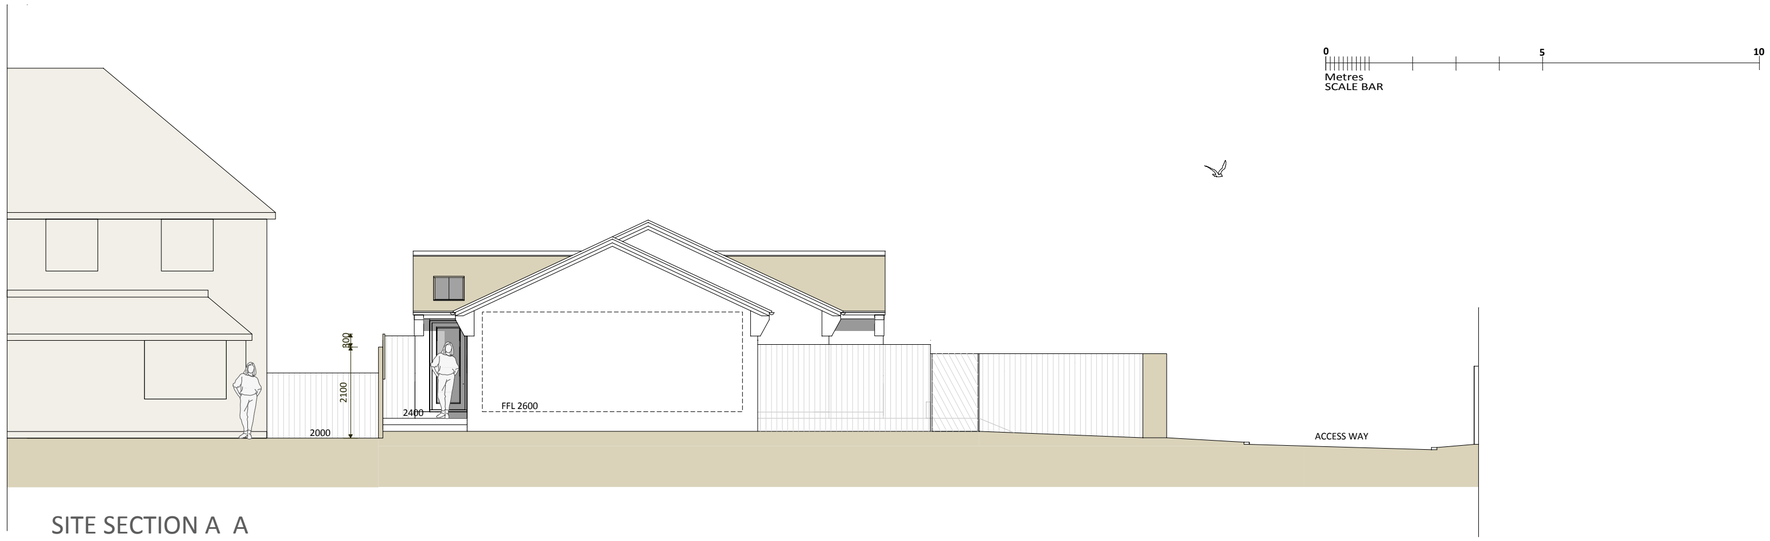


SITE SECTION A A

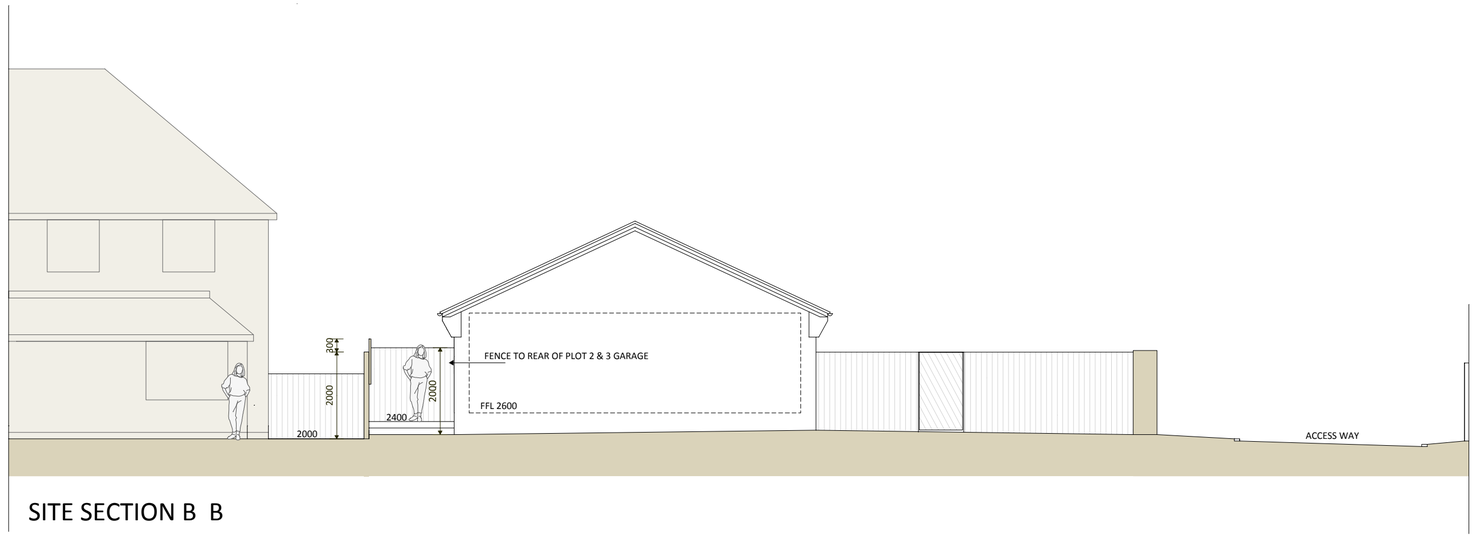


SITE SECTION B B

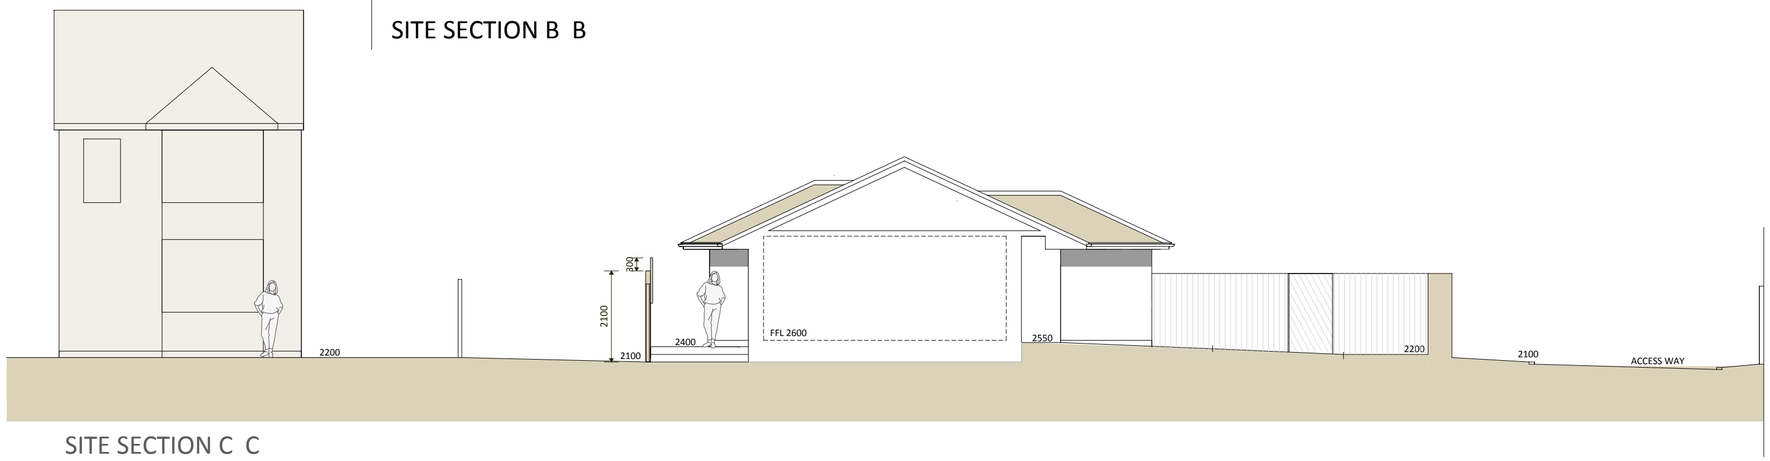


SITE SECTION C C

**PROPOSED SITE SECTIONS**

drawing number
**BC/16/B**

revision
A 07/11/2022 Drawing first issued.
B 26/06/2023 REVISED & SECTION ADDED

NOTE: All drawings are the copyright of sharman architecture.

scale
1:100 Print at A2

date
NOVEMBER 2022

title
**PROPOSED SITE SECTIONS**

contract
**MR BLACKBIRD**

**sharman architecture**
OAK BARN. WILLOW DROVE. BOROUGH FEN. PETERBOROUGH. PE6 7QB
tel: 07724 529 094
email: paulsharman1@btinternet.com