

LAND AT BLACKBIRD CLOSE. CROWLAND. PETERBOROUGH. PE6 0BA

drawing number
BC/19/A

NOTE: All drawings are the copyright of sharman architecture.

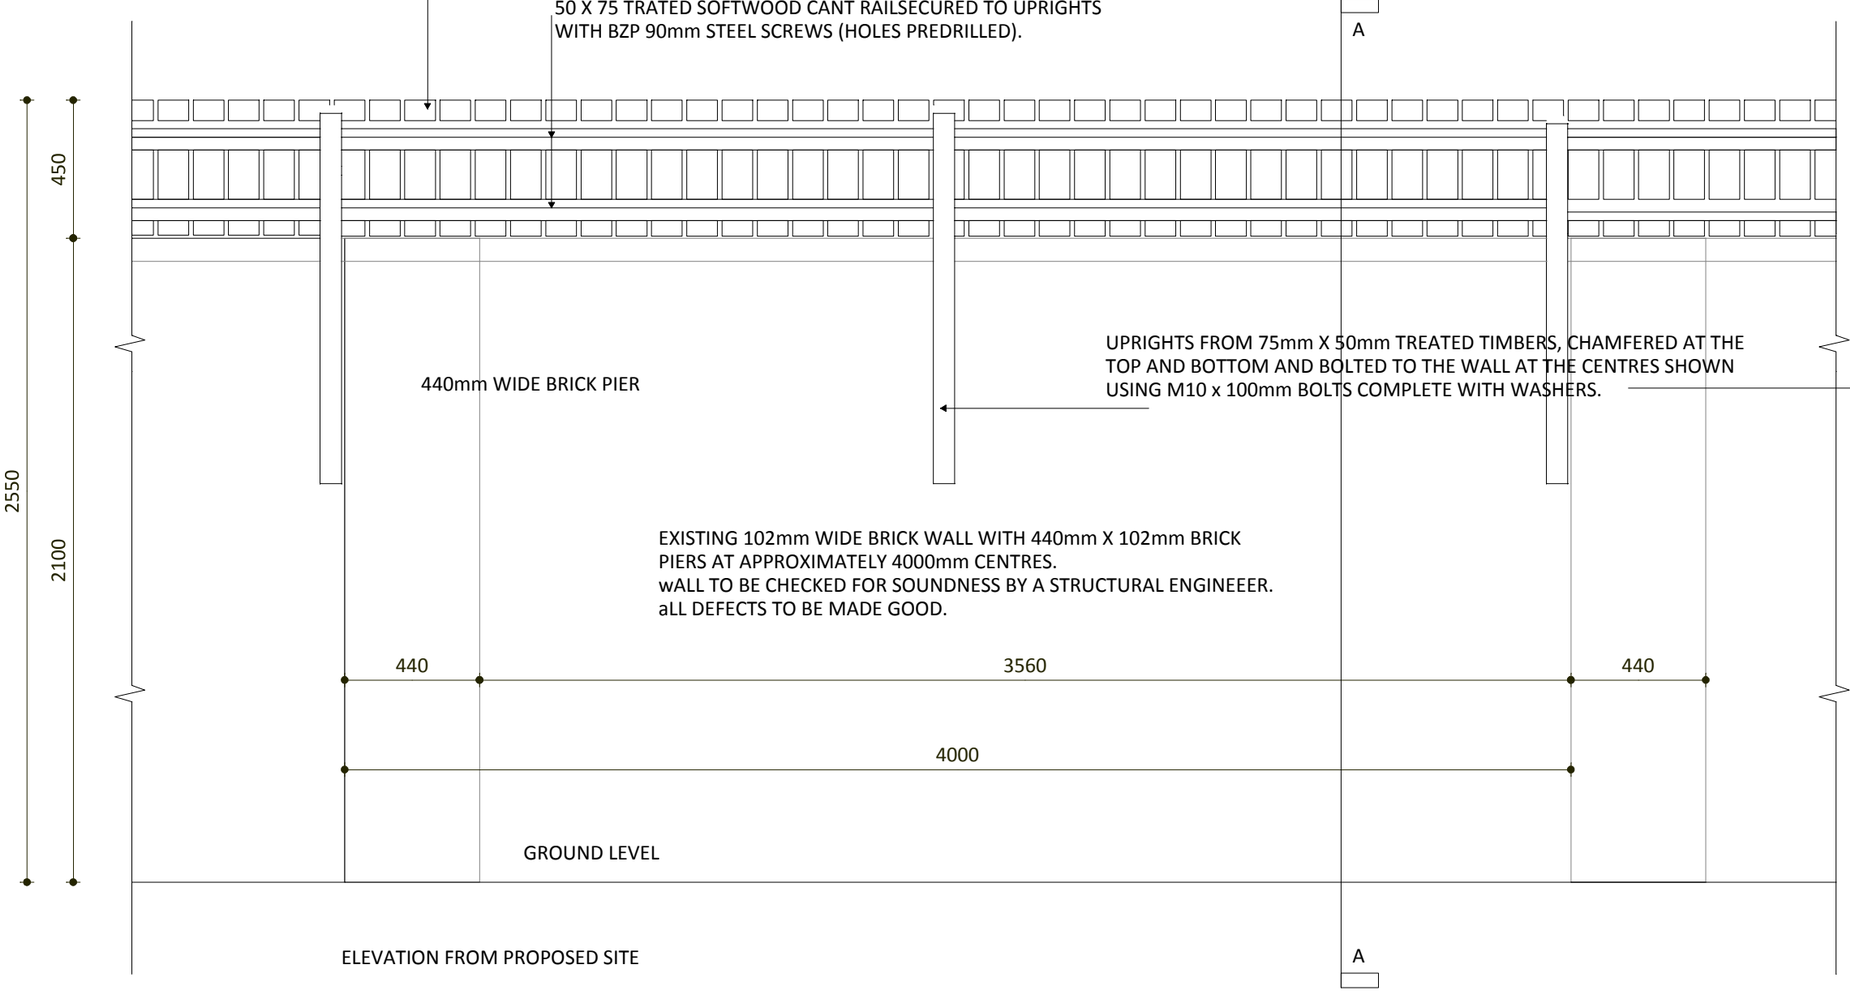

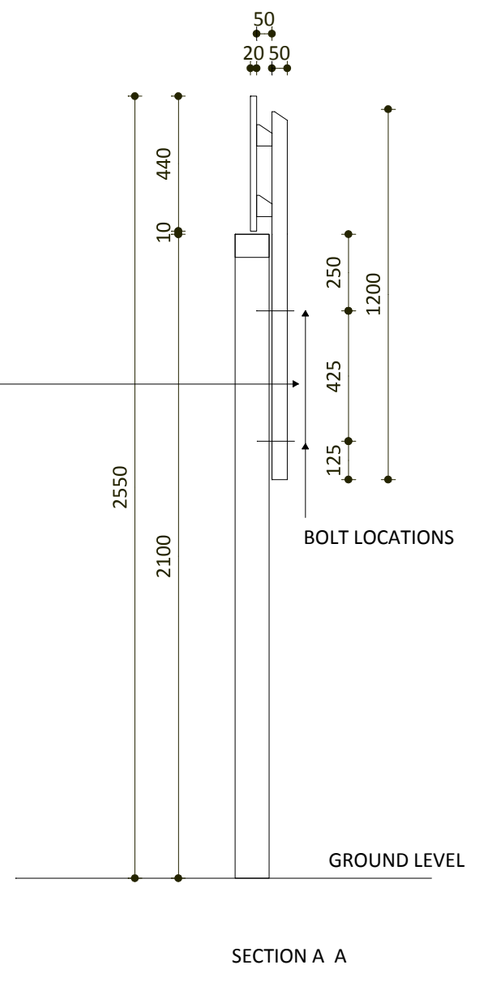

FENCING ABOVE BOUNDARY WALL TO AFFORD ENHANCED PRIVACY TO ADJACENT DWELLINGS AND THIS SITE



title **WALL FENCING DETAIL**	scale **1:20 @ A3**	date **JUNE 2023**
contract **MR MARK BLACKBIRD**	revision A 26/06/23 Drawing first issued	

sharman architecture
OAK BARN. WILLOW DROVE. BOROUGH FEN. PETERBOROUGH. PE6 7QB
tel: 07724 529 094
email: paulsharman1@btinternet.com