




Planning Application on
behalf of Mr J R Sharpe

**SOUTH HOLLAND DC
HOUSING & PLANNING**

10 SEP 1999

Ref:

0899/99

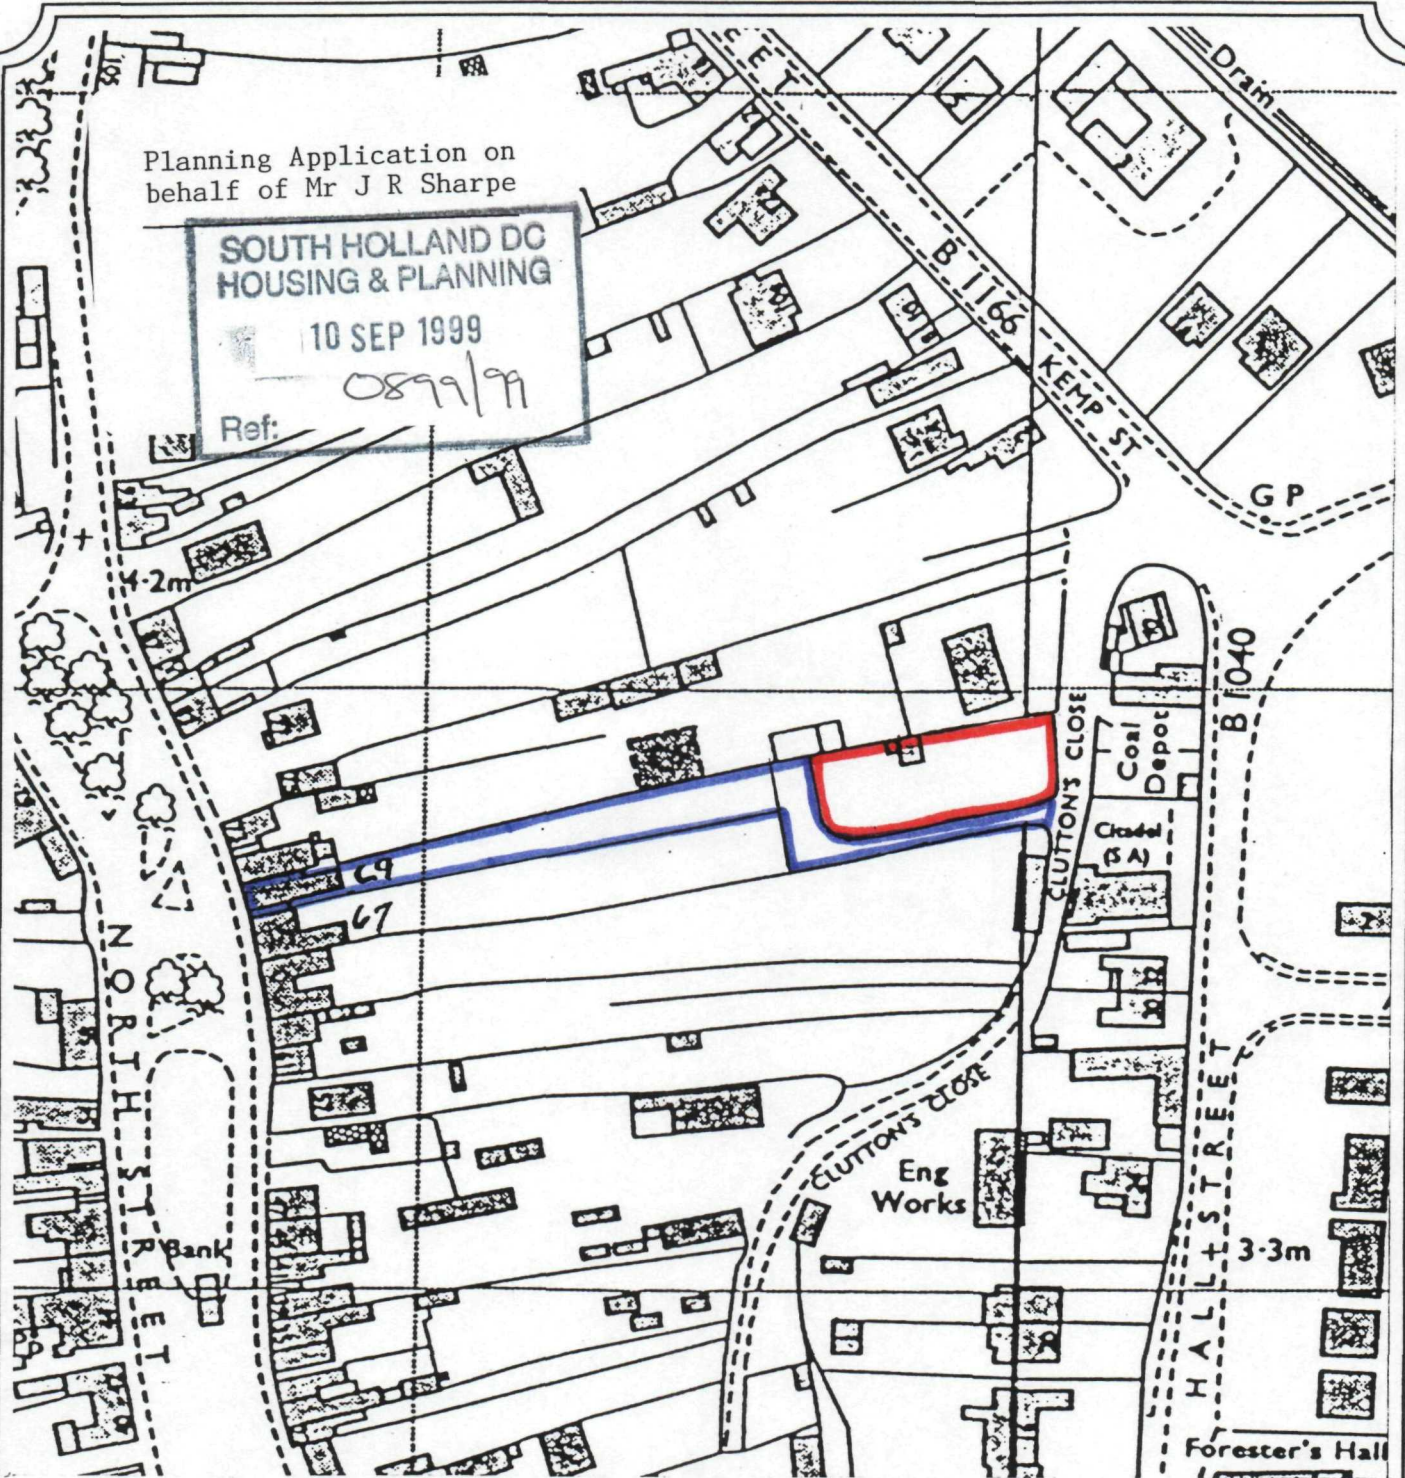

Land at Rear of 69 North Street, Crowland - Proposed
Plot, Cluttons
Close, Crowland

LONGSTAFF

TITLE: Close, Crowland



OUR REF: J R Sharpe/JJA

DATE: 9.9.99.


Scale 1-1250

**DETERMINED
PLAN**

This plan is provided for identification purposes only and although based on the Ordnance Survey, its accuracy is not guaranteed. It is reproduced from the Ordnance Survey Map with the permission of the Controller of H.M. Stationery Office.

R Longstaff

Licence No.: ES 759066

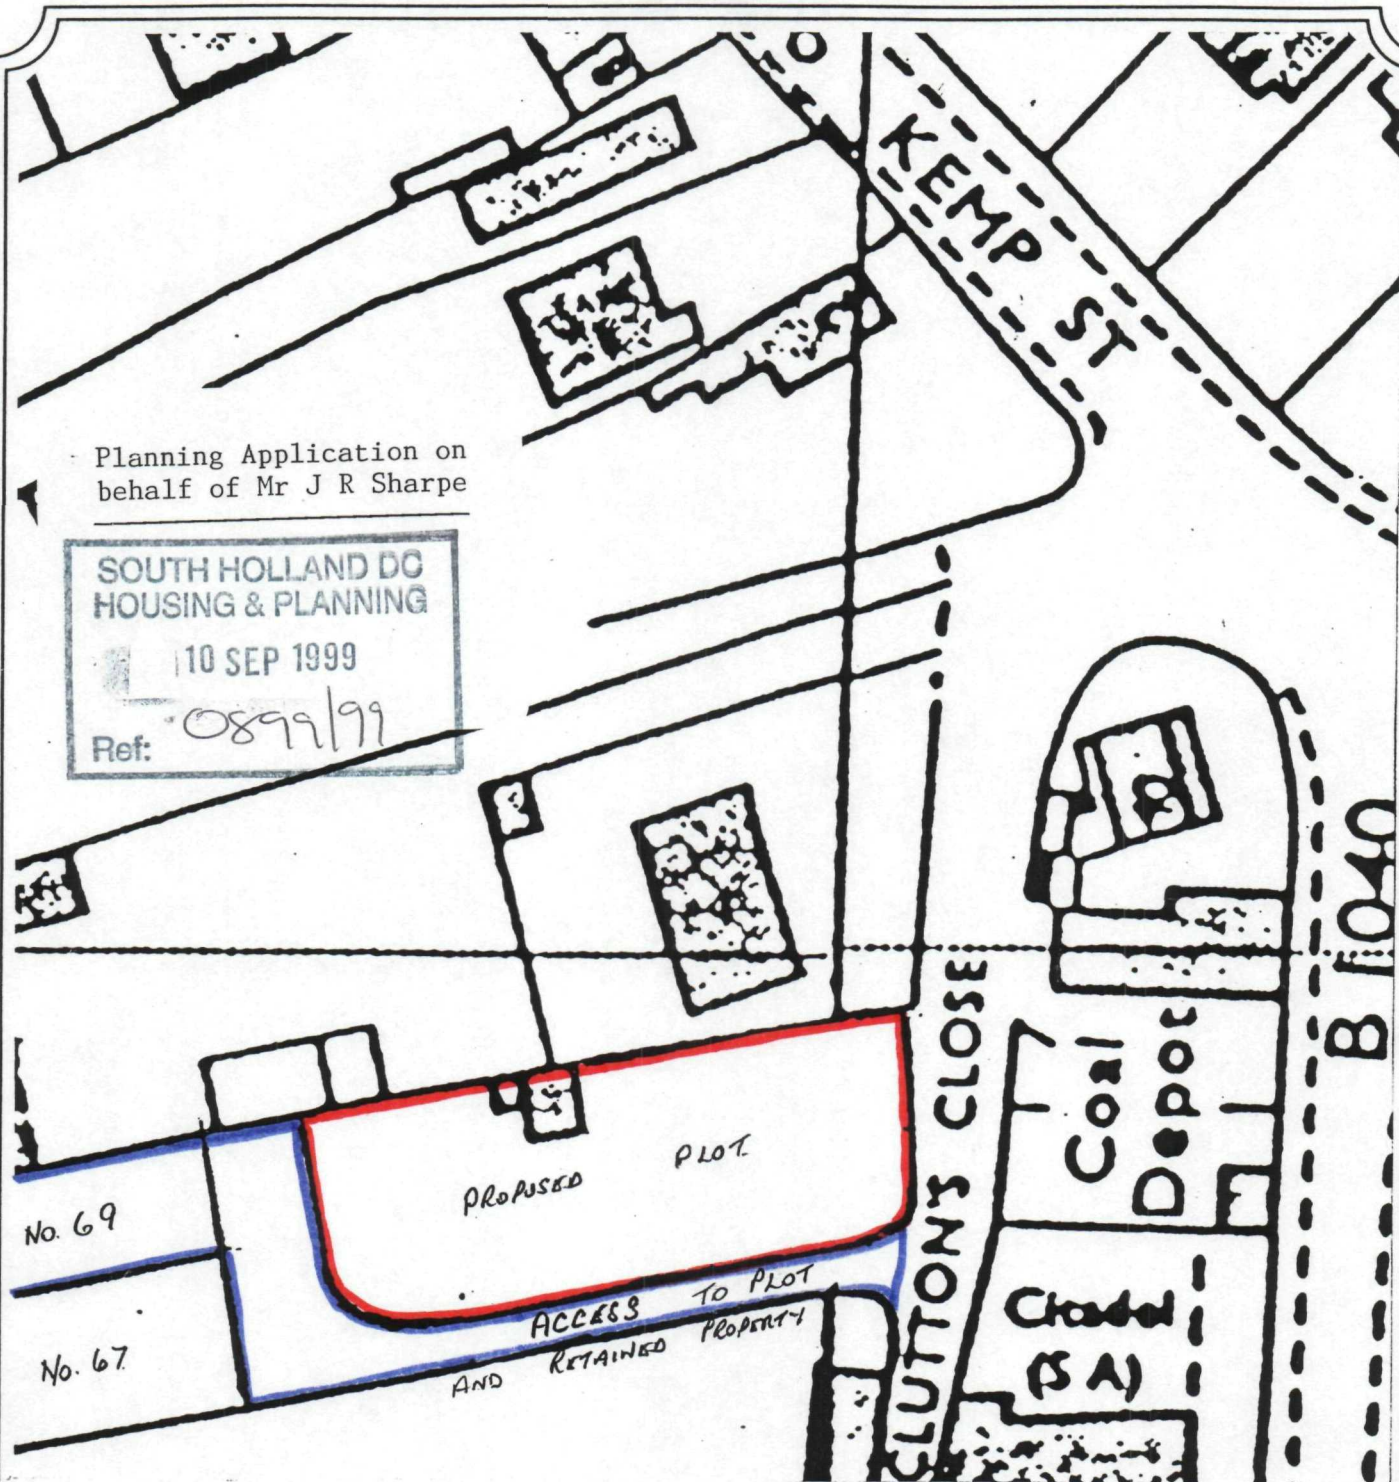

Land at Rear of 69 North Street, Crowland

LONGSTAFF

TITLE: Proposed Plot
Cluttons Close, Crowland



OUR REF: JR SHARPE/JJA

DATE: 9.9.99.
SCALE 1-500

DETERMINED
PLAN

This plan is provided for identification purposes only and although based on the Ordnance Survey, its accuracy is not guaranteed. It is reproduced from the Ordnance Survey Map with the permission of the Controller of H.M. Stationery Office.

Licence No.: ES 759066