
STUDIO 11 ARCHITECTURE

The copyright to this drawing is owned by Studio 11 Architecture.

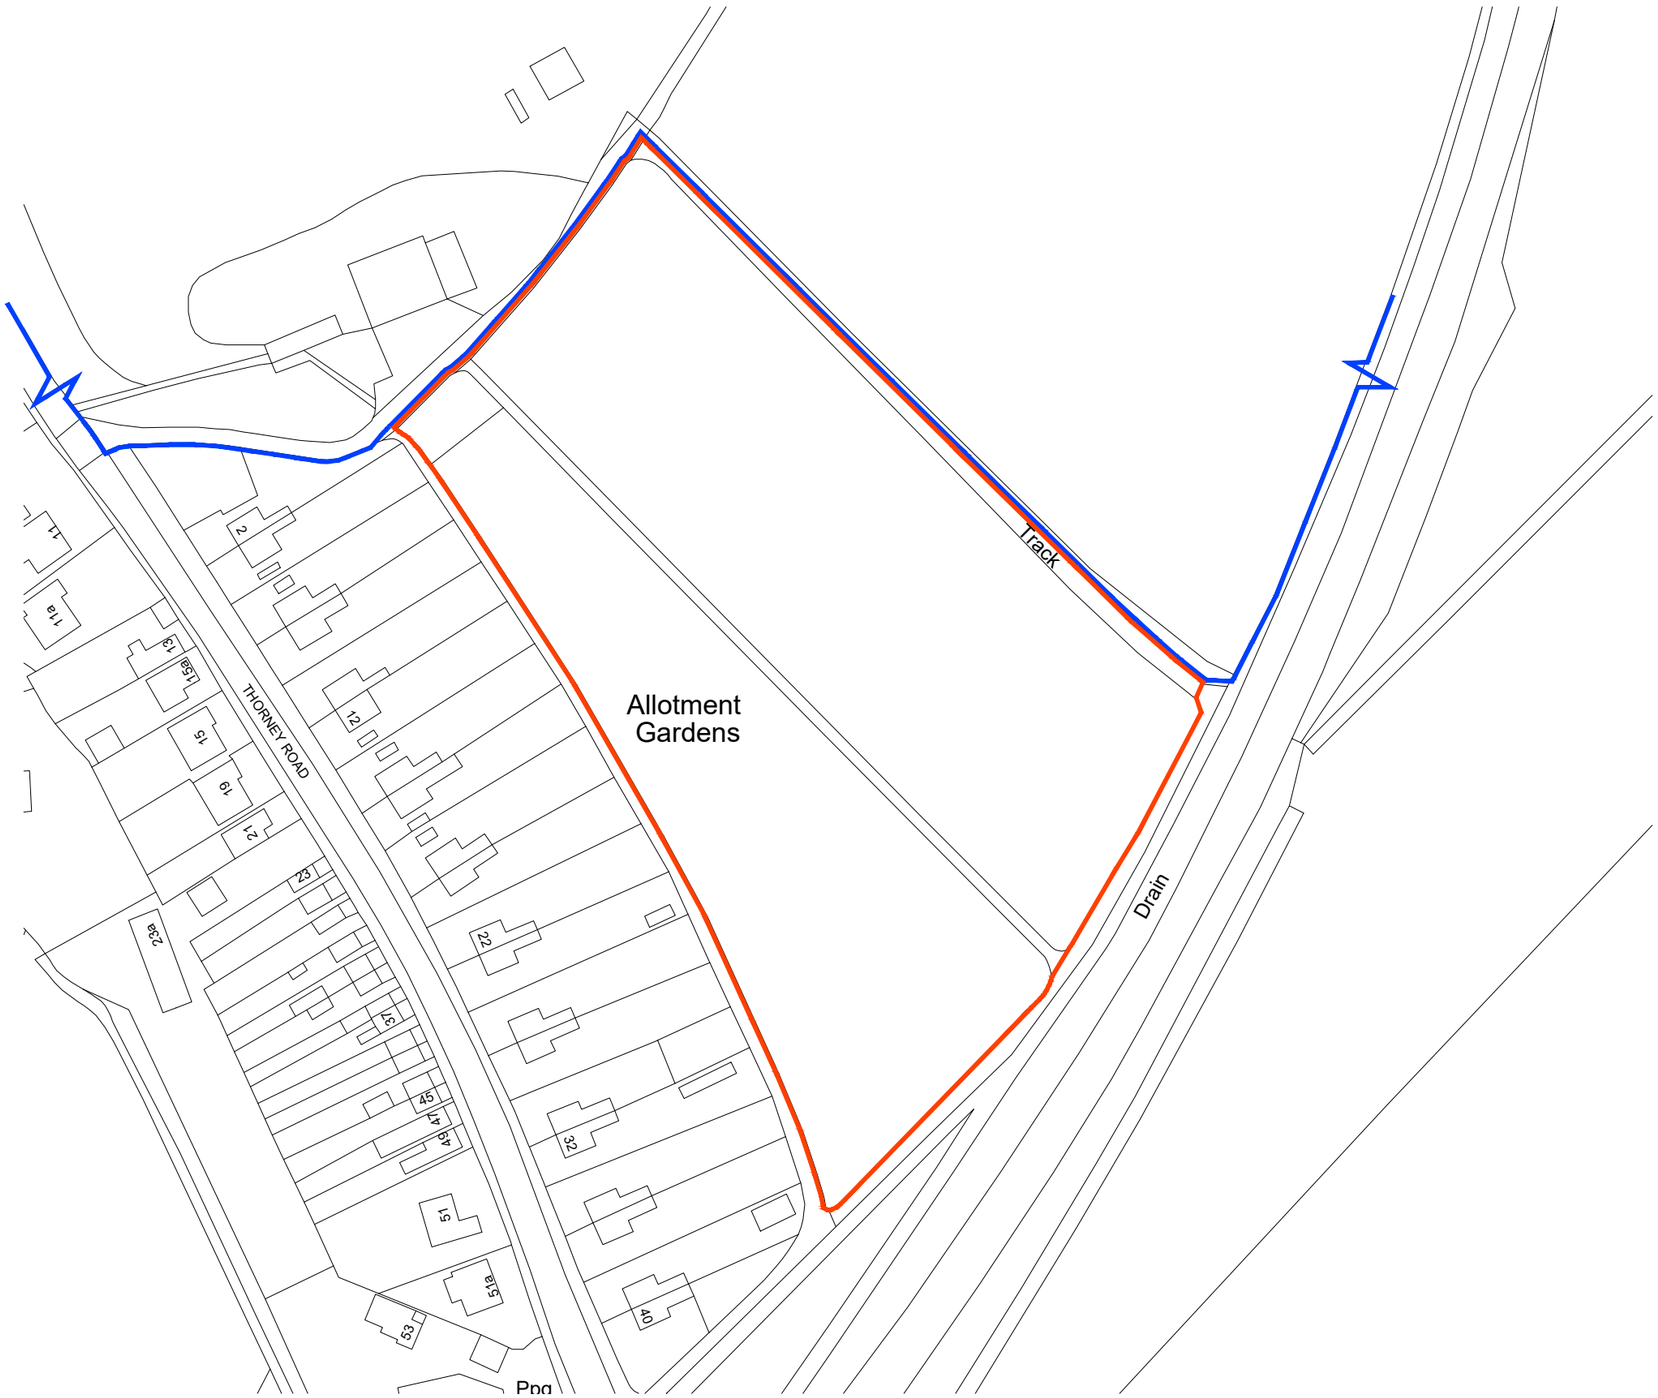

REVISION	DATE	DRAWN	DESCRIPTION

STUDIO11 architecture

THE BOATHOUSE, HARBOUR SQUARE,
NENE PARADE, WISBECH,
CAMBRIDGESHIRE. PE13 3BH

T: 01945 467339
E: design@studio11architecture.co.uk
W: www.studio11architecture.co.uk

CLIENT	Seagate Homes Ltd	**DRAWN** LAR	**PROJECT DESIGNER** LAR	**PROJECT DIRECTOR** KB
PROJECT	Proposed residential development at Land off James Road, Crowland	**DATE** 30.08.2019	**SCALE** 1:1250	**PAPER SIZE** A3
DRAWING	Block Plan	**DRAWING NUMBER** 437.BP.01		

ARCHITECTURE