



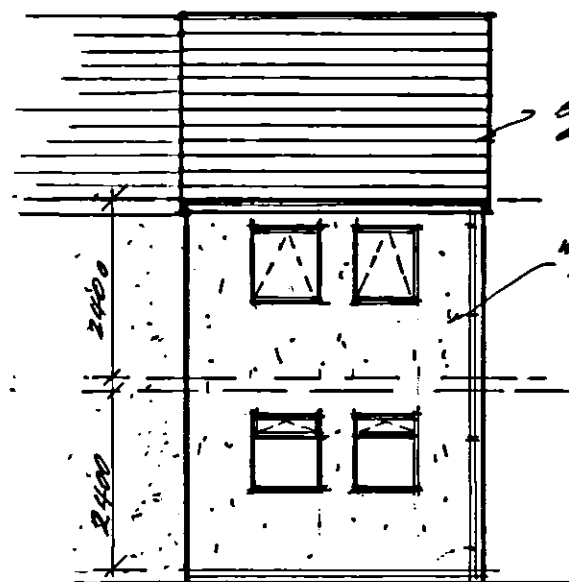


NORTH EAST ELEVATION

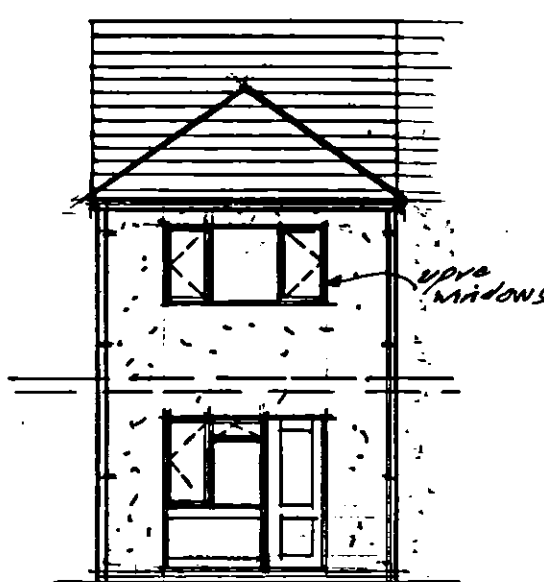


NORTH WEST ELEVATION




SOUTH WEST ELEVATION

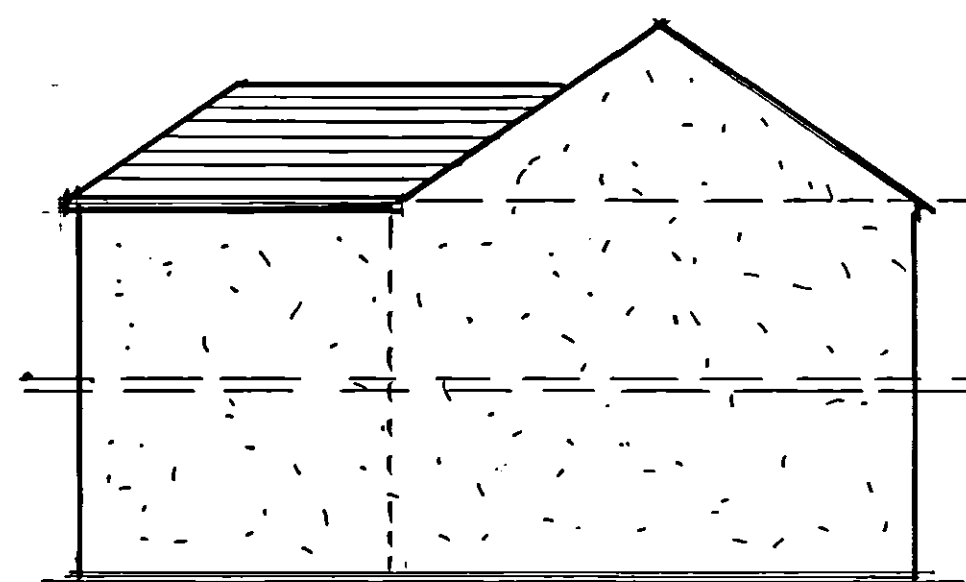



SOUTH EAST ELEVATION

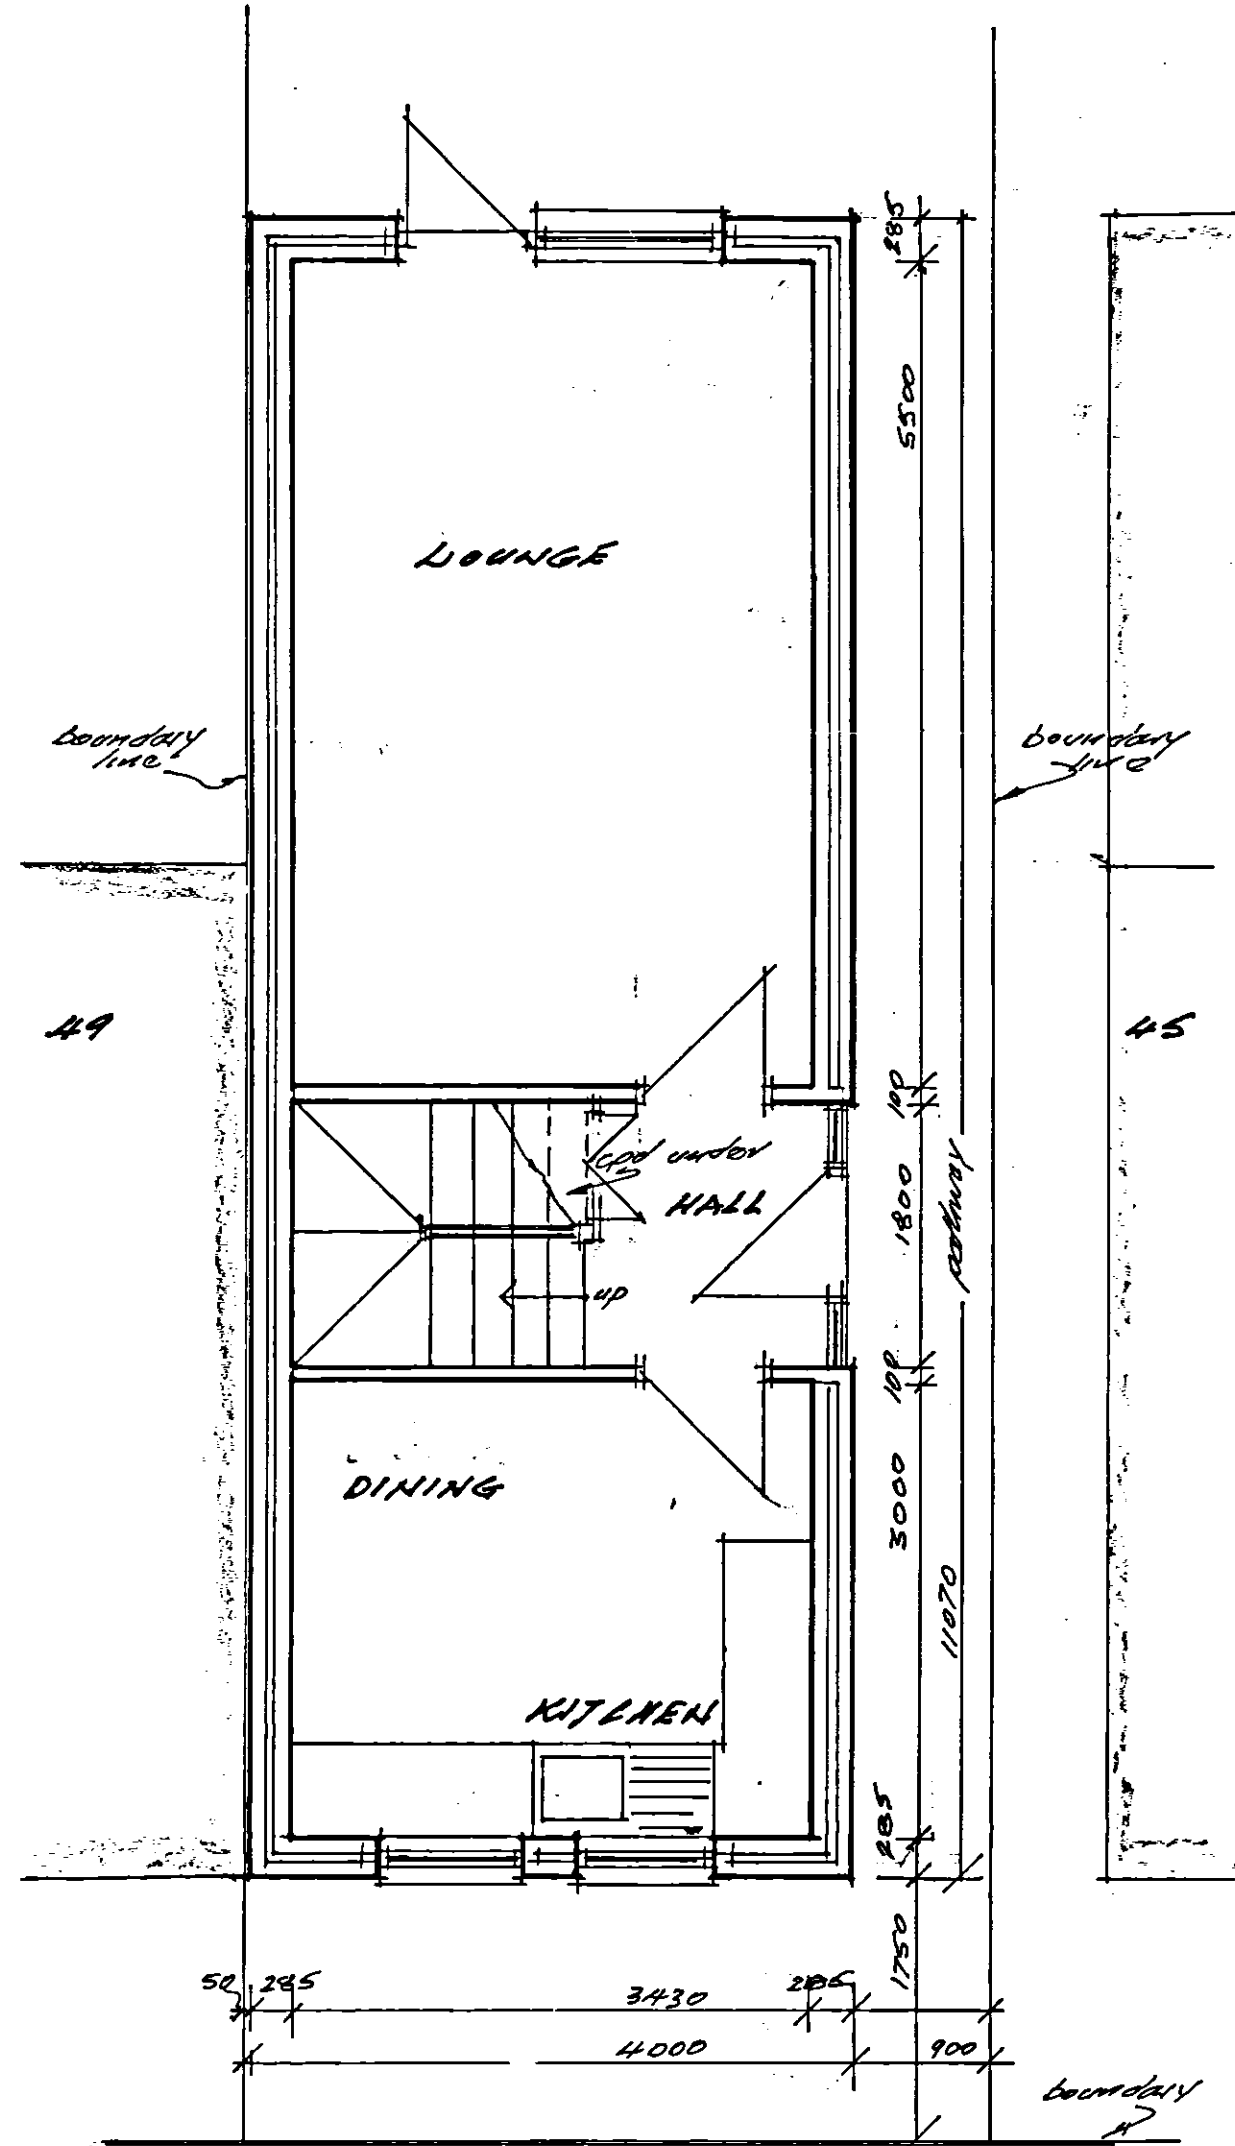

GROUND FLOOR PLAN

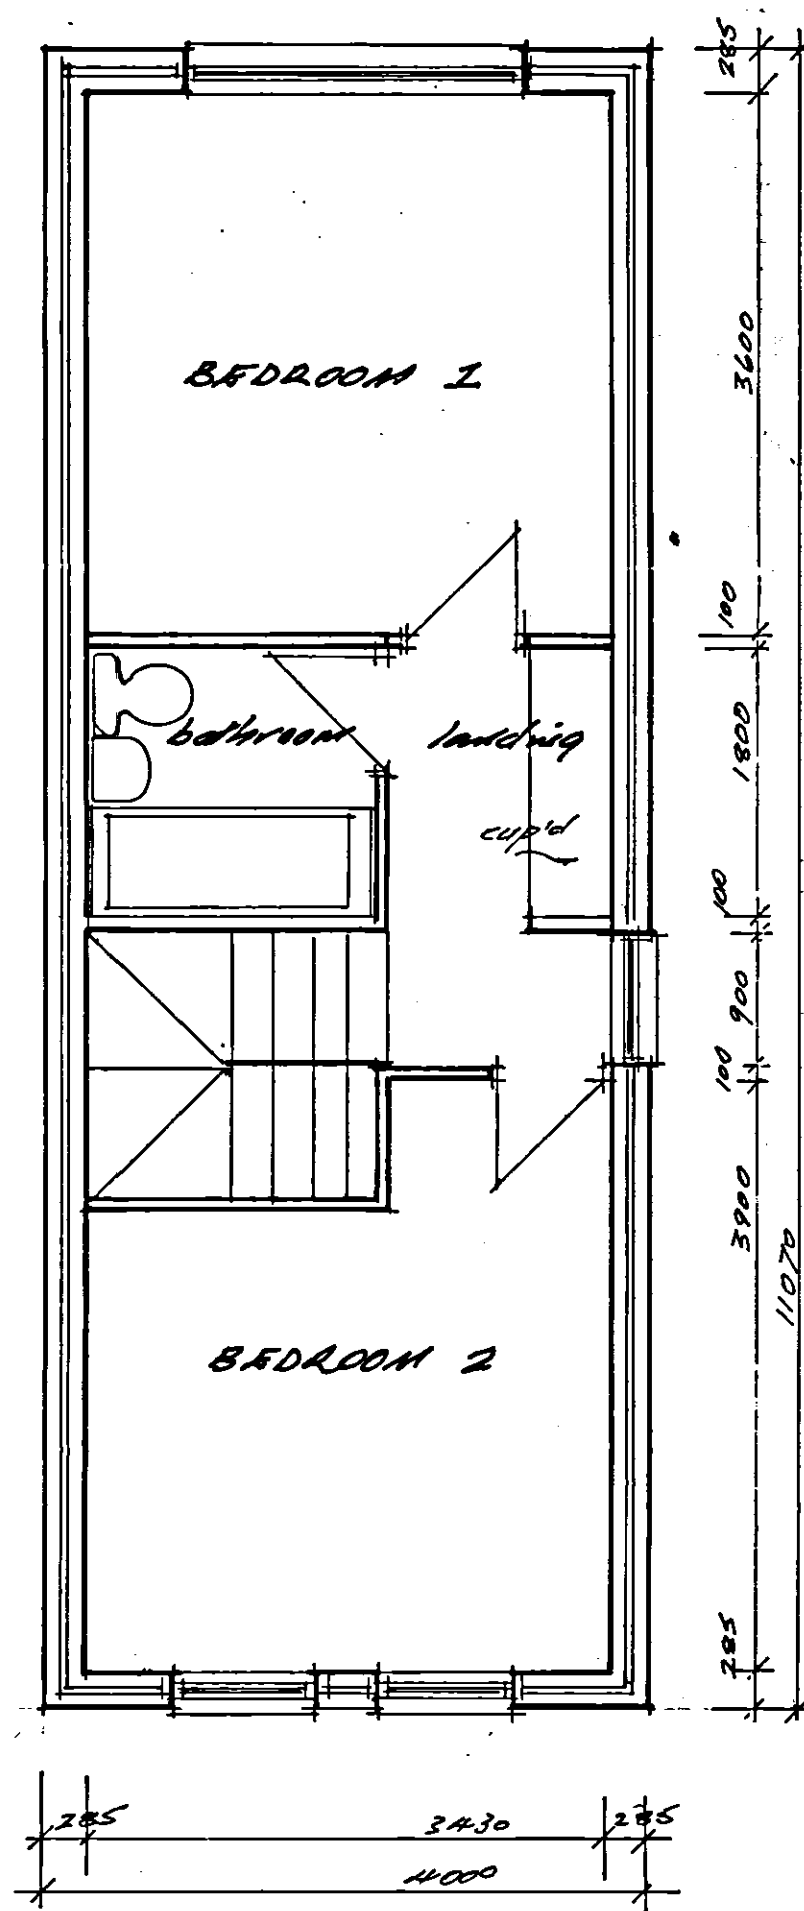

FIRST FLOOR PLAN

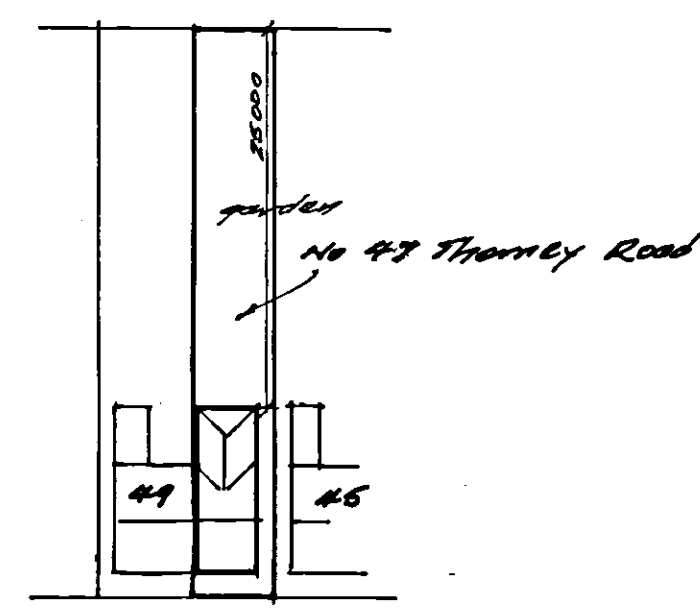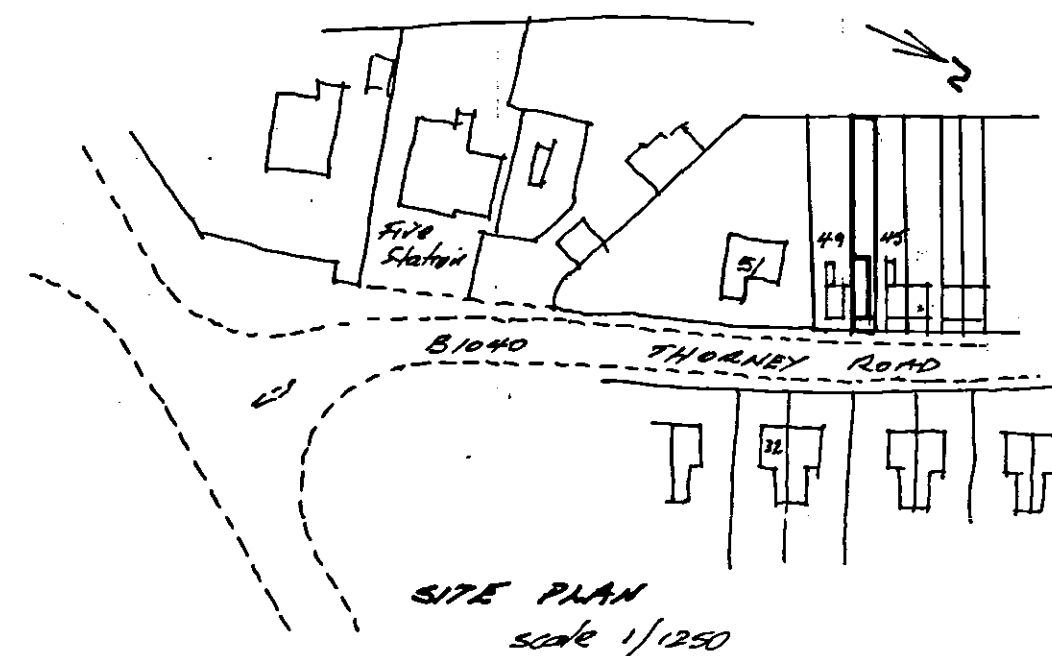

BLOCK PLAN
scale 1/500

SHDC
Planning & Development
02 JUL 2004
Ref: 0903/04

PROPOSED DETACHED HOUSE
47 THORNEY ROAD
CLONLAND
for MR D. PRICE

scale
Plans 1:50
Elevation 1:100
Rev A: boundary to 49 revised. 29/4/04
new build only 49.