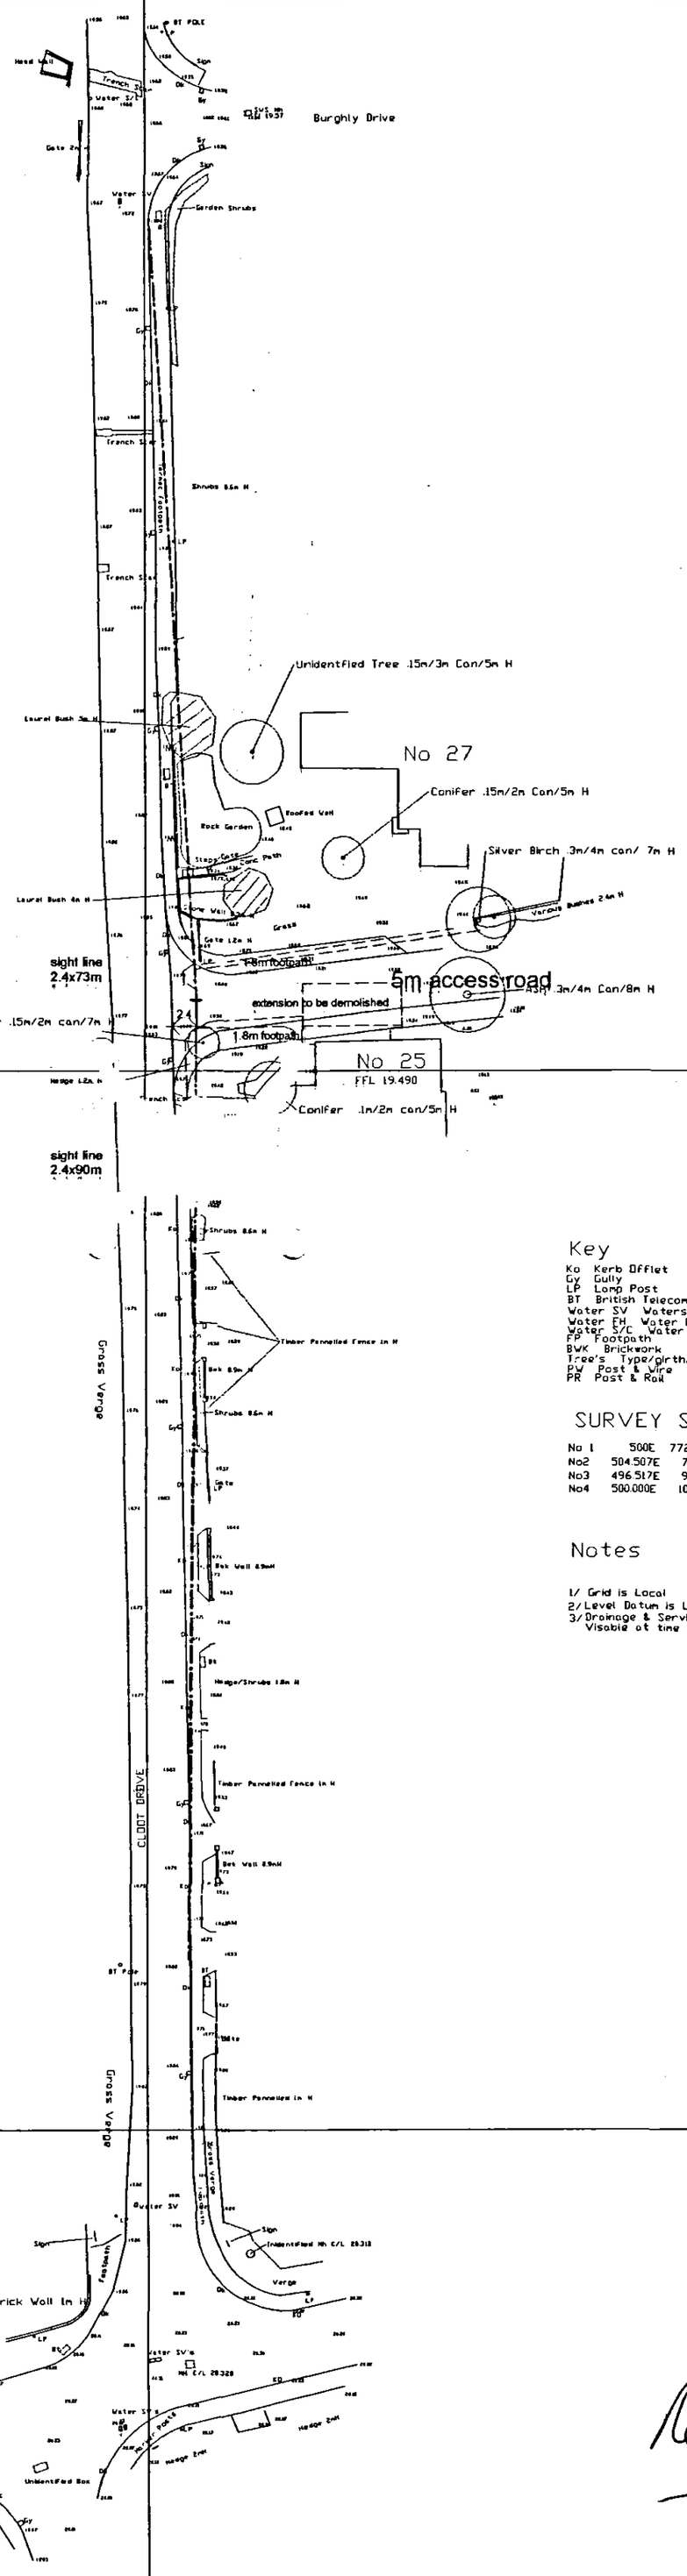


Key

Ko Kerb Offset
Gy Gully
LP Lamp Post
BT British Telecom
Water SV Waterstop Valve
Water FH Water Fire Hydrant
Water S/C Water Stop Cock
FP Footpath
BWK Brickwork
Tree's Type/girth/canopy/Height
PW Post & Wire
PR Post & Rail

SURVEY STATIONS

No 1	500E	772.545N	RL 20.240
No2	504.507E	793.680N	RL 20.000
No3	496.517E	909.392N	RL 19.736
No4	500.000E	1000N	

Notes

1/ Grid is Local
2/ Level Datum is Local
3/ Drainage & Service details are those Visable at time of survey

JRD Technical services
01832 275242

Client: B.M. Design

Job Title: Cloots Drove Crowland

Drwg Title: Topographical Survey

Date: 08/09/06

Scale: 1/500

Drwg No: 2550/05

Retain for info