

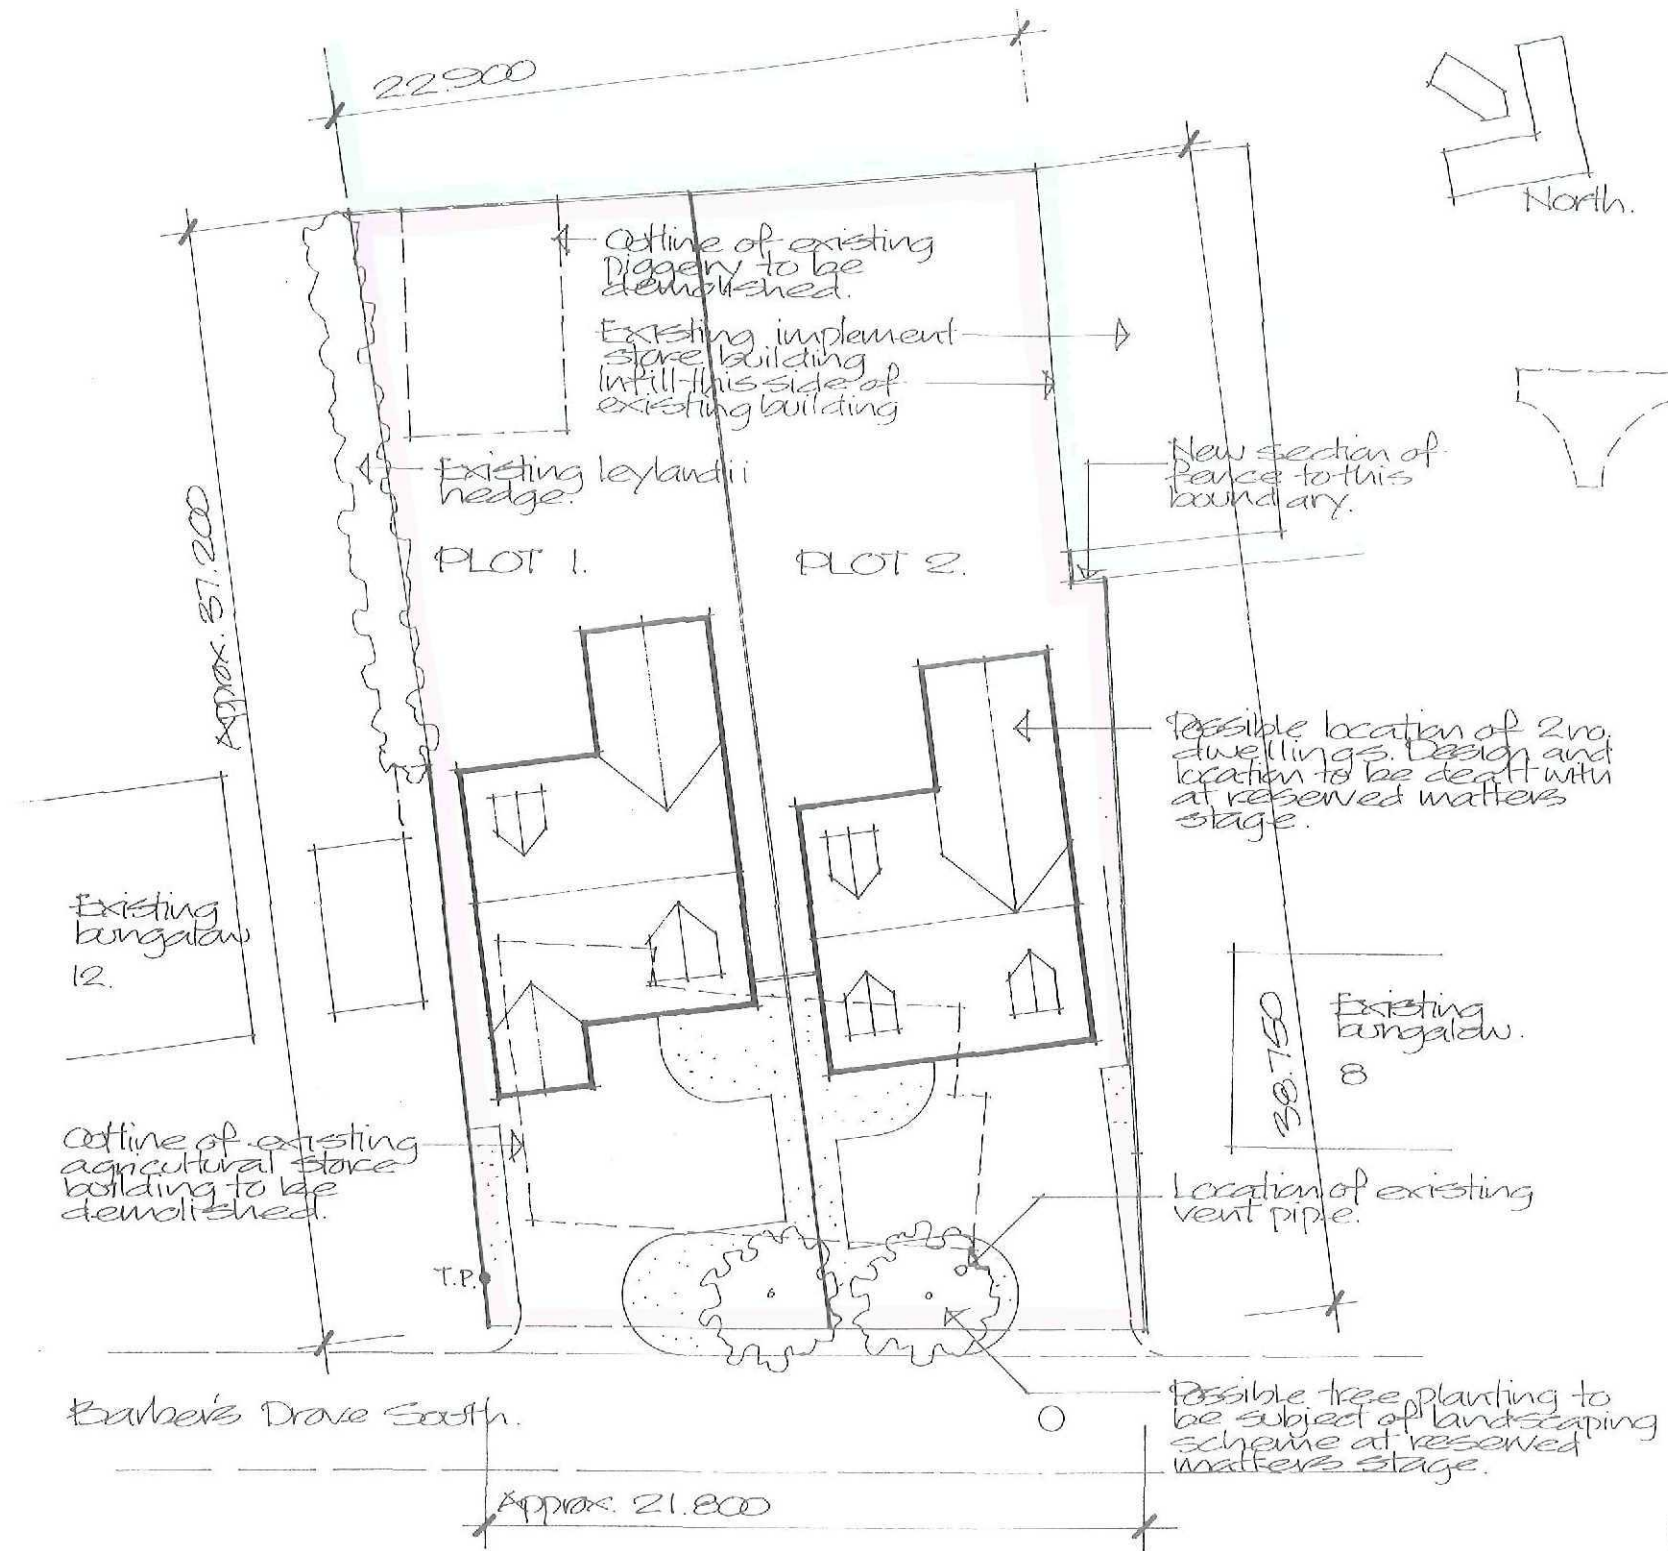


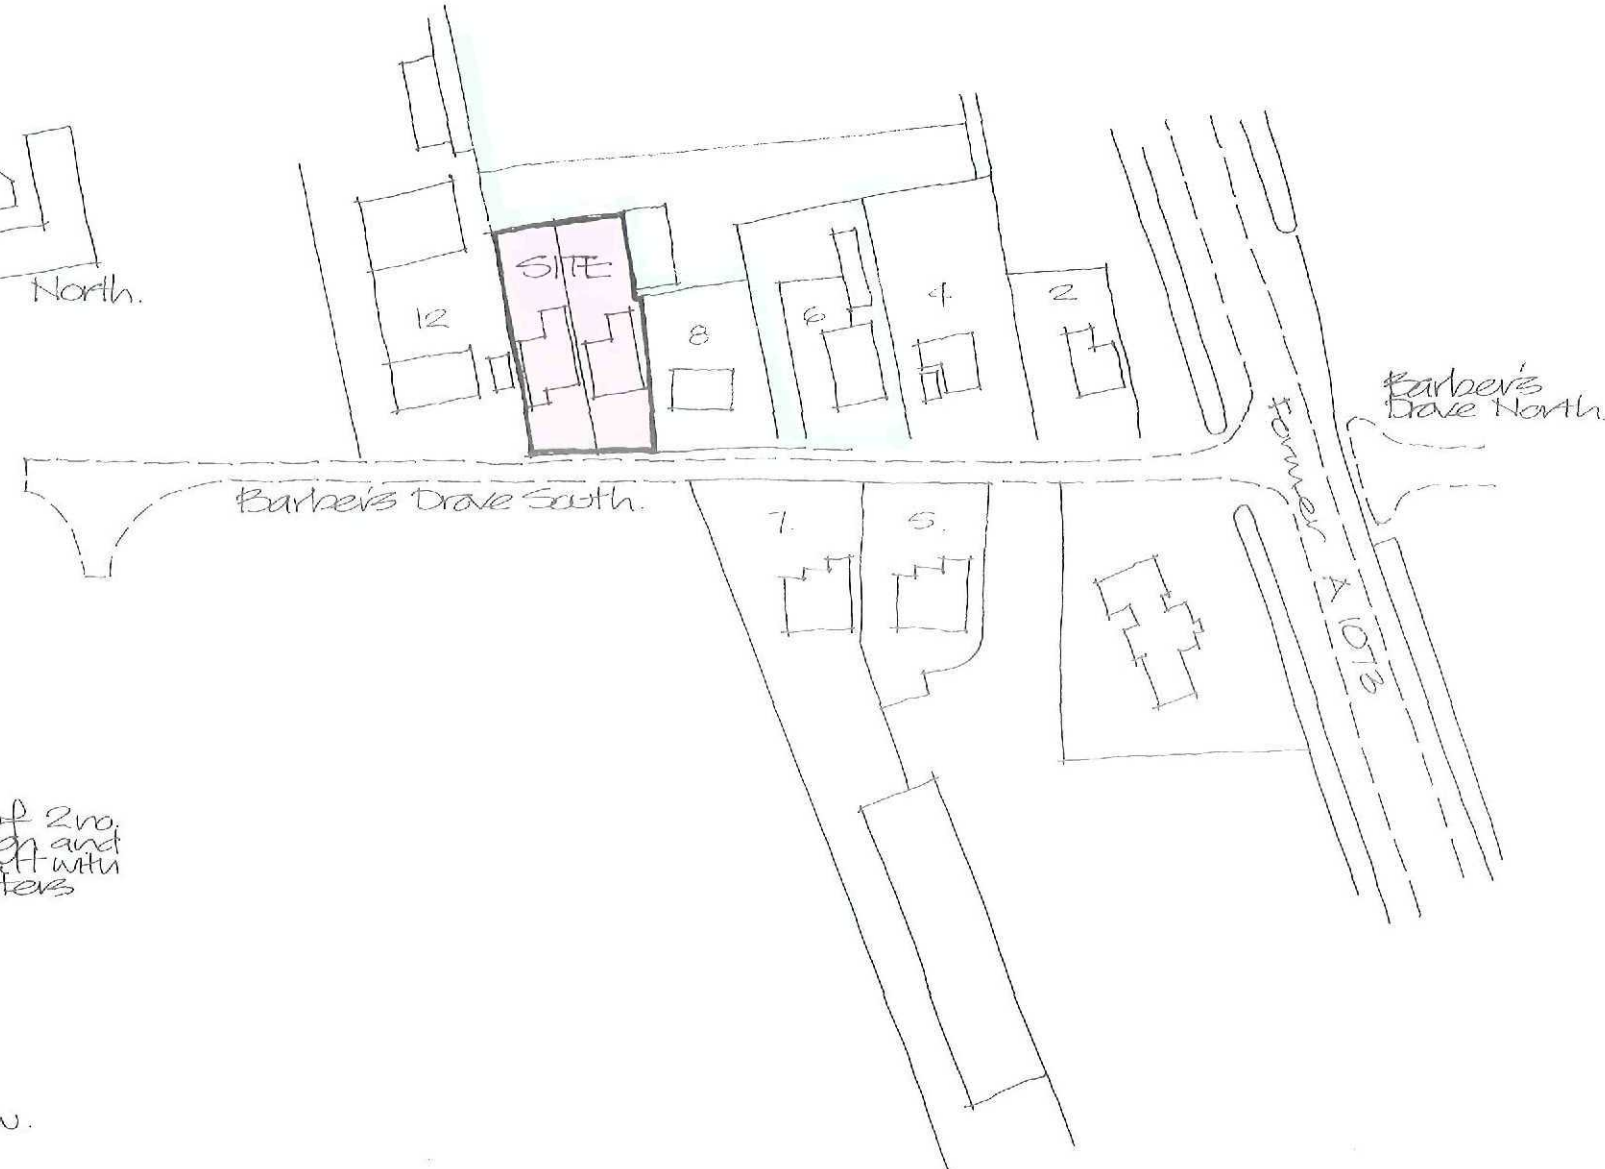

SITE LAYOUT Scale 1:250

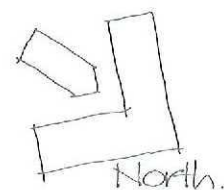

LOCATION PLAN Scale 1:1250

09d-11

Project

**PROPOSED DEVELOPMENT OF
SITE AS TWO RESIDENTIAL
BUILDING PLOTS,
BARBERS DROVE SOUTH,
CROWLAND.**

Client

MR. J W WHITING

ALAN HORNSBY

ARCHITECTURAL SERVICES LTD

"Little Acre"

35 Peak Hill, Cowbit,
Spalding, Lincs. PE12 6AW
Tel. Holbeach (01406) 380591

Scale 1:1250 Drg. no. 11/12/01A
Date April 2011