


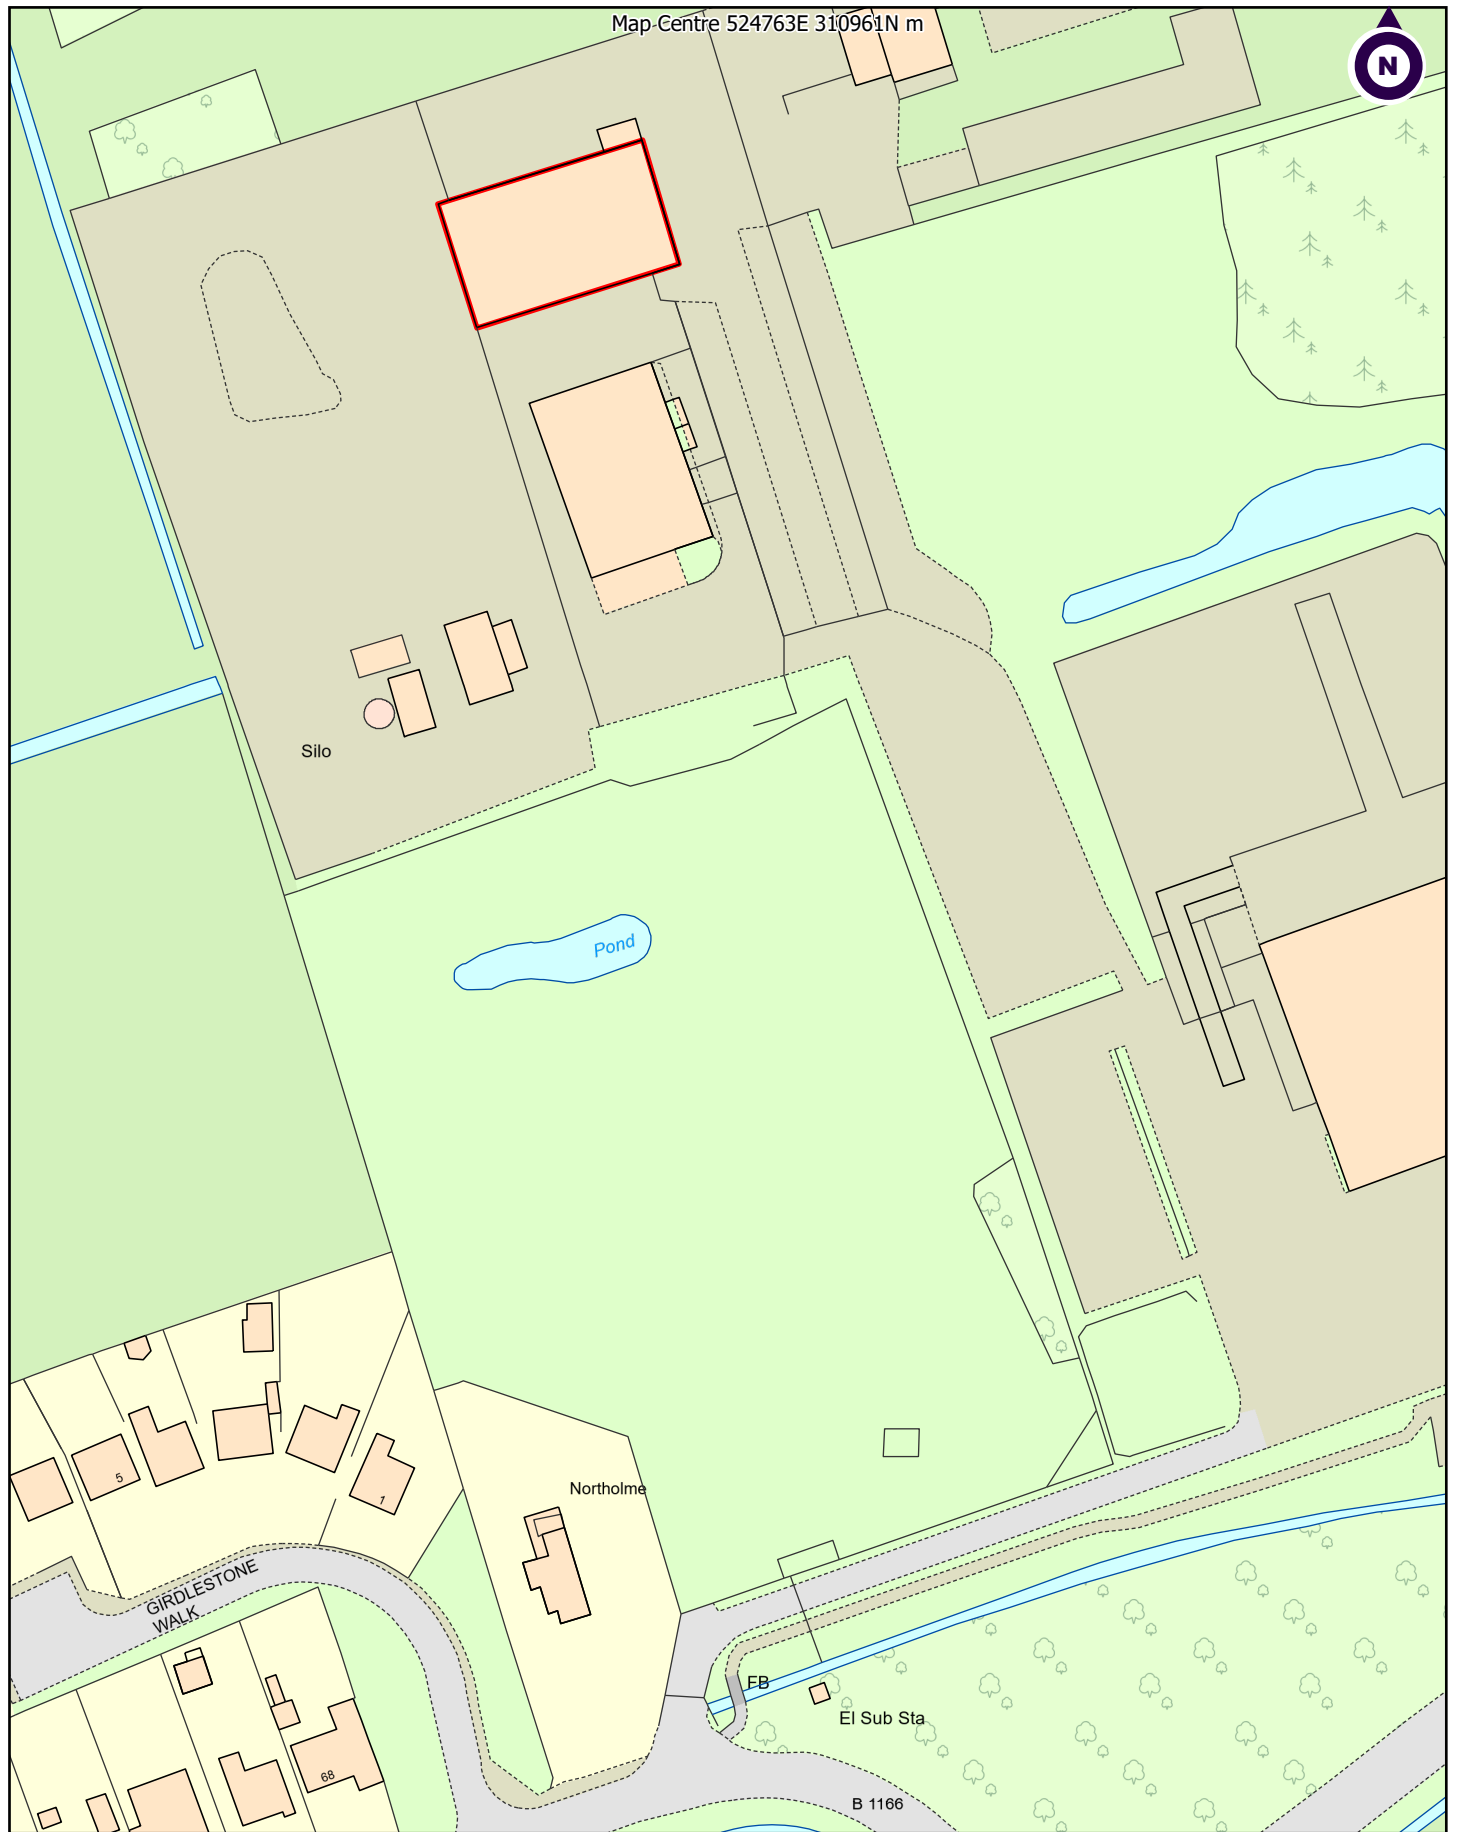

© Crown Copyright 2022. Carter Jonas LLP OS0100004458, © Crown

Client:

Project: JJ Premium Cars Postland Rd Crowland

Title: Location Plan

Scale 1:1,250 @A4

Drawn By: RM

Date: 9/15/2022

Dwg no:

Carter Jonas

Two Snow Hill, Birmingham, B4 6GA
T: 0121 794 6250

carterjonas.co.uk

OS Copyright: OS100004458

