

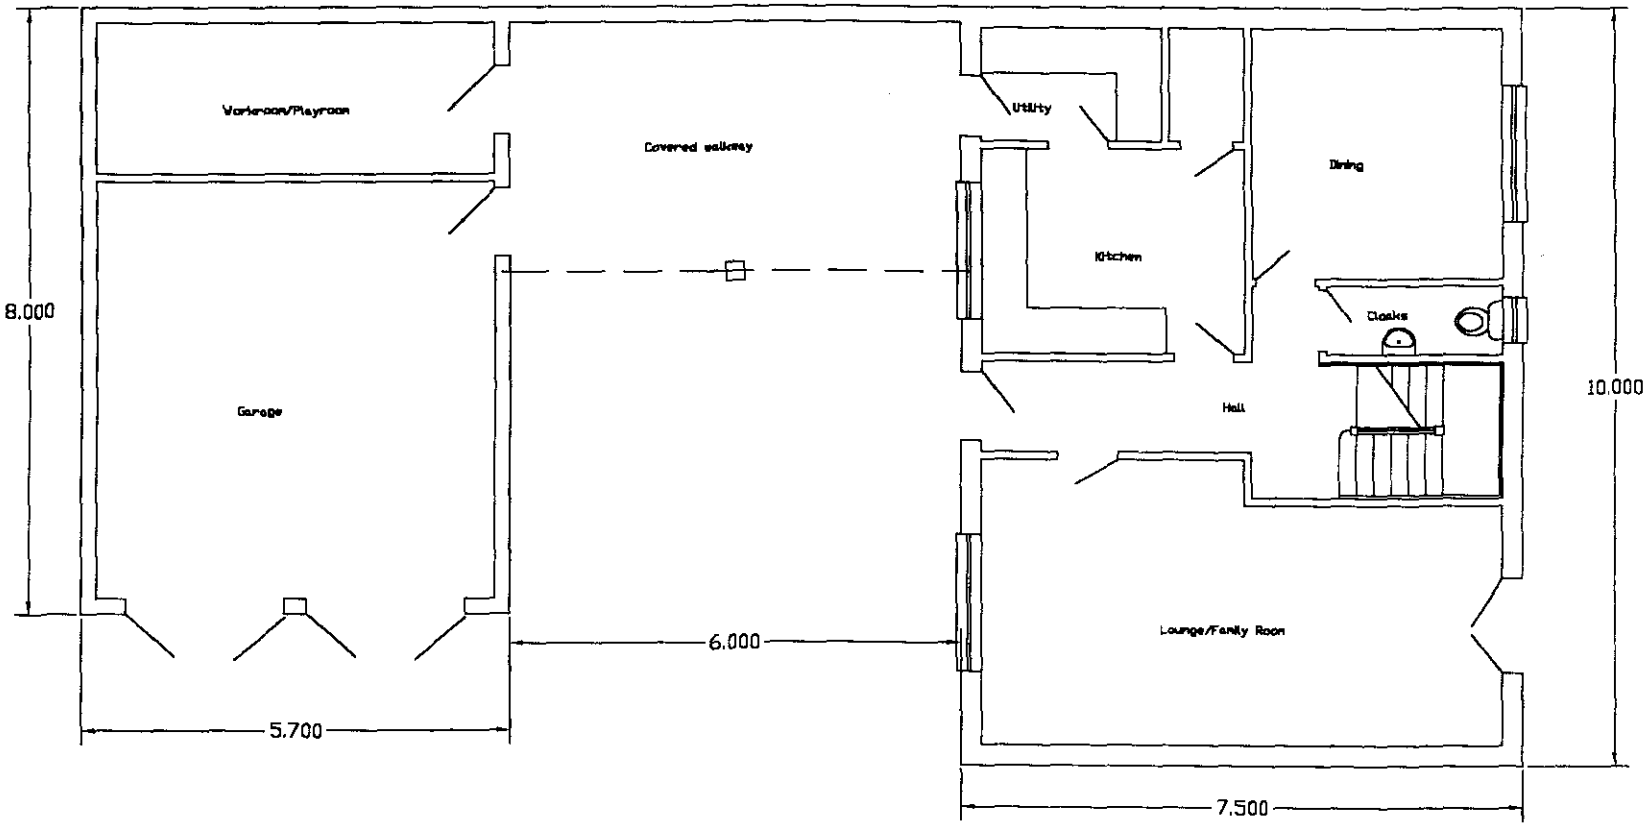


THE OLD BOAT HOUSE, CROWLAND

Floor layout plan

DETERMINED PLAN

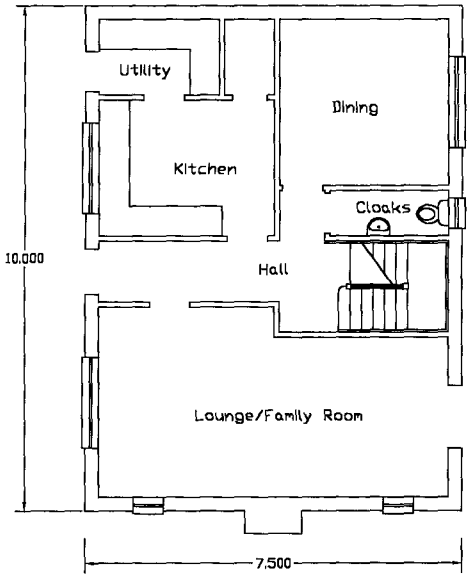


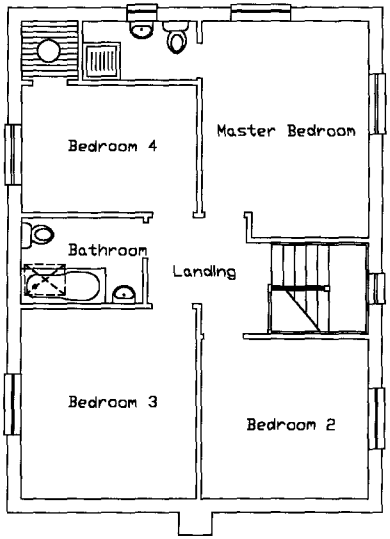

DETERMINED
PLAN

THE OLD BOAT HOUSE, CROWLAND


FLOOR PLANS 1:100

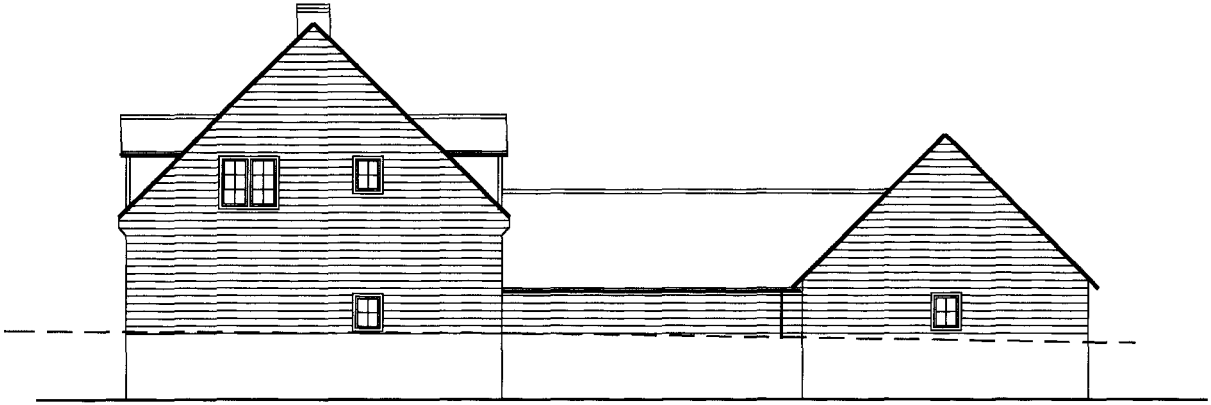

NORTH ELEVATION 1:100

False window to garage gable

Open walkway between cottage and garage

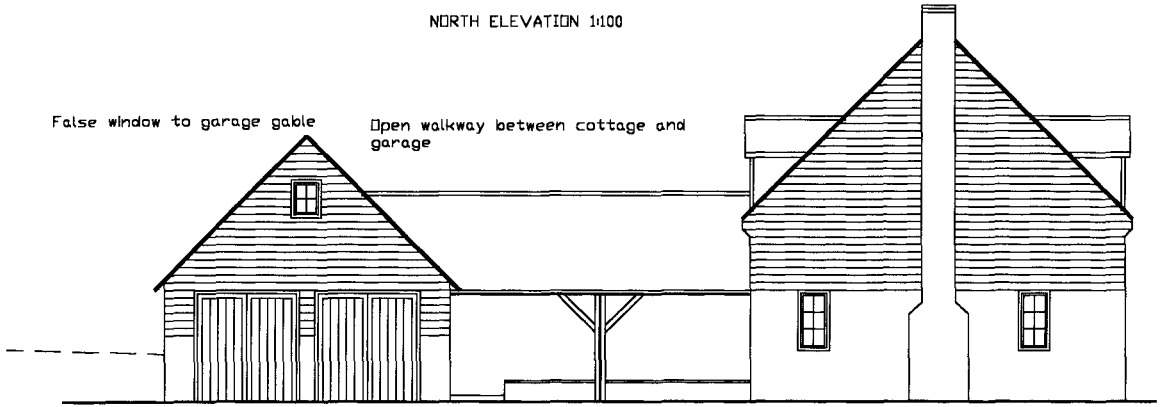

SOUTH ELEVATION 1:100

All timber to be dark stain finish

Timber doors to garage

THE OLD BOAT HOUSE, CROWLAND

DETERMINED PLAN



WEST ELEVATION 1:100



EAST ELEVATION 1:100



WEST ELEVATION SHOWING COTTAGE & GARAGE

Notes
Single pantile roof tiles
Timber boarding and reclaimed brick to all elevations
Timber windows
Black rainwater goods
Dormer cheeks to be rendered

THE OLD BOAT HOUSE, CROWLAND

DETERMINED PLAN