
Web Links: Lincolnshire County Council is not responsible for any content displayed via external web links


1:10000 - DRAWING SCALE REFERENCE (m)

160 80 40 0 80 160 240 320 400

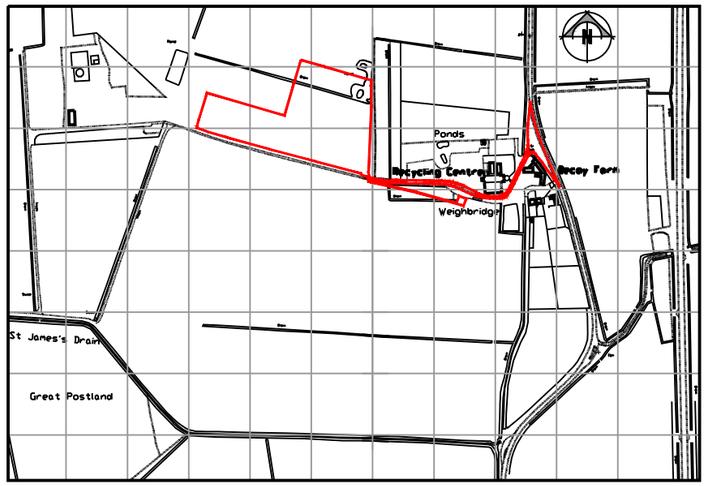

OS LOCATION PLAN

Scale: 1:10000

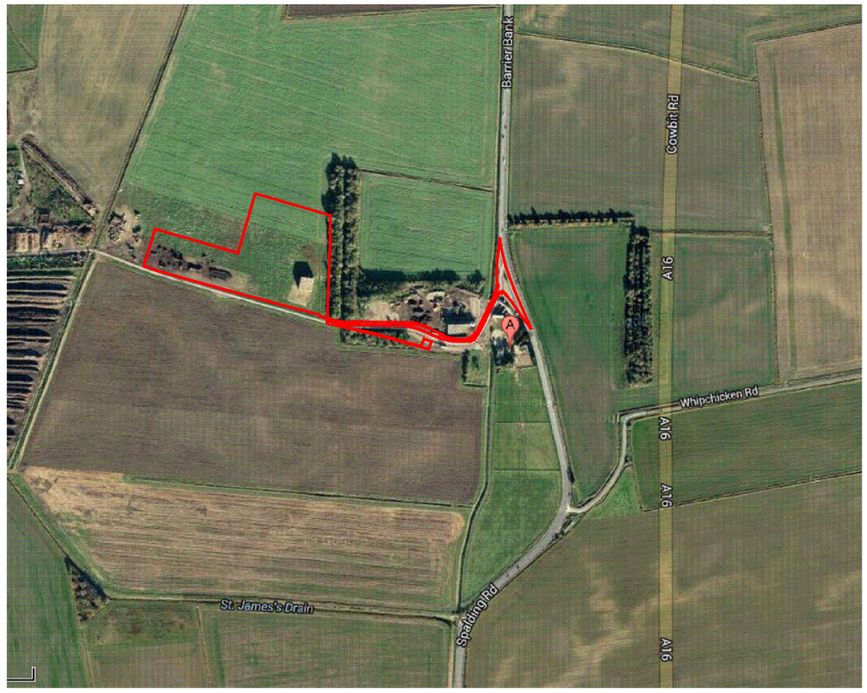

SITE LOCATION PLAN 1

(NTS)

Note:

Proposed Site Boundary Shown Outlined in Red on Plans

Ordnance Survey ®
Sitemap Data ®

This product contains data surveyed at one or more of the following scales: 1/1250, 1/2500 & 1/10000

The representation of a road, track or path is no evidence of a right of way. The alignment of tunnels is approximate

Heights are given in metres above Datum.

Produced June 2011 from Ordnance Survey digital digital and incorporating surveyed revision available at this date

This Site map product does not contain all recorded map information.

This map is reproduced from Ordnance Survey material with the permission of Ordnance Survey on behalf of the Controller of Her Majesty's Stationery Office © Crown copyright. Unauthorised reproduction infringes Crown Copyright and may lead to prosecution or civil proceedings.

licence no. AL100020033.



SITE LOCATION PLAN 2

(NTS)

This drawing and the works depicted thereon are the copyright of Plandescil Consulting Engineers Ltd. Unauthorised reproduction infringes copyright.

APPROVAL & COMMENT

Rev	Date	Chkd	Description
B	09-07-14	RW	Amendened to suit planning comments
A	30-06-14	RW	Red Line Boundary Amended
0	28-04-14	OAJ	First Issue

plandescil
consulting engineers

Connaught Road Attleborough Norfolk NR17 2BW
Telephone: (01953) 452001 Fax: (01953) 456955
E-mail: pdc@plandescil.co.uk www.plandescil.co.uk

civil . structural . environmental . surveying

Client

Material Change Ltd.

Project

Proposed AD Plant
Decoy Farm, Crowland
Lincolnshire

Drawing Title

Site Location Plan

Scale	Date	Drawn By
As Noted (A3)	July 2014	JW

Drawing No.	Rev
18561/101	B