
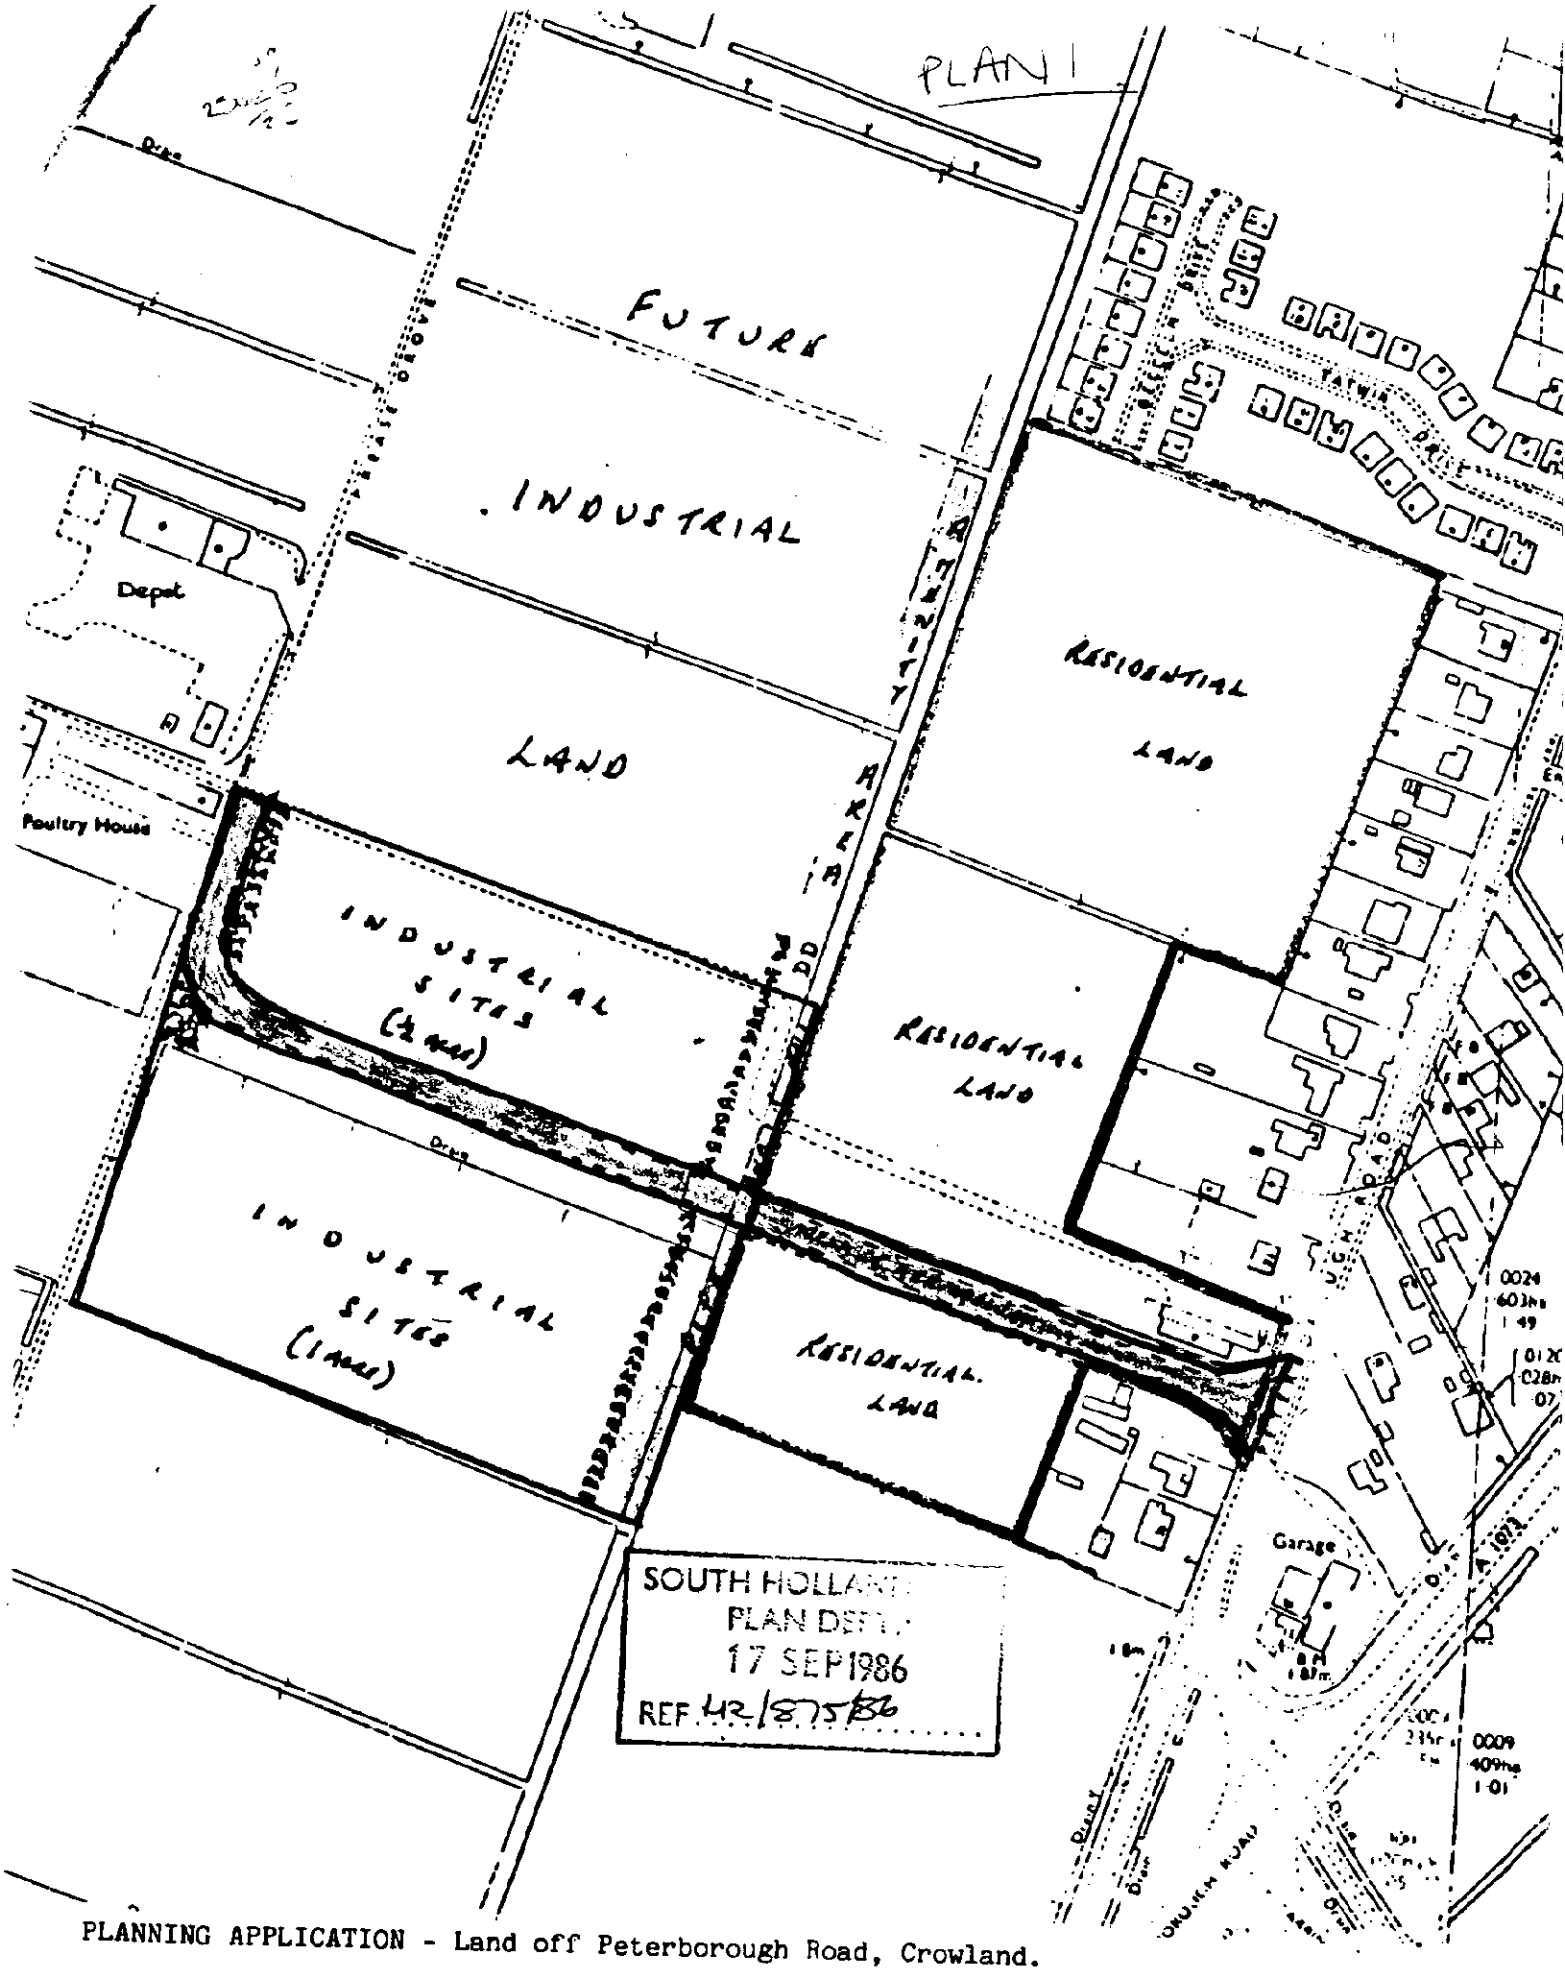


PLANNING APPLICATION - Land off Peterborough Road, Crowland.

CROWN COPYRIGHT RESERVED
Reproduced from the Ordnance Survey Map with the sanction of the Controller of H.M. Stationery Office.

N

SPALDING

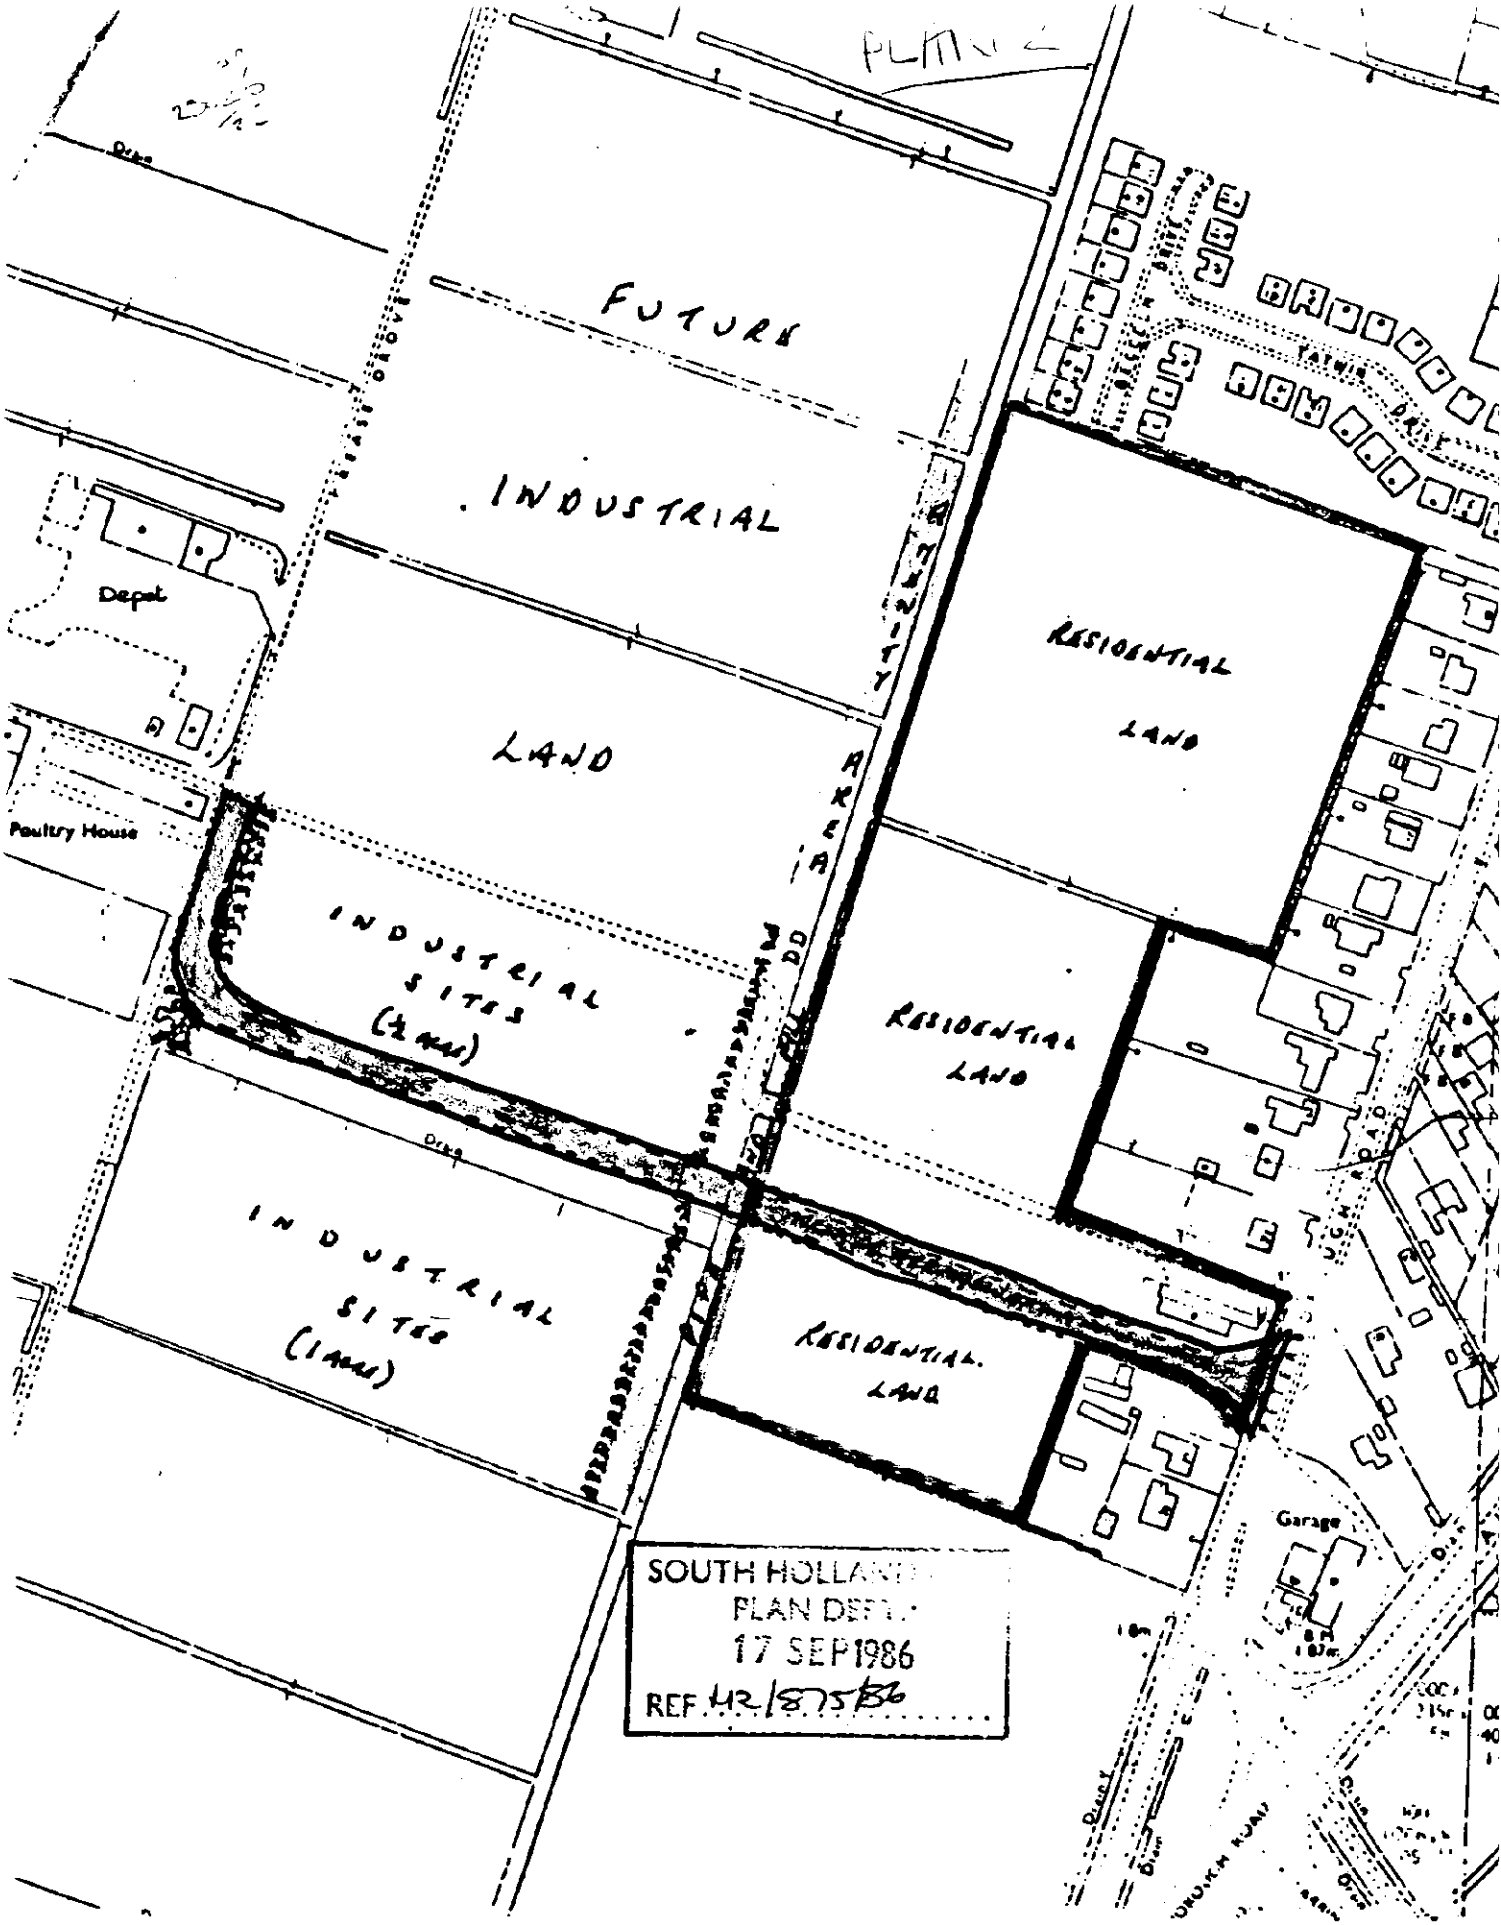



PLANNING APPLICATION - Land off Peterborough Road, Crowland.


CROWN COPYRIGHT RESERVED
Reproduced from the Ordnance Survey Map with the sanction of the Controller of H.M. Stationery Office

N

SPALDING.

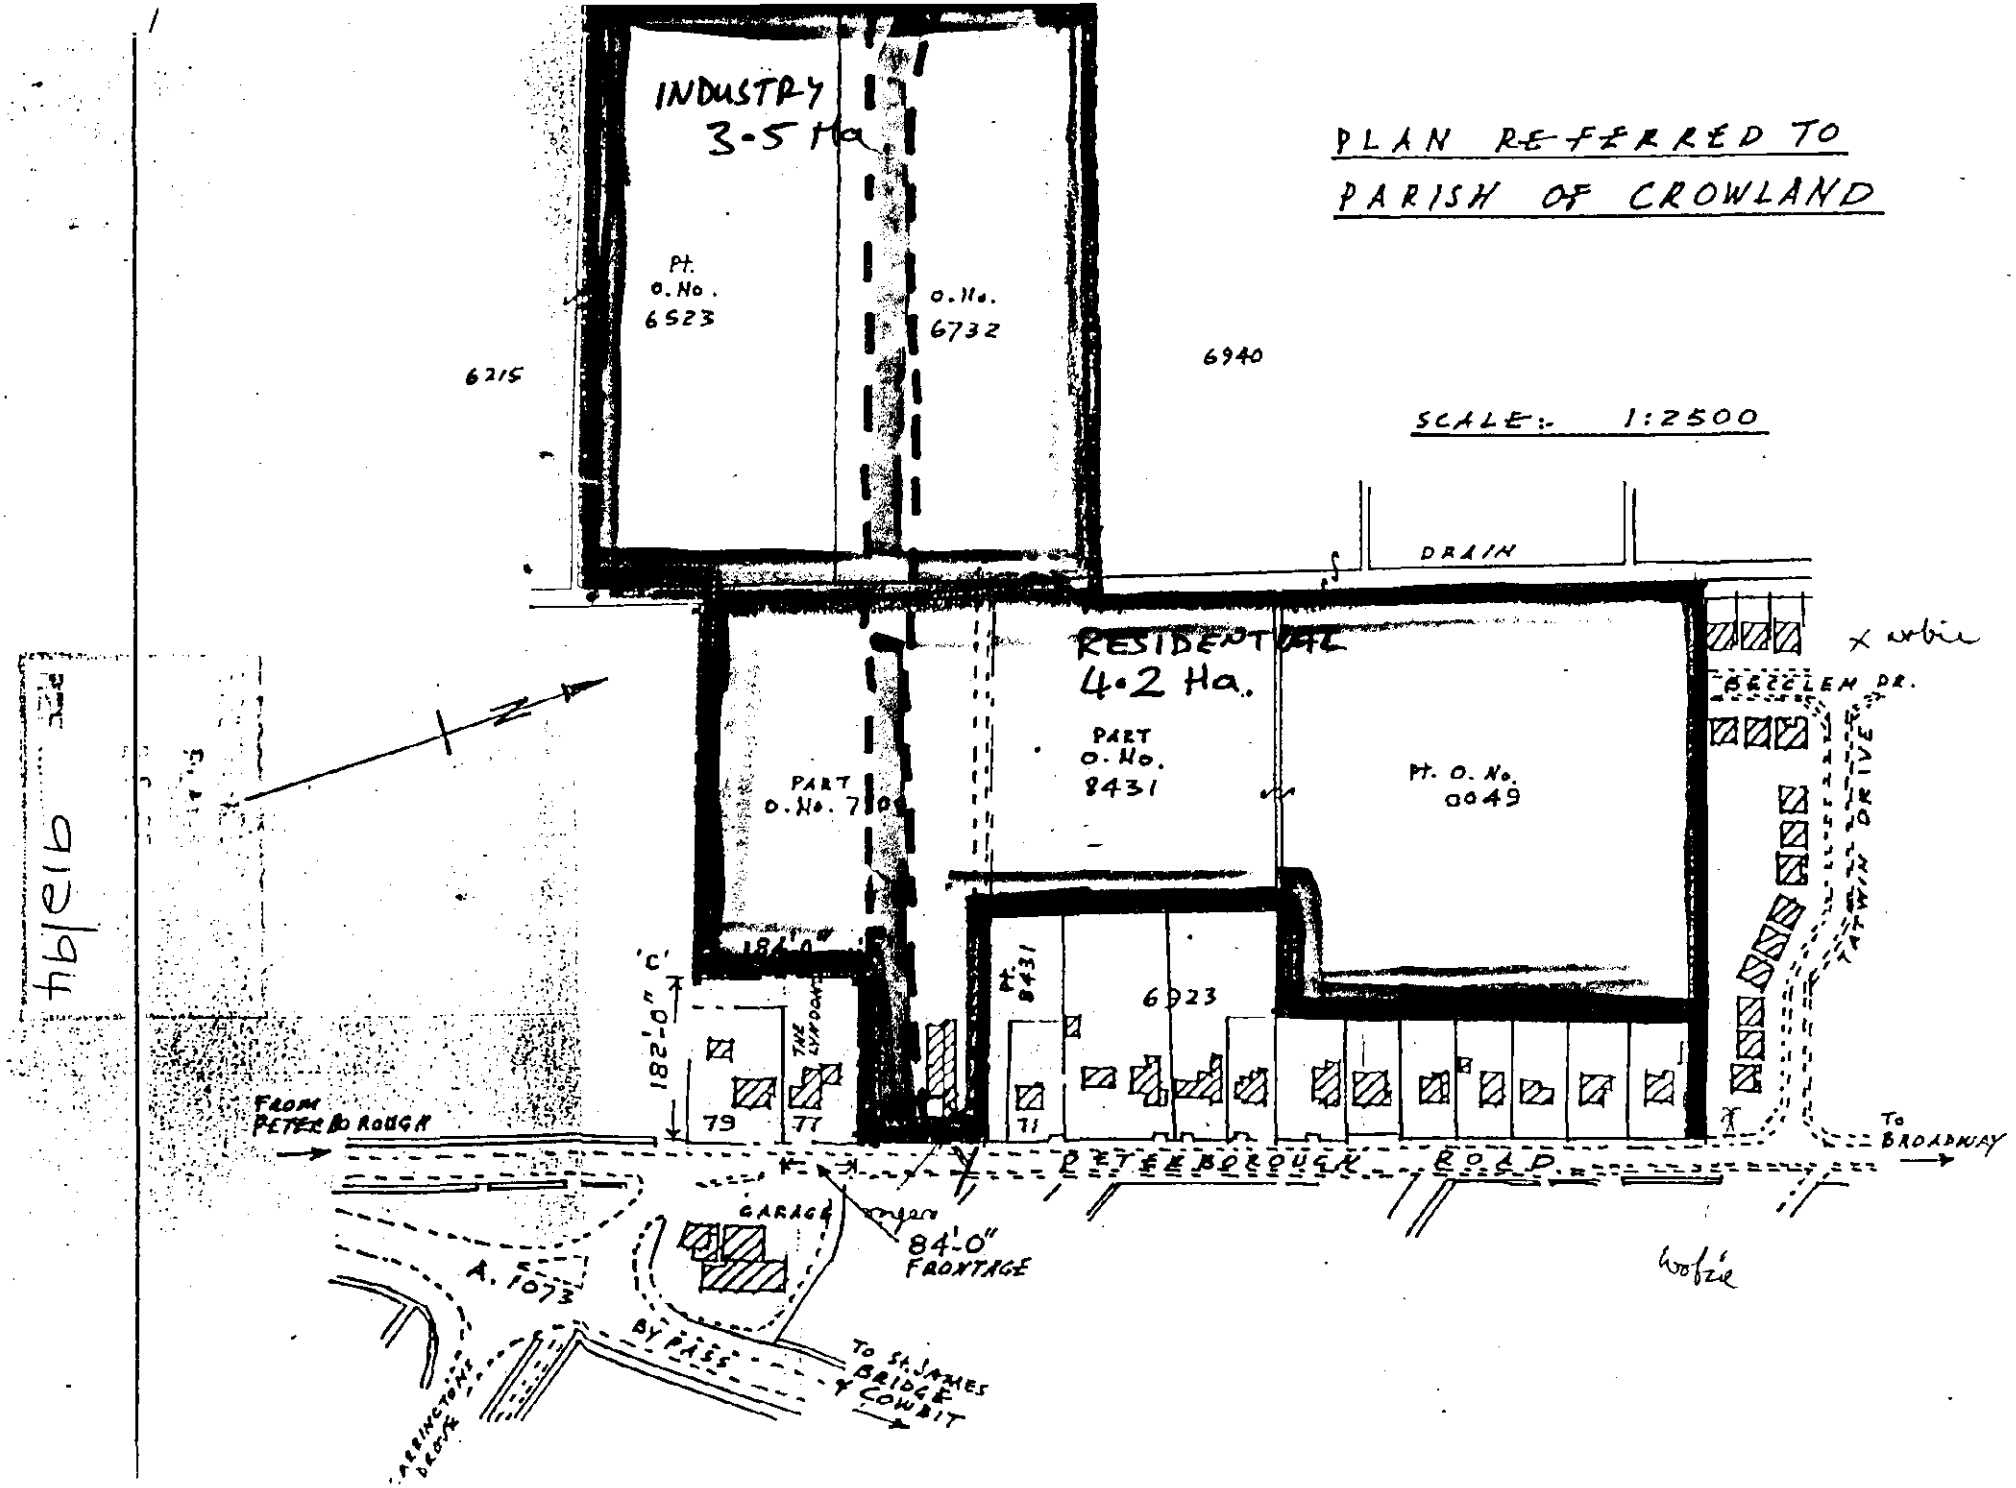
PLAN REFERRED TO
PARISH OF CROWLAND
SCALE:- 1:2500
INDUSTRY
3·5 Ha.
Pt.
O.No.
6523
O.No.
6732
6215
6940
DRAIN
RESIDENTIAL
4·2 Ha.
PART
O.No.
8431
PART
O.No. 7
Pt. O. No.
0049
BEECHEN DR.
ASHWELL DRIVE
182'-0" 'C'
THE LYNDON
6923
79
77
71
FROM PETERBOROUGH
PETERBOROUGH ROAD
To BROADWAY
GARAGE
84'-0" FRONTAGE
A. 1073
BY PASS
To ST. JAMES BRIDGE & COWBIT
ARRINGTONS DROVE

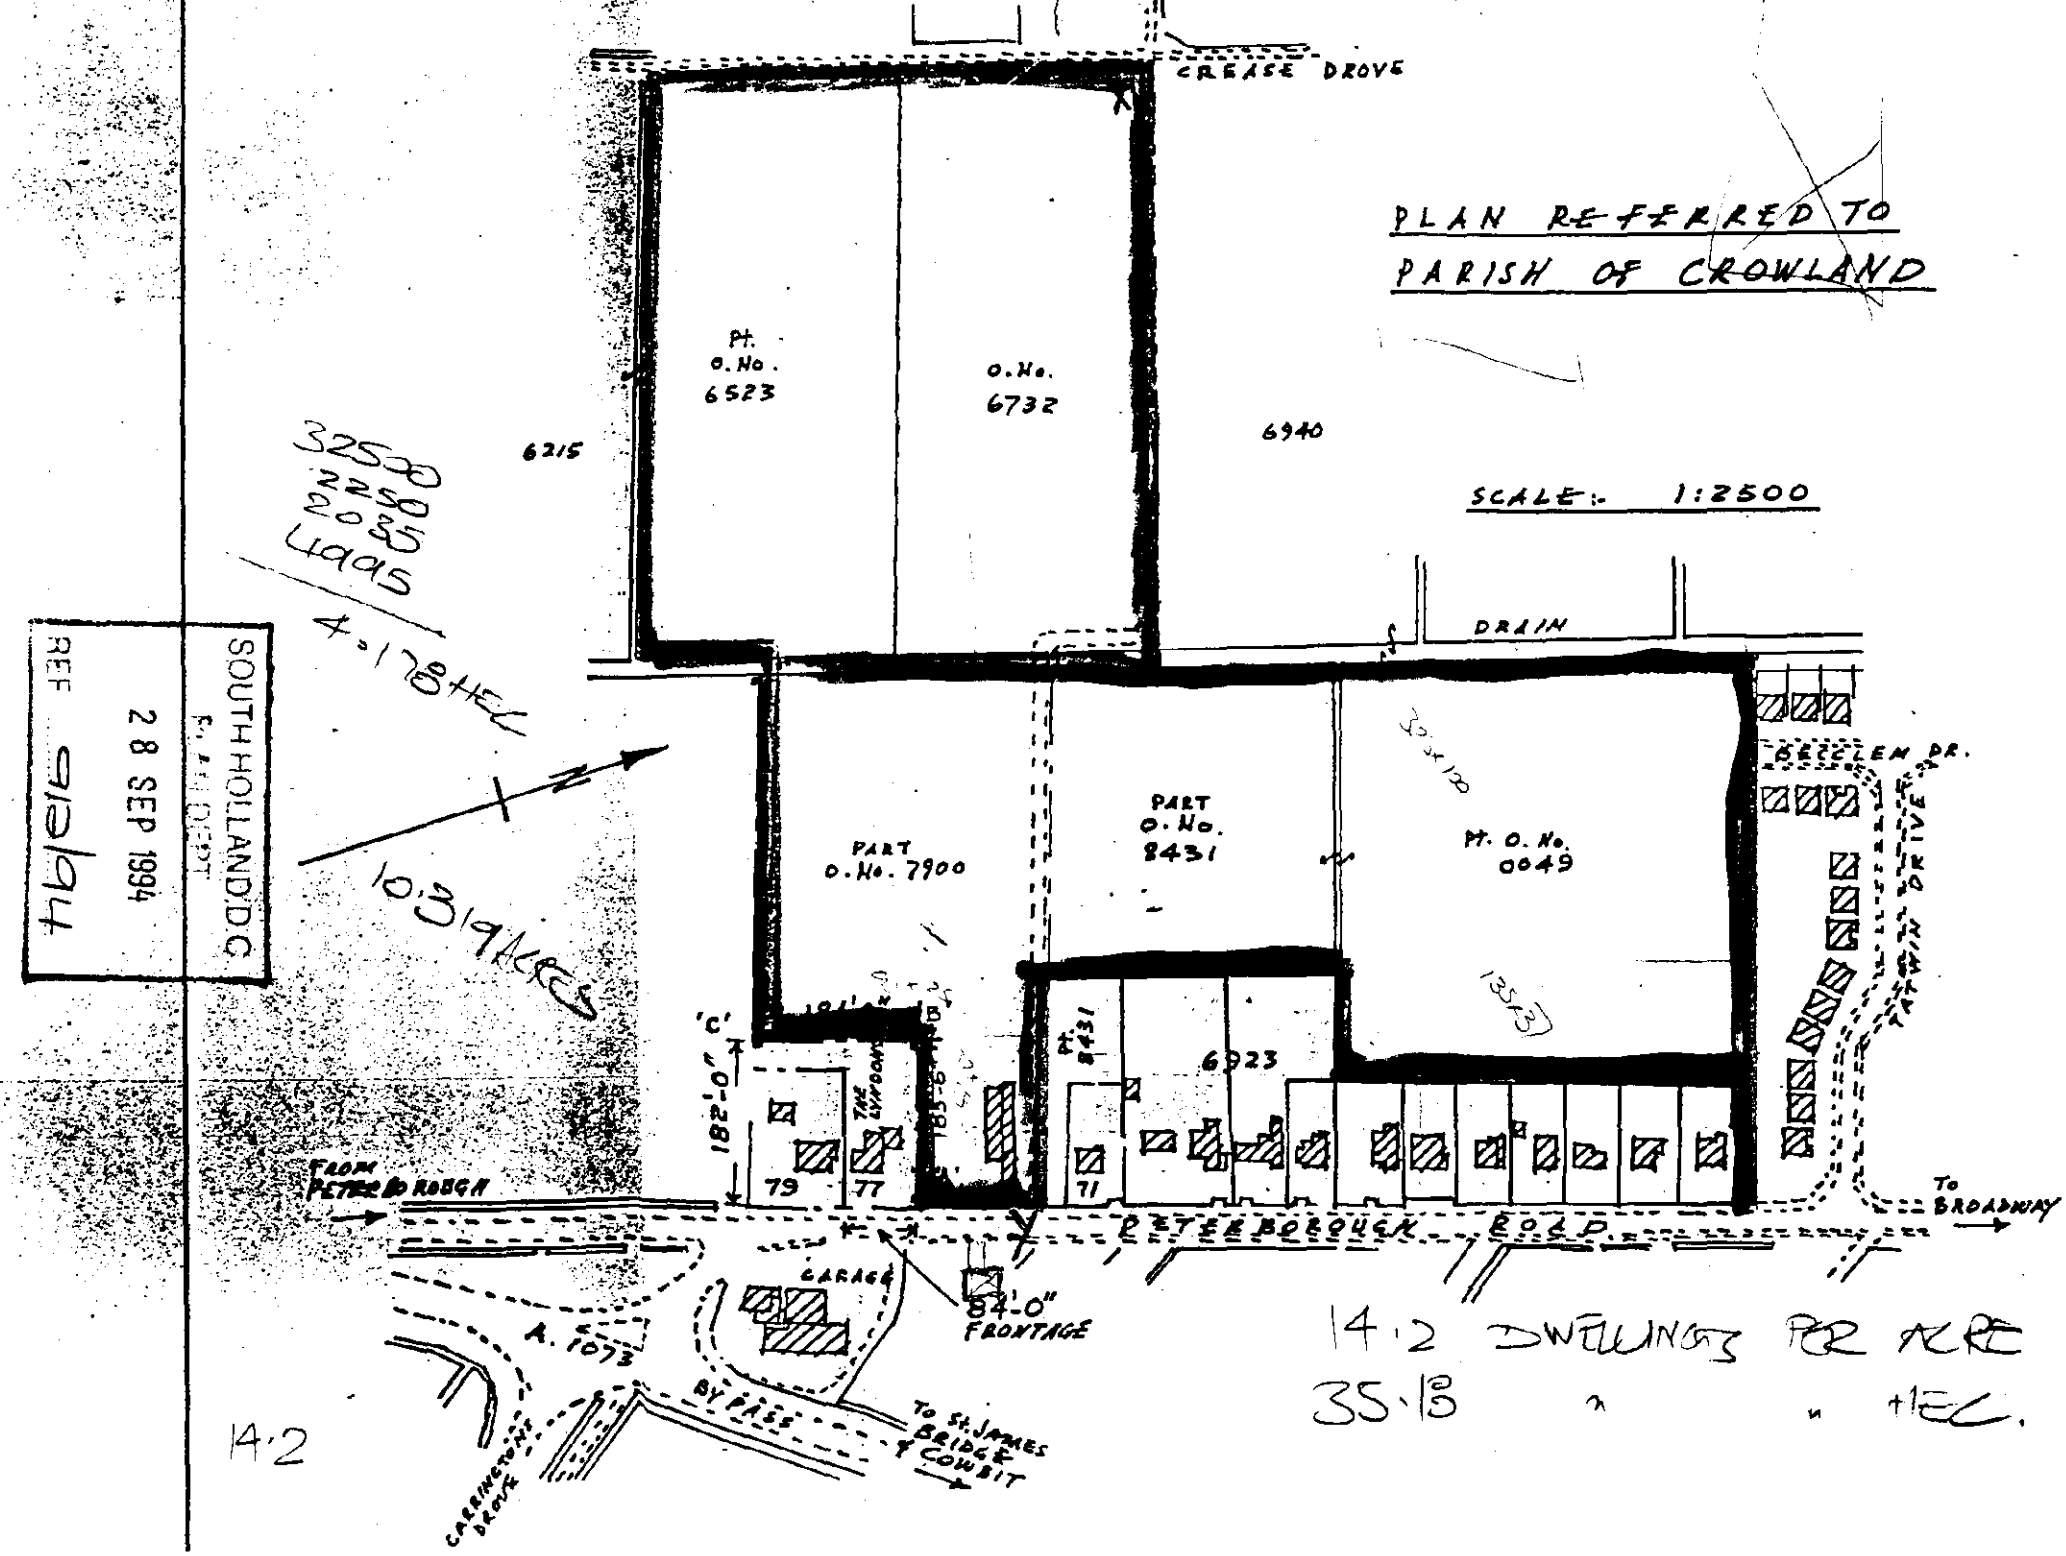
PLAN REFERRED TO
PARISH OF CROWLAND
SCALE:- 1:2500
CREASE DROVE
Pt. O.No. 6523
O.No. 6732
6940
6215
DRAIN
PART O.No. 7900
PART O.No. 8431
Pt. O.No. 0049
BEECHEN DR.
6923
182'-0"
79
77
71
FROM PETERBOROUGH
PETERBOROUGH ROAD
To BROADWAY
CARAGE
84'-0" FRONTAGE
A. 1073
BY PASS
To ST. JAMES BRIDGE & COWBIT
CARRINGTONS DRAIN
14.2
14.2 DWELLINGS PER ACRE
35.18 " " ACRE.
SOUTH HOLLAND D.C.
REF 3814
28 SEP 1994

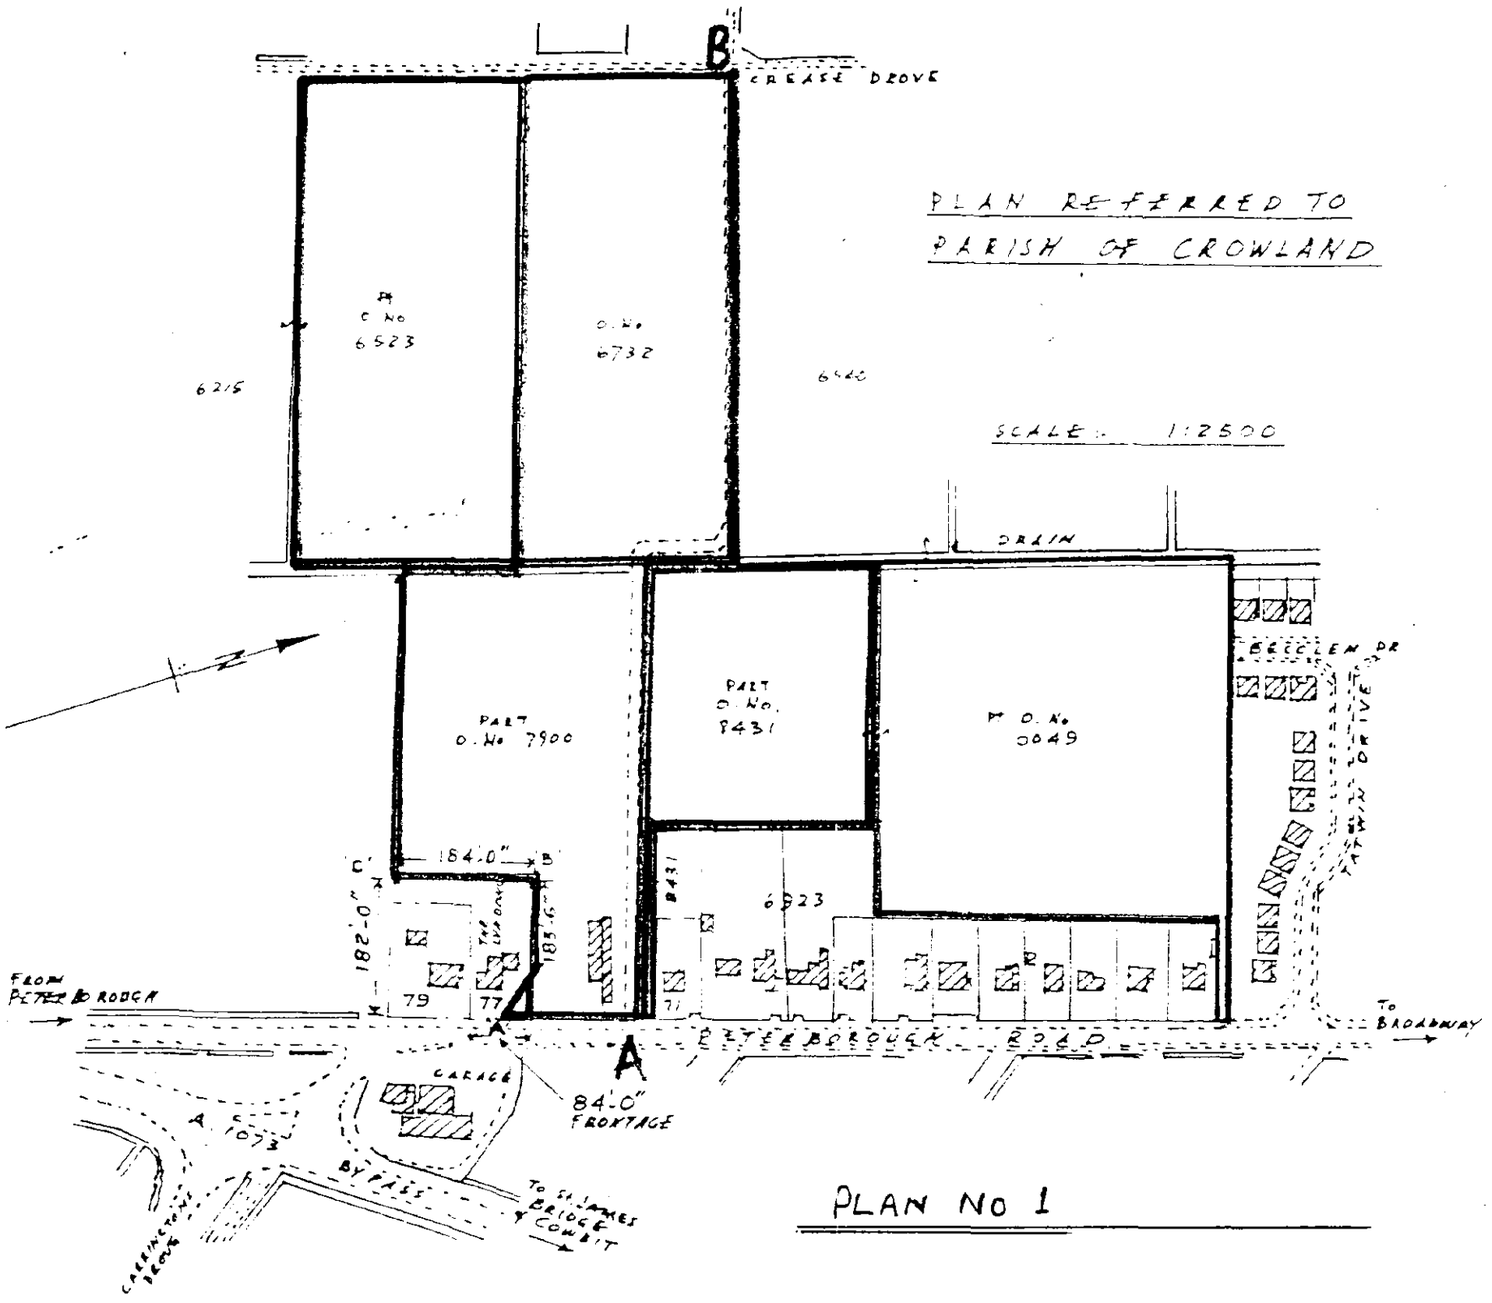

R.L. Metcalfe

C.K.L. SURVEYS (C.K. & D. MARSHALL) FARM & SURVEYS 16 LOW ROAD SPALDING LINCS SEPT MAY 1987

FUTURE INDUSTRIAL LAND

PROPOSED INDUSTRIAL LAND

proposed access road

TO PETERBOROUGH ROAD →

PROPOSED INDUSTRIAL LAND

CREASE DROVE

DITCH

SOUTH HOLLAND D.C.
PLAN DEPT.
22 SEP 1994
REF. 0912/94

DETERMINED PLAN

W O O D S H A R D W I C K

SCALE 1:500

DATE sep '88

AUTHOR dp

DETAIL


PETERBOROUGH ROAD
CROWLAND

PROPOSED ACCESS ROAD.


CONTRACTORS MUST CHECK ALL DIMENSIONS ON SITE ONLY FIGURED DIMENSIONS ARE TO BE WORKED FROM DISCREPANCIES MUST BE REPORTED TO THE ARCHITECT BEFORE PROCEEDING © THIS DRAWING IS COPYRIGHT

ARCHITECTS & DEVELOPMENT CONSULTANTS
TEL 0733 63672 FAX 0733 63634
17 GODDINGTON ROAD BEDFORD MK40 3NB


11470/1007

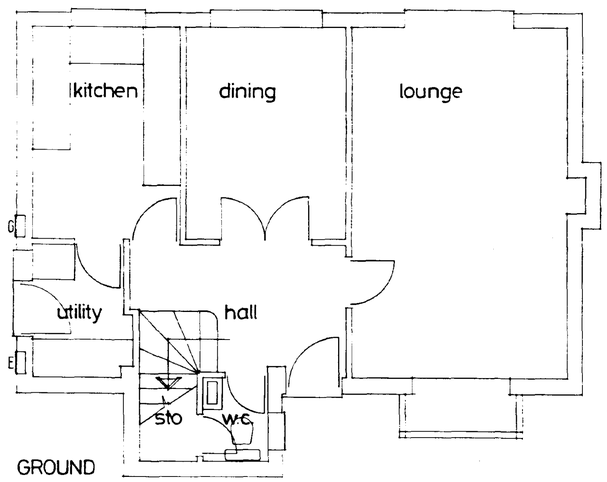

GROUND

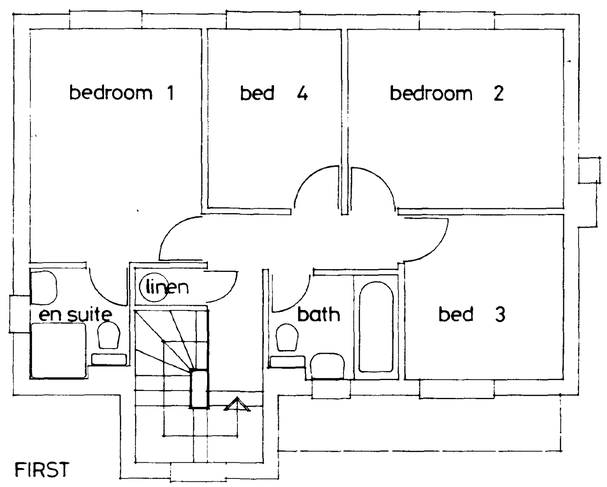

FIRST

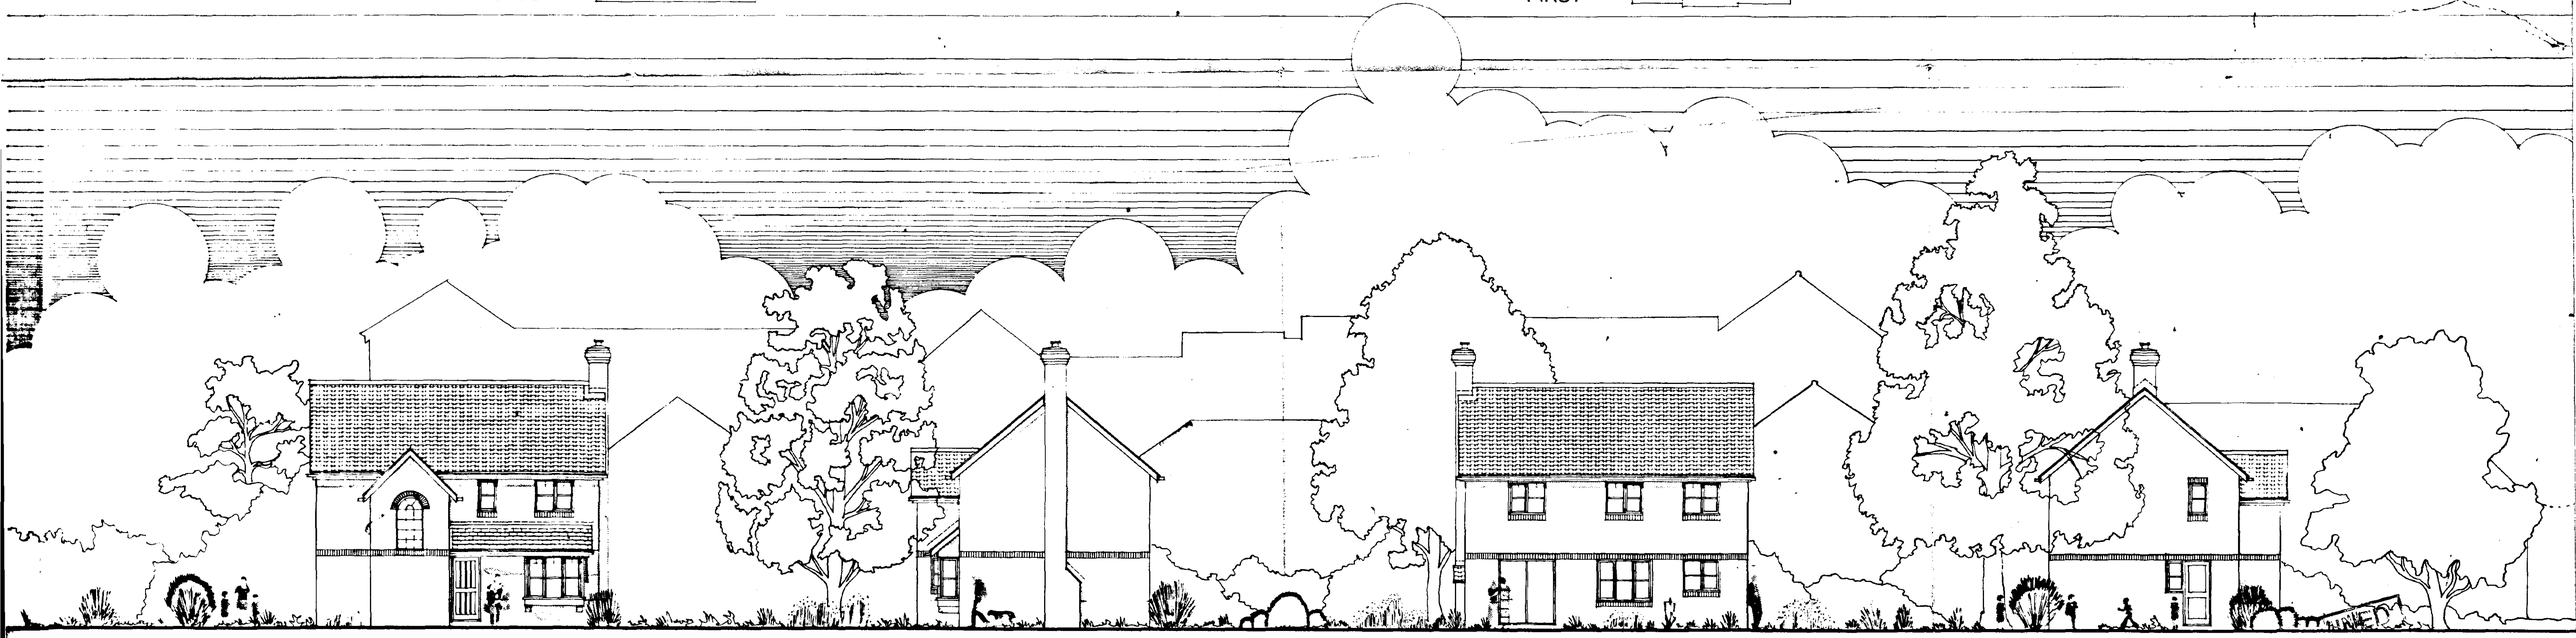

SOUTH HOLLAND D.C.
PLAN DEPT.
22 SEP 1994
0912/94

LC/HB

6666 / 1148

FOR CONTINUATION OF ROAD AT THIS POINT
SEE DRWG.NO. 11470/1007

Ditch piped using a 900ø pipe at a fall of 1:700

Headwall detail to be agreed with North Level Commissioners

BECCELM CLOSE

PETERBOROUGH ROAD

V.S. 4·5X70M

SCHEDULE

	Type	Plots	No.
●	72 B 65	1,4,5,7,8,11,13,14,20,29,32,38,51 59,63,64,77,80,83,95,98,99,104	23
●	72 B 53	2,3,6,10,19,21-23,28,33-37,39-41,43, 46-48,52-55,57,58,60-62,65-71,73-75, 78,79,81,82,84-89,92-94,96,97,100-103	59
●	51 A 70	9,12,17,18,30,31,42,56,72,76,90,91	12
●	54 A 37	15,16,24,25,26,27,44,45,49,50	10
●	NC	105,107,109,112,113,128,132	7
●	NB	10	1
●	KF1	111,124	2
●	KF3	108,120,145	3
●	KF10	114,118,119,125,127,133,143	7
●	GCIU	110,126,129,136,138,141,146,147	8
●	54 N 97	115,122,130,134,135,140,142	7
●	LC	117,131,139	3
●	LCA	116,121,137,144	5
		TOTAL	147

EXISTING TREE, HEDGES.

NEW PLANTING

Landscaping shown is indicative only and subject to a detailed submission at a later date

SOUTH HOLLAND D.C.
PLAN DEPT.
22 SEP 1994
REF ...S/912/94...

DETERMINED PLAN

Rev A Amended to incorporate Planning requirements

WOODS HARDWICK

SCALE 1:500

DATE June '88

AUTHOR dp

DETAIL LAYOUT OF 147 UNITS

PETERBOROUGH ROAD
CROWLAND


CONTRACTORS MUST CHECK ALL DIMENSIONS ON SITE BEFORE WORK COMMENCES. DIMENSIONS ARE TO BE WORKED FROM. DISCREPANCIES MUST BE REPORTED TO THE ARCHITECT BEFORE PROCEEDING

© THIS DRAWING IS COPYRIGHT


ARCHITECTS & DEVELOPMENT CONSULTANTS
17 GOLDINGTON ROAD BEDFORD MK40 3NH
TEL 0234 68867 FAX 0234 53034

Sheet A4


11470, 1005

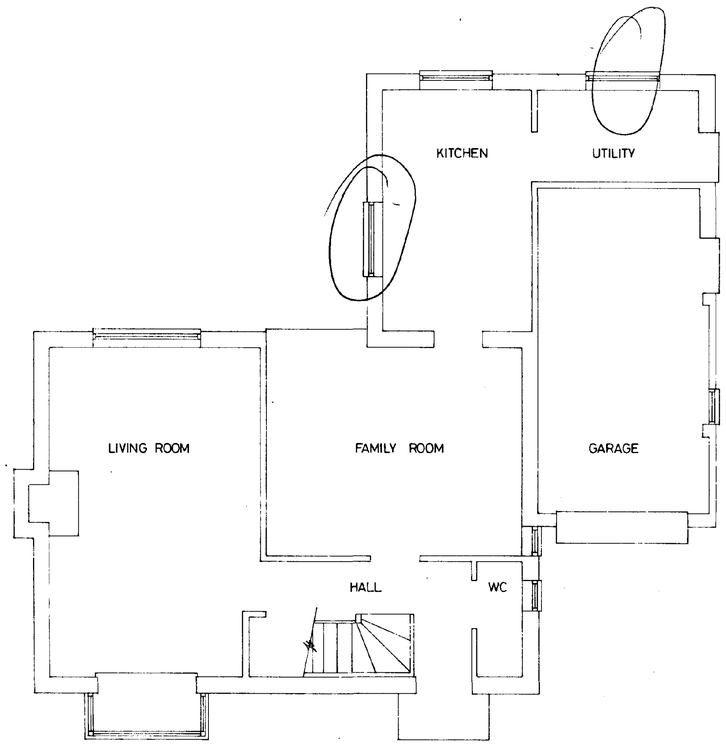

GROUND FLOOR

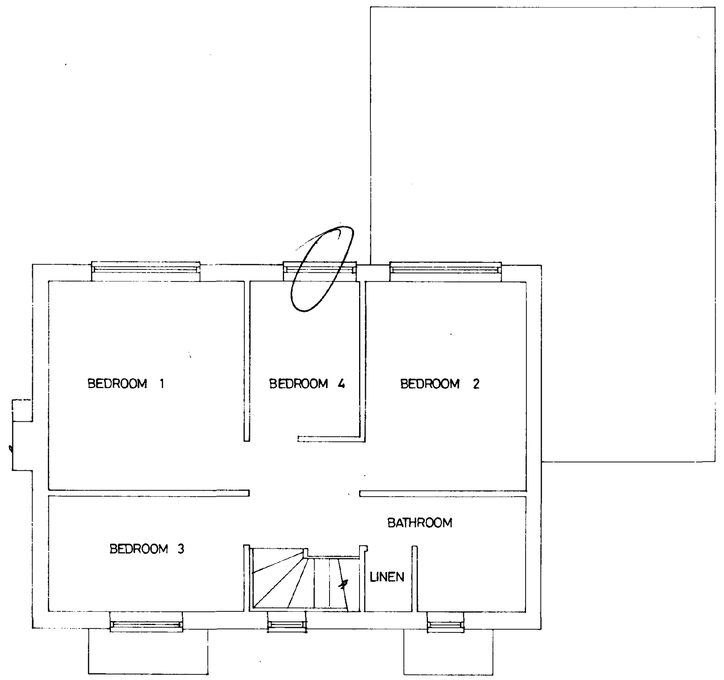


FIRST FLOOR

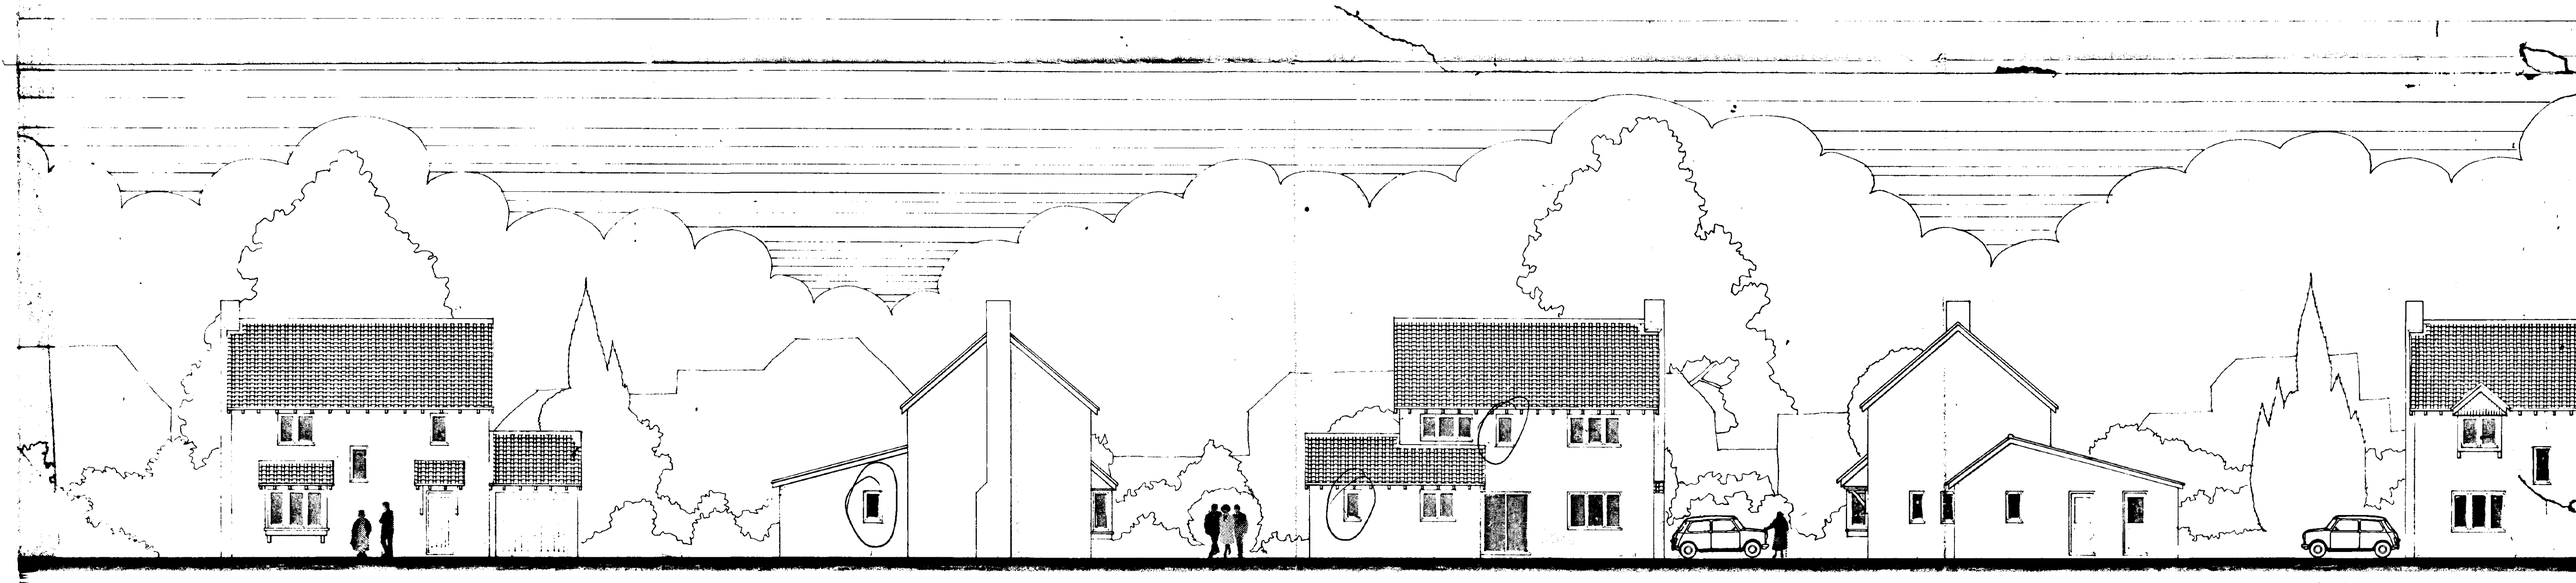


DETERMINED PLAN
SOUTH HOLLAND D.C.
PLAN DEPT.
22 SEP 1994
REF ..... 0912/94.


54 N 97 B / T

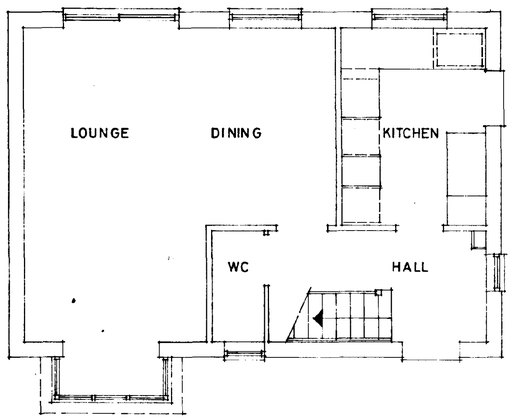

GROUND FLOOR

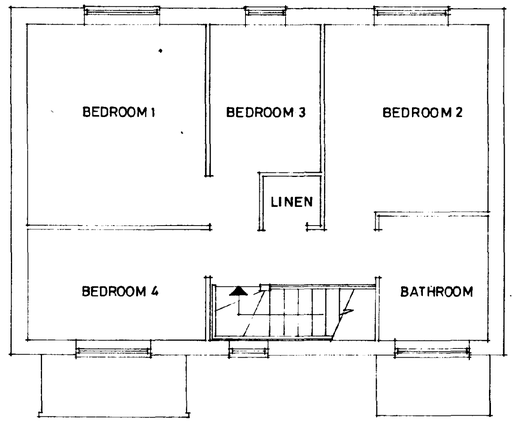


FIRST FLOOR

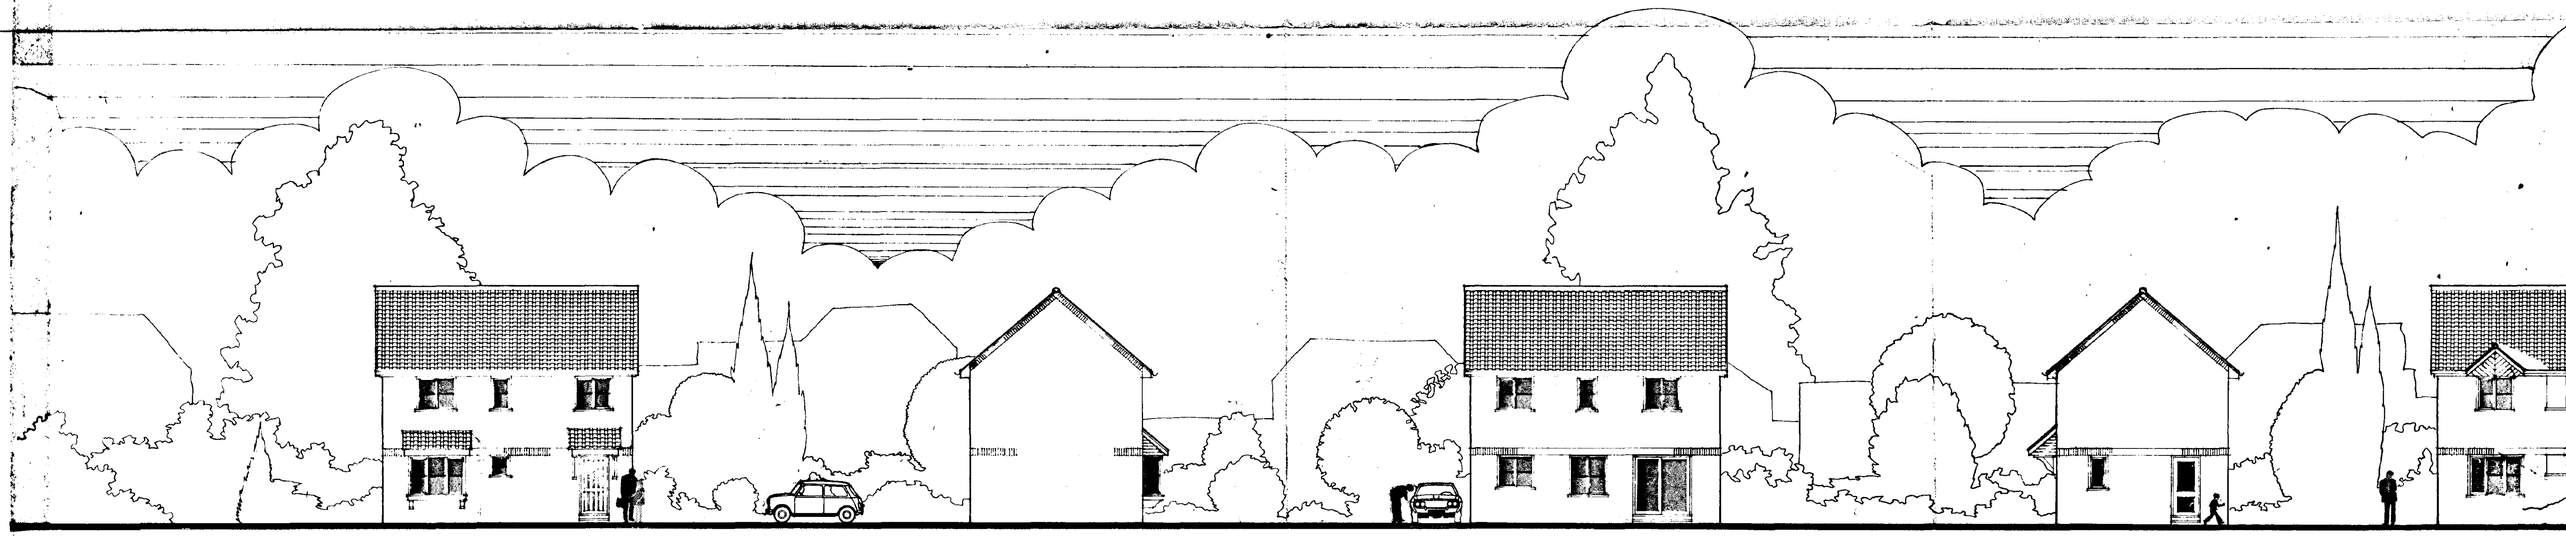


DETERMINED PLAN
SOUTH HERTS D.C.
PLANNING DEPT.
22 SEP 1994
REF.....09/2/94

NB1/H


7869/104

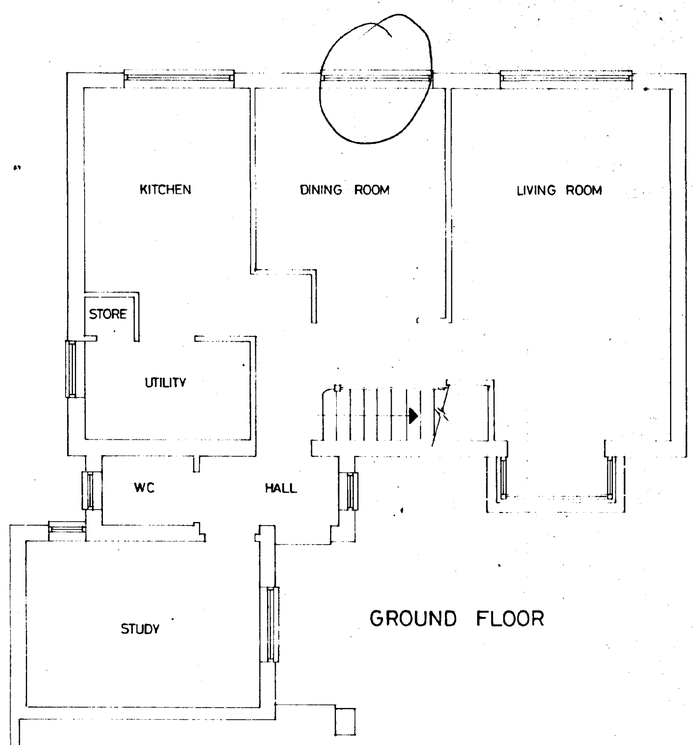

GROUND FLOOR

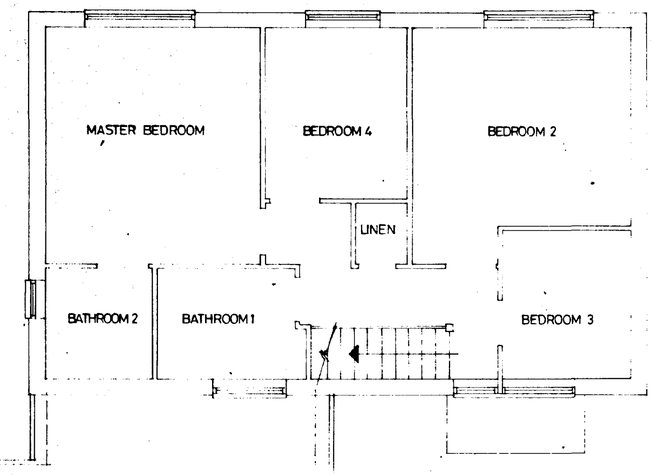



FIRST FLOOR

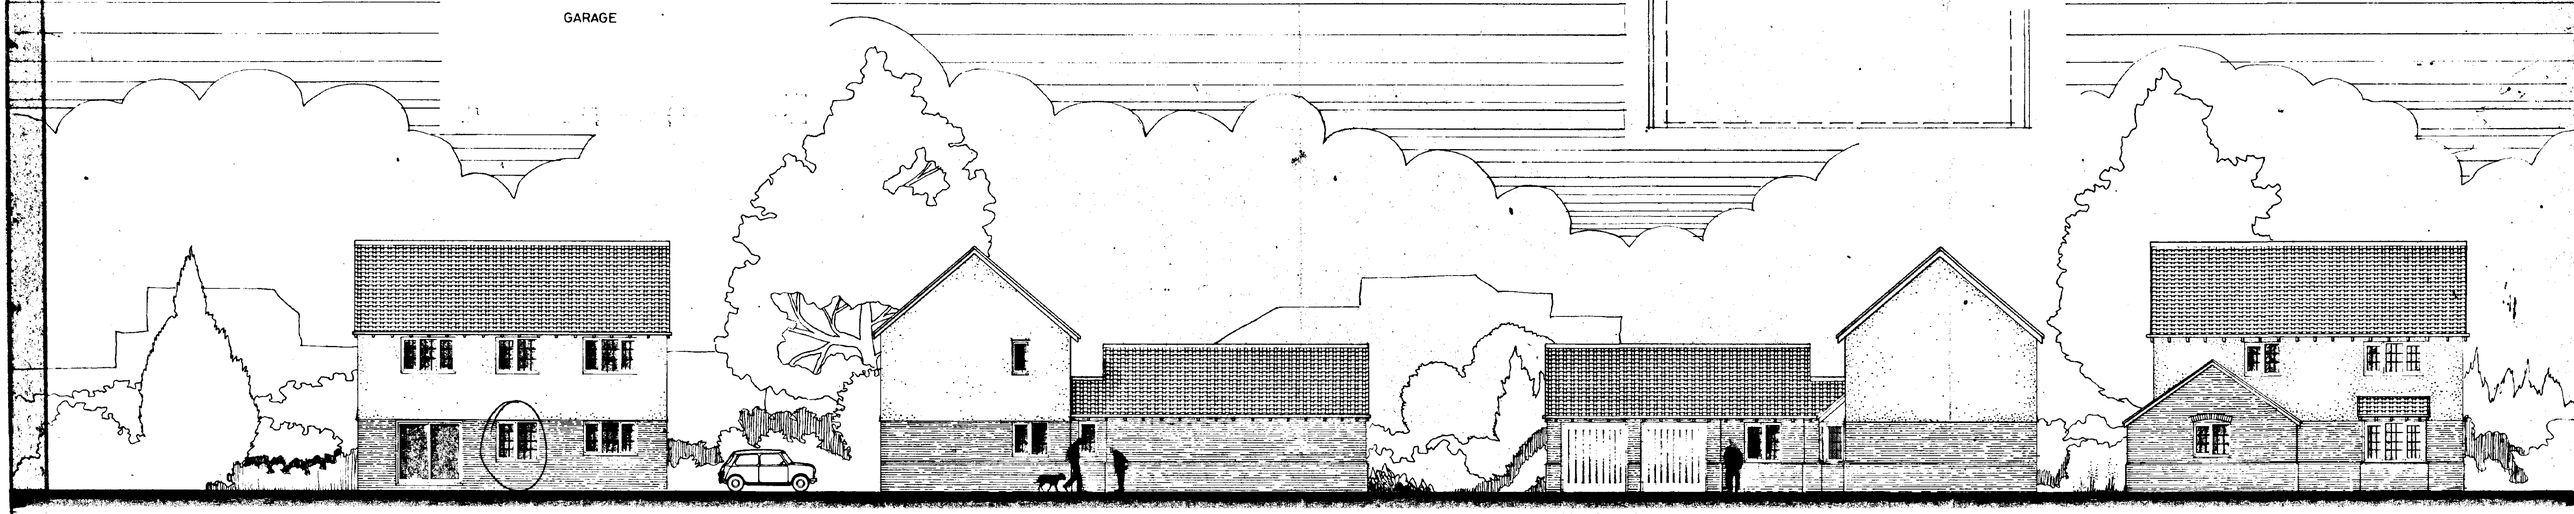

DETERMINATION PLAN
SOUTH HOLLAND D.C.
PLAN DEPT.
22 SEP 1994
REF 0912/94

KF 10 / F1

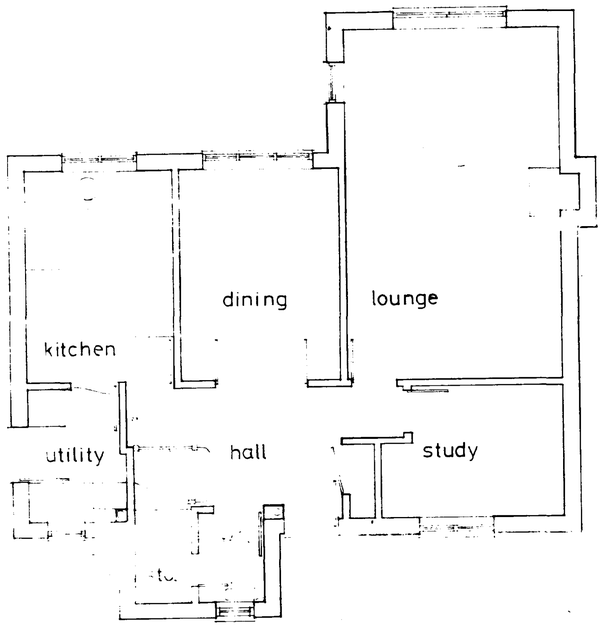


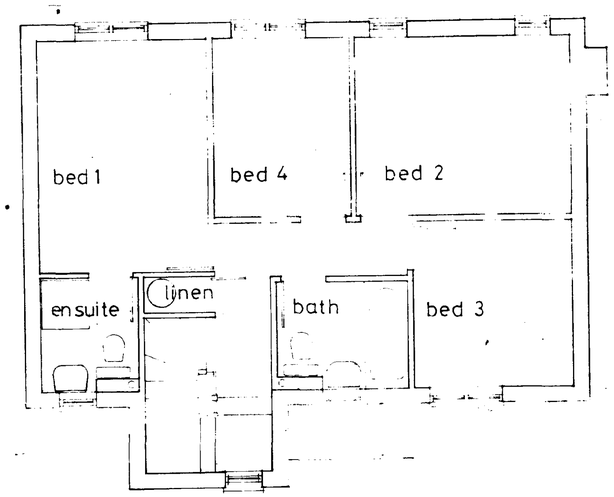

GROUND FLOOR


FIRST FLOOR

SOUTH NORFOLK D.C.
PLAN DEPT.
22 SEP 1994
REF ... 0912/94 ...

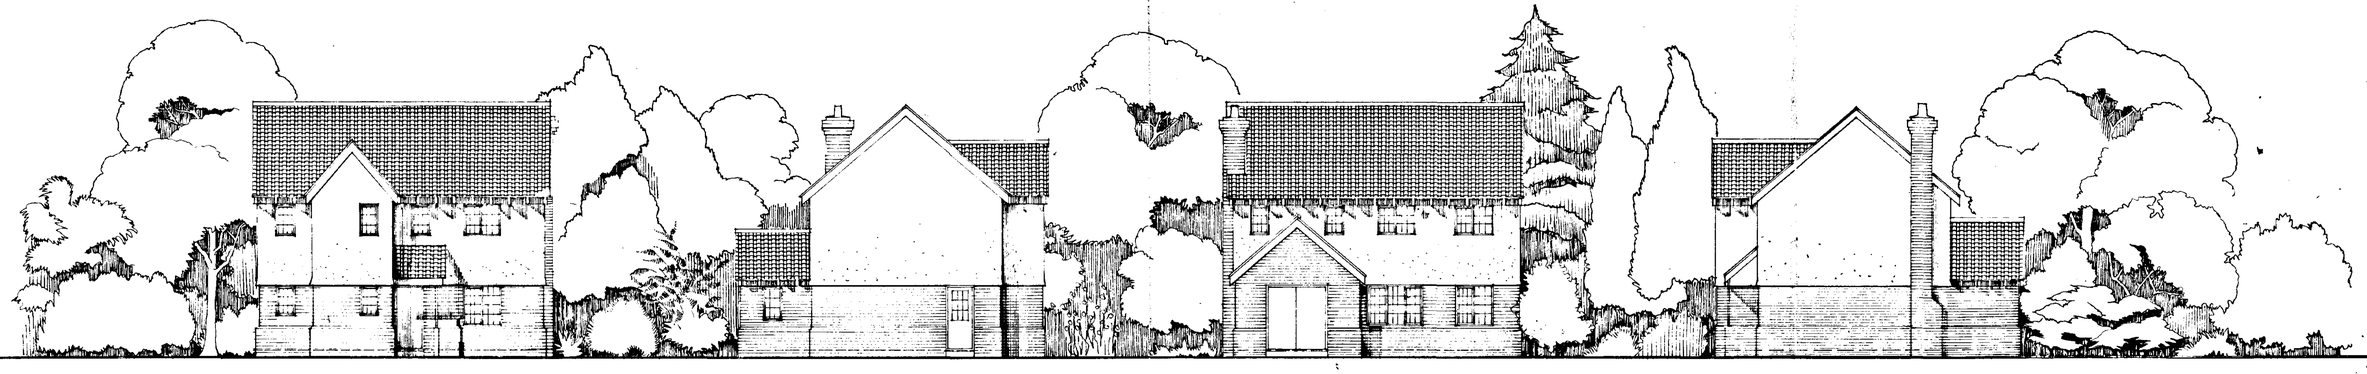


DETERMINED
PLAN


LCA/F1

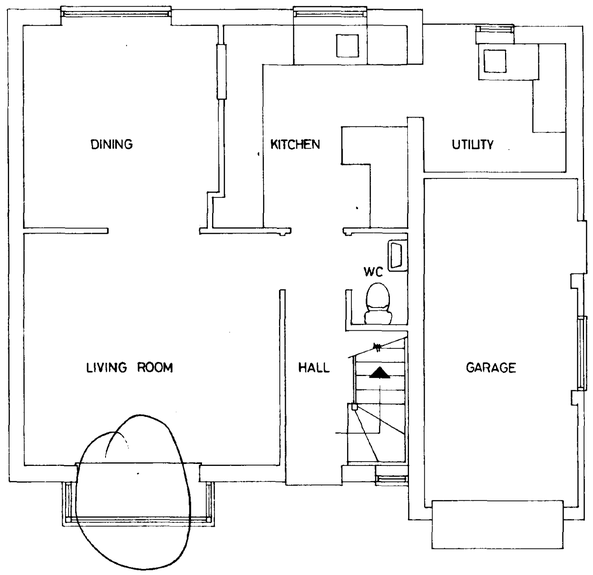

GROUND FLOOR

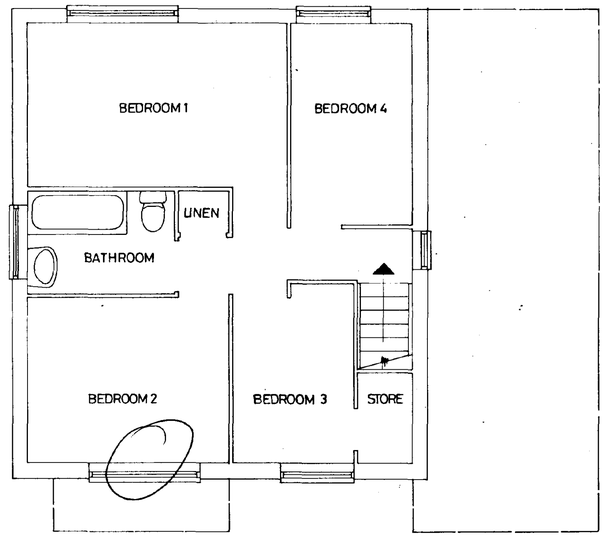

FIRST FLOOR

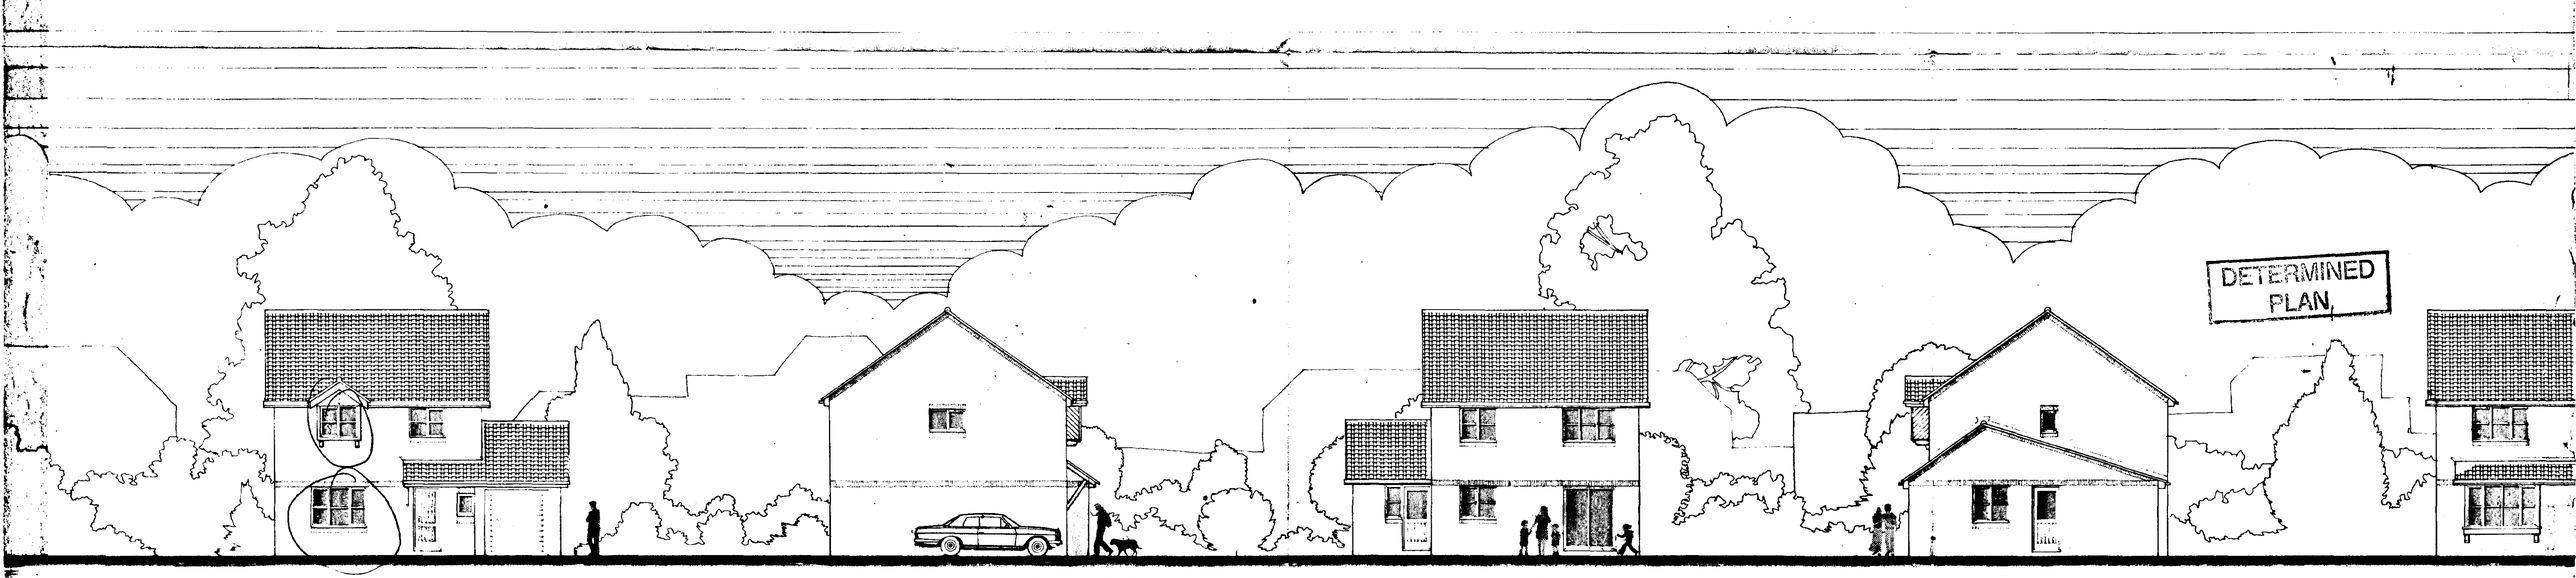


DETERMINED PLAN


SOUTH HOLLAND D.C.
PLAN DEPT.
22 SEP 1994
REF ....0912/94...

GC 1 U/H

7869/119

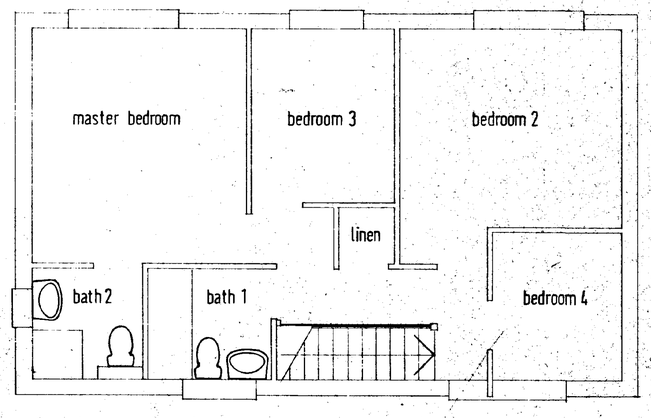

FIRST FLOOR

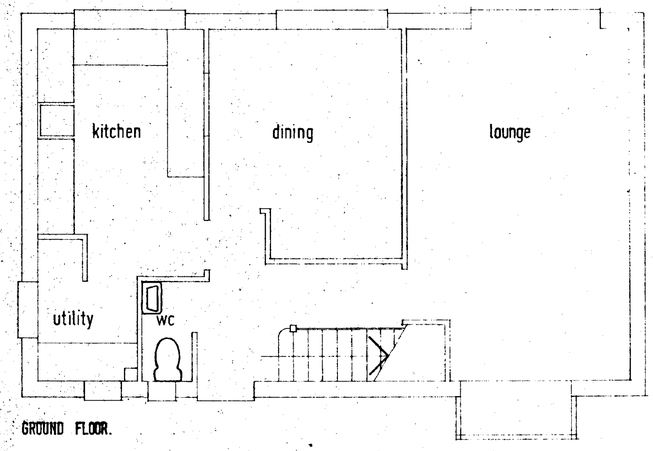


GROUND FLOOR.




DETERMINATION PLAN
SOUTH HOLLAND D.C.
PLAN DEPT.
22 SEP 1994
REF 0912/94


KF1/T

7869/124

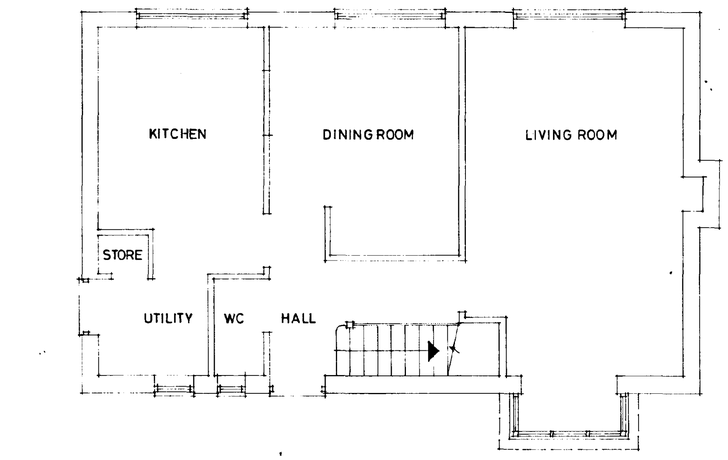


GROUND FLOOR

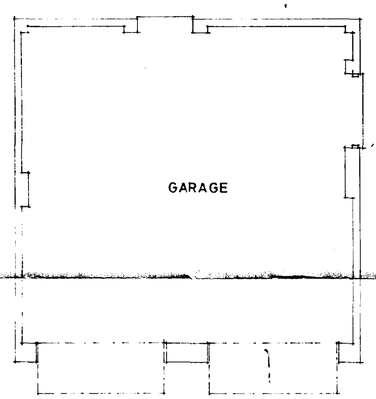

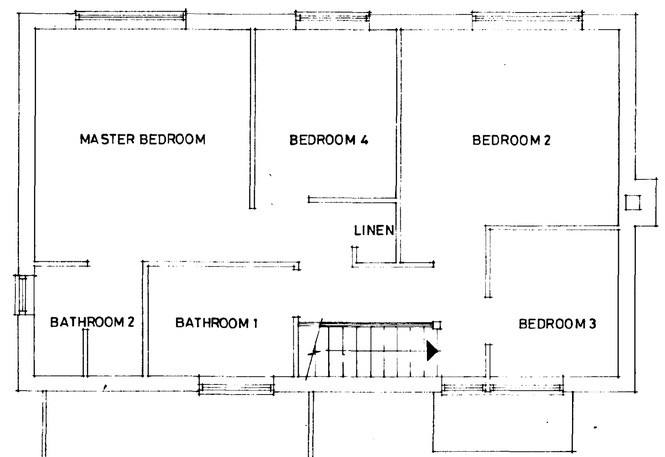


FIRST FLOOR

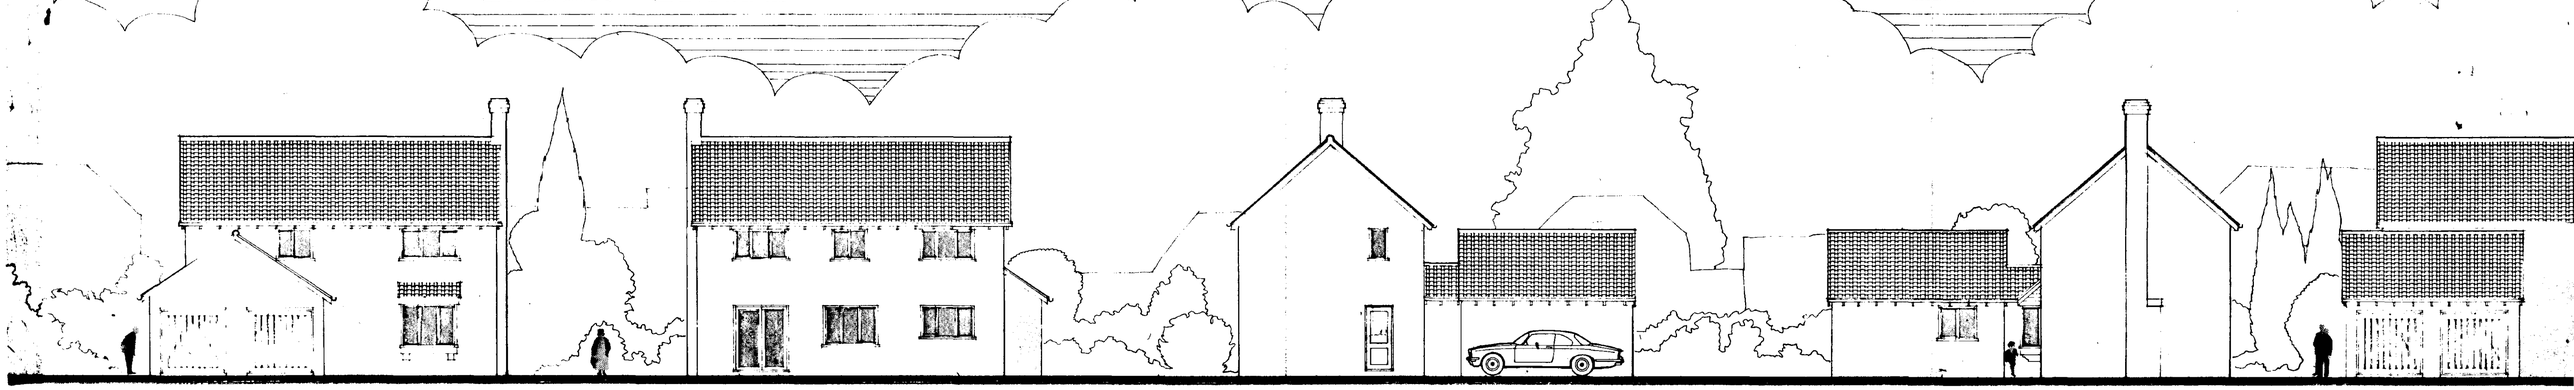


DETERMINED PLAN
SOUTH HOLLAND D.C.
PLAN DEPT.
22 SEP 1994
REF. 0912/94

KF 3,5/T

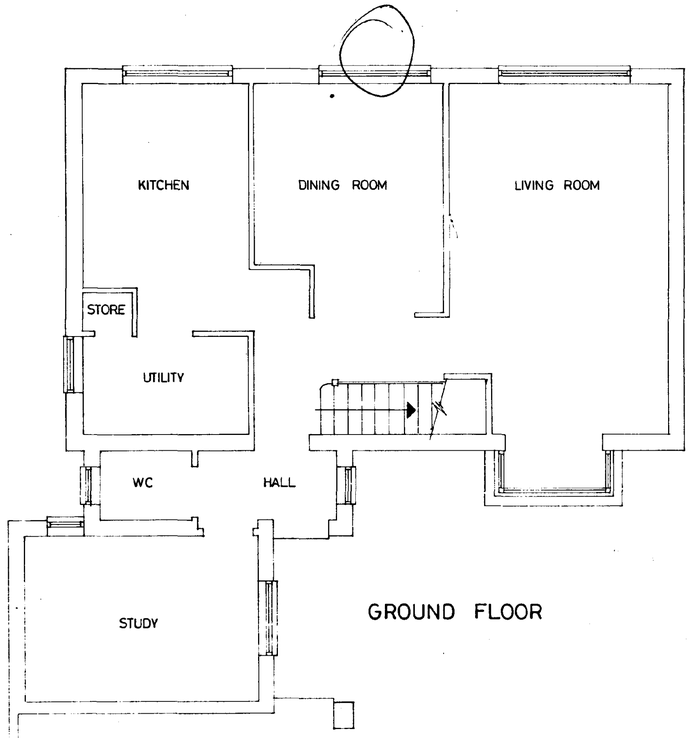


GROUND FLOOR

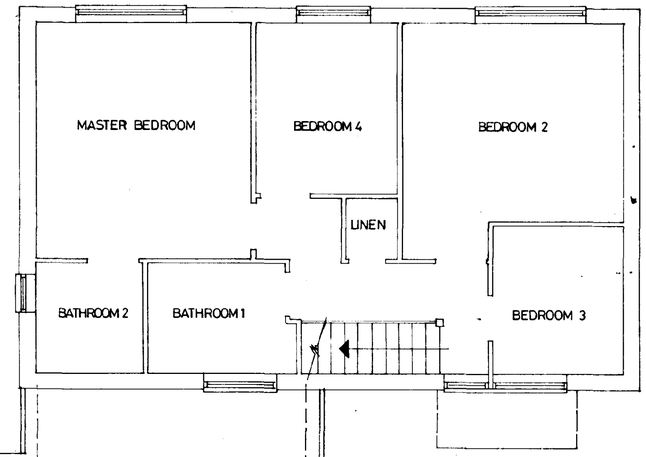


FIRST FLOOR

GARAGE

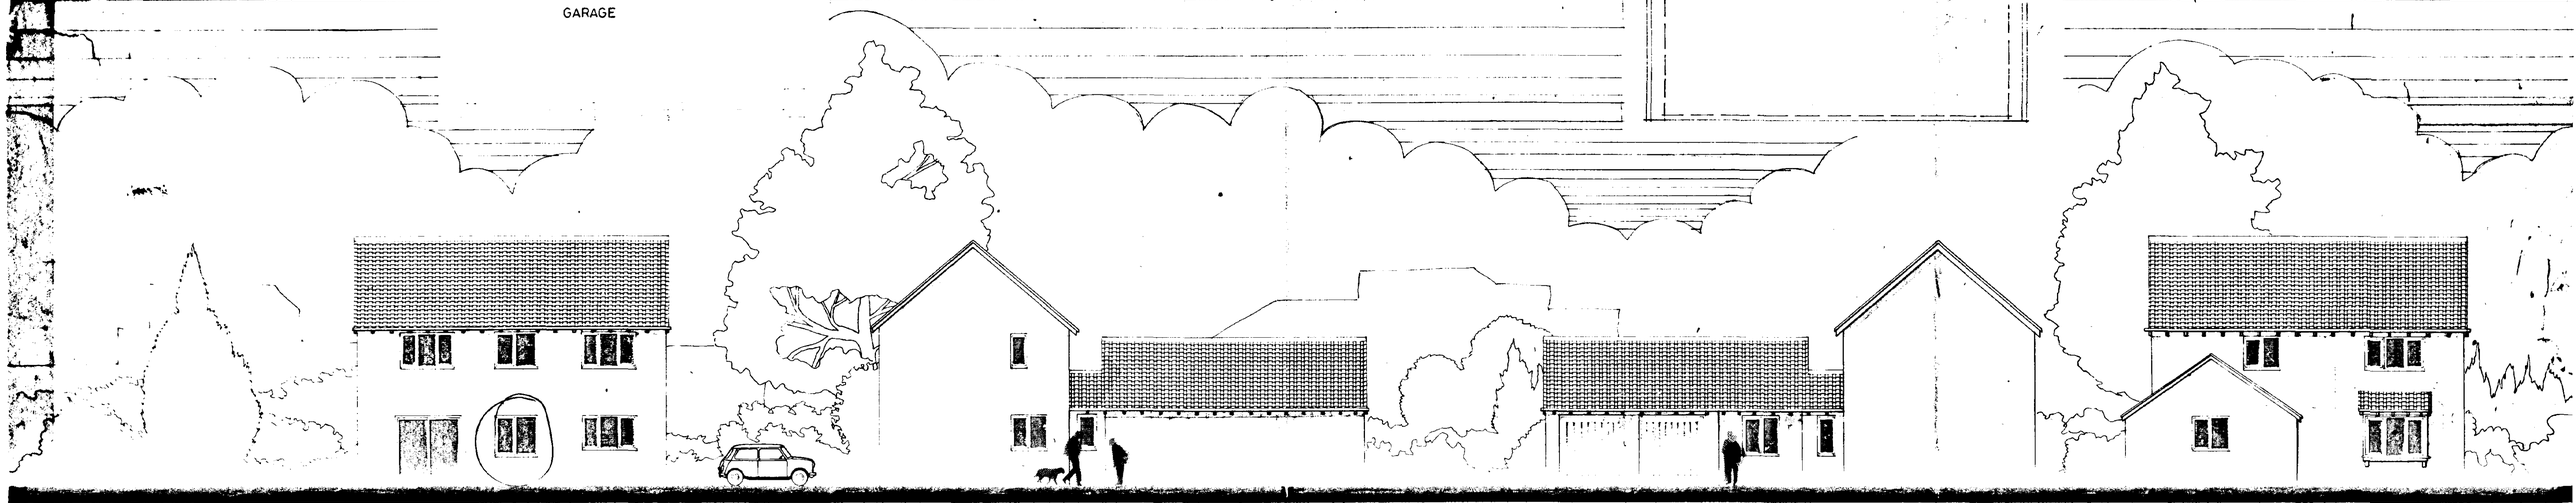


DETERMINED PLAN
SOUTH HOLLAND D.C.
22 SEP 1994
REF 0912/94


KF 10 / T

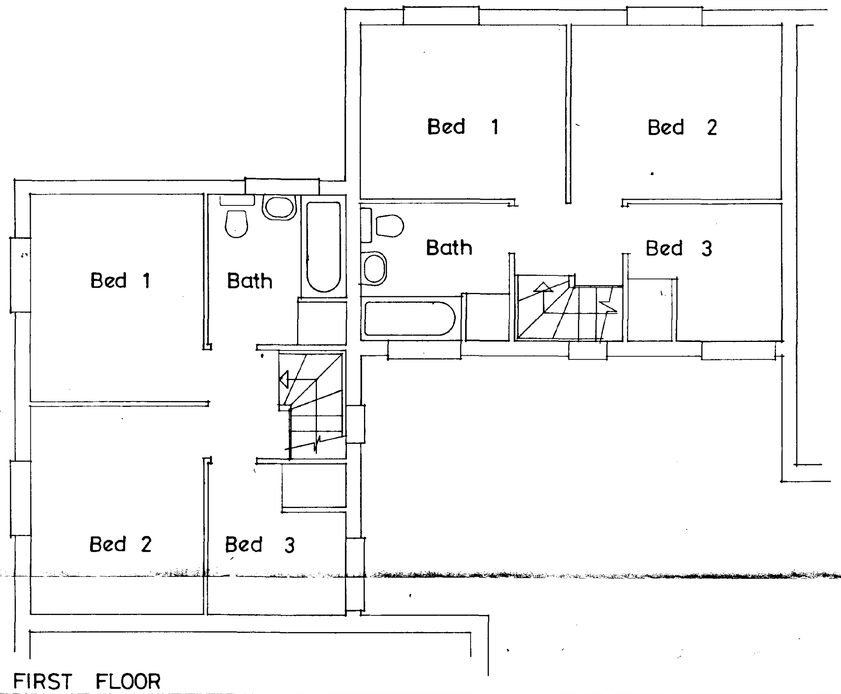

FIRST FLOOR

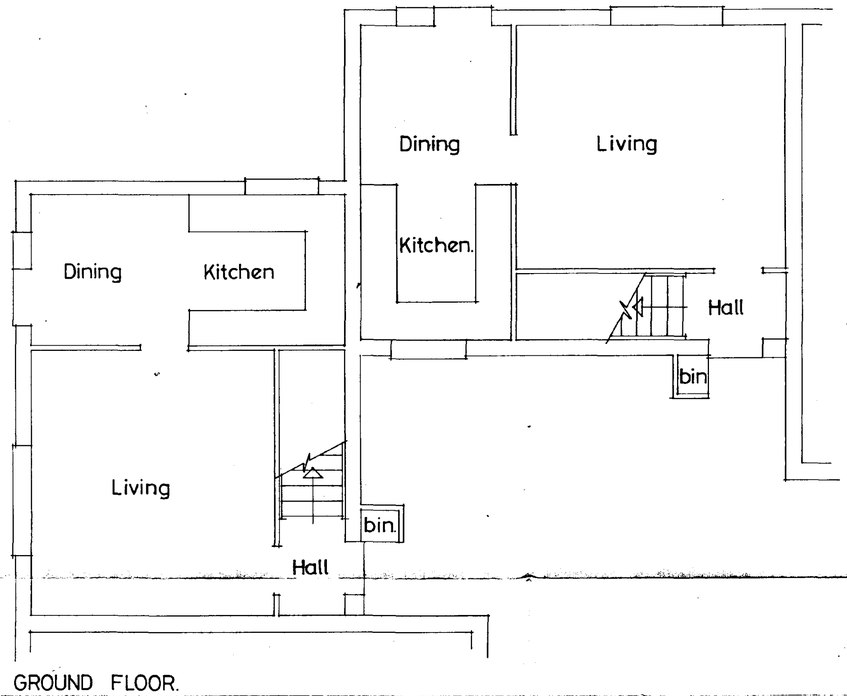

GROUND FLOOR.

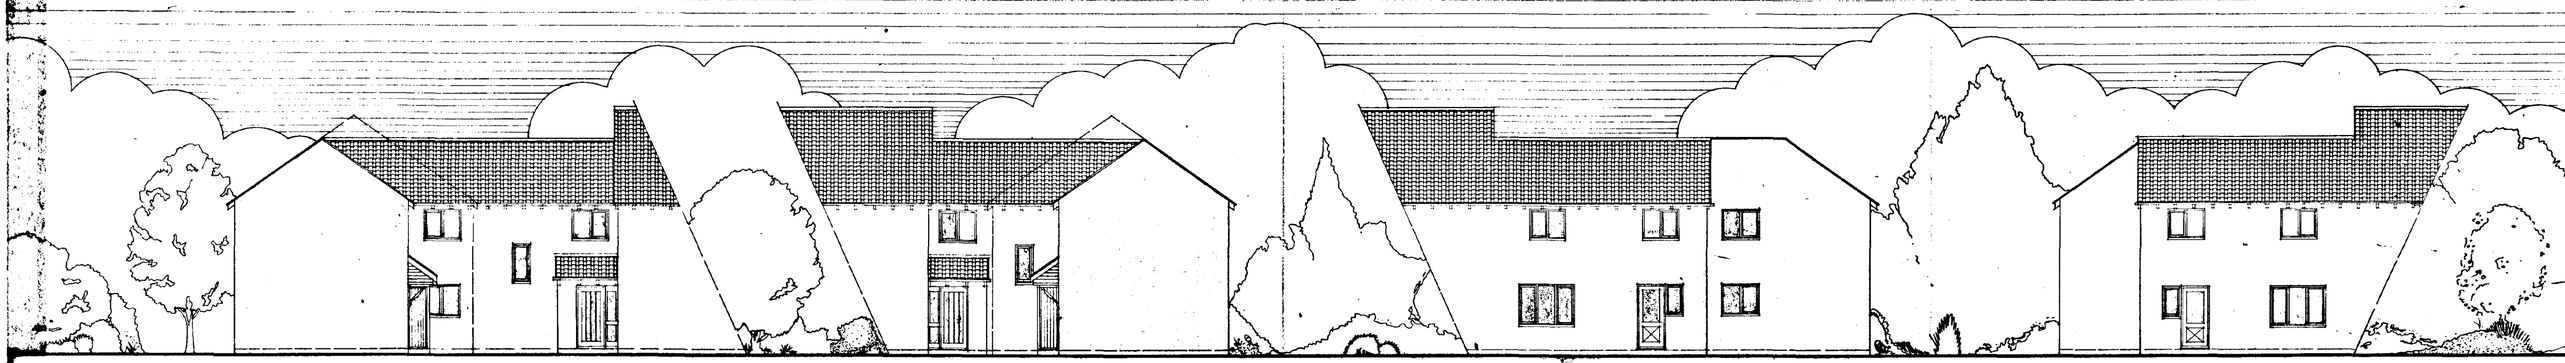


DETERMINED
PLAN


SOUTH HOLLAND D.C.
PLAN DEPT.
22 SEP 1994
REF. 0912/94

51.A.70 COMPLEX /T

6666 1218

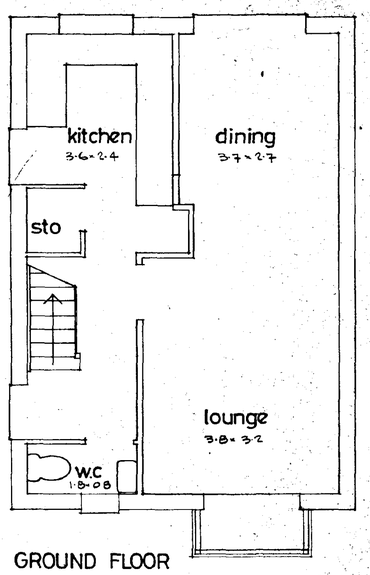


GROUND FLOOR

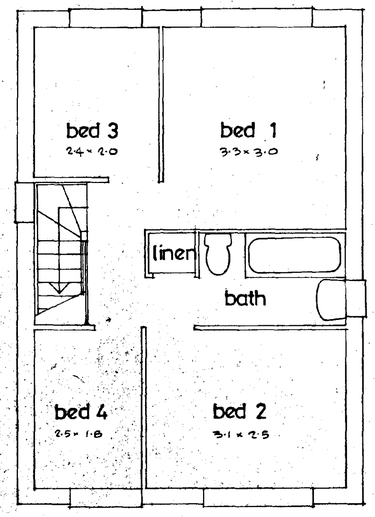

FIRST FLOOR

76 m² - 818 ft²

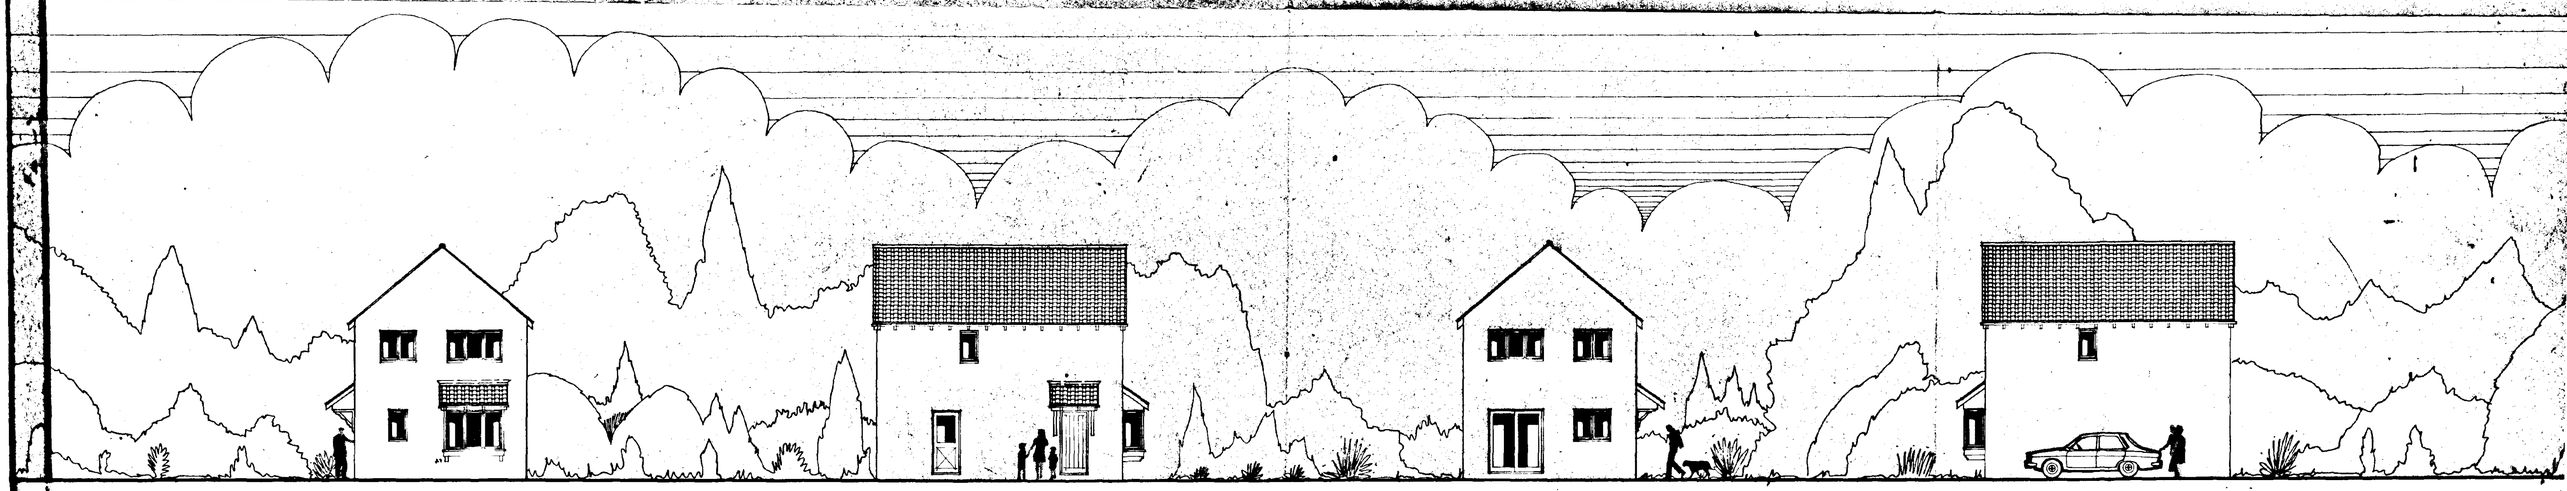


DETERMINED PLANS

SOUTH HOLLAND D.C.
PLAN DEPT.
22 SEP 1994
REF. 0912194


NC6 T

6666 1217

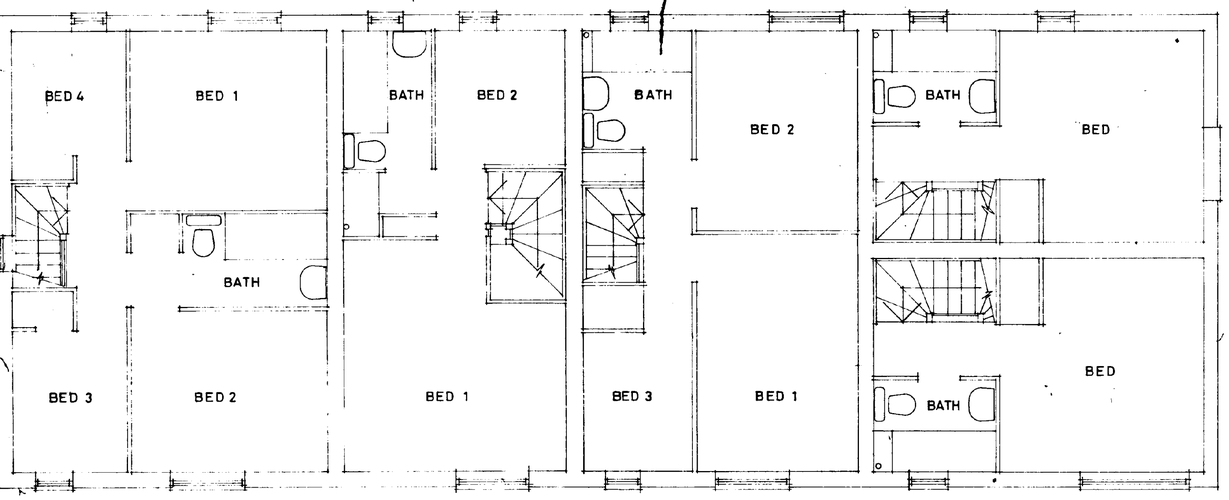


FIRST

72 A 73 | 72 B 53 | 72 B 65 | 54 A 37

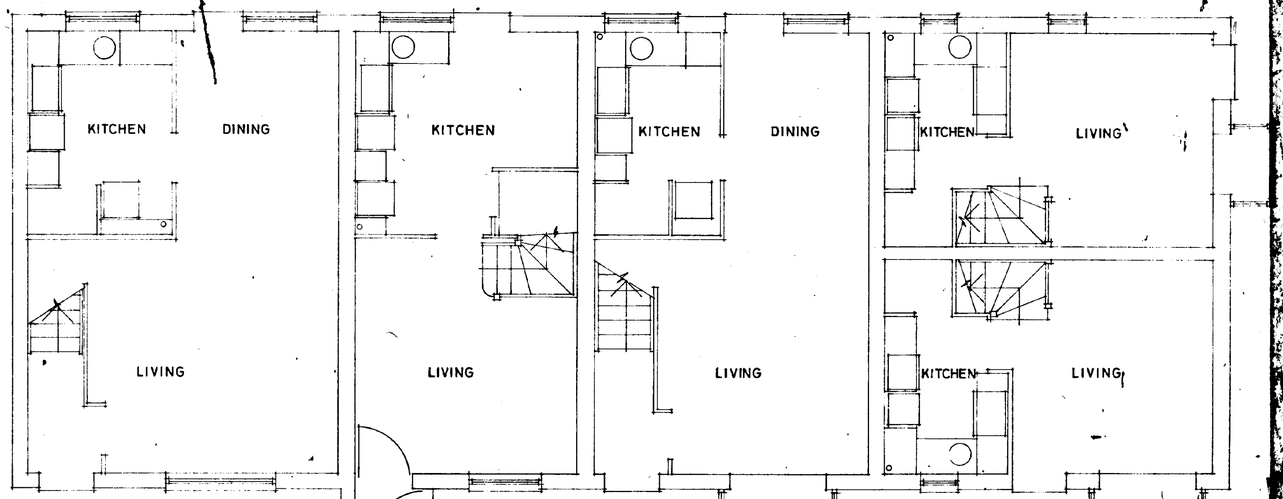

GROUND

72 A 73 | 72 B 53 | 72 B 65 | 54 A 37

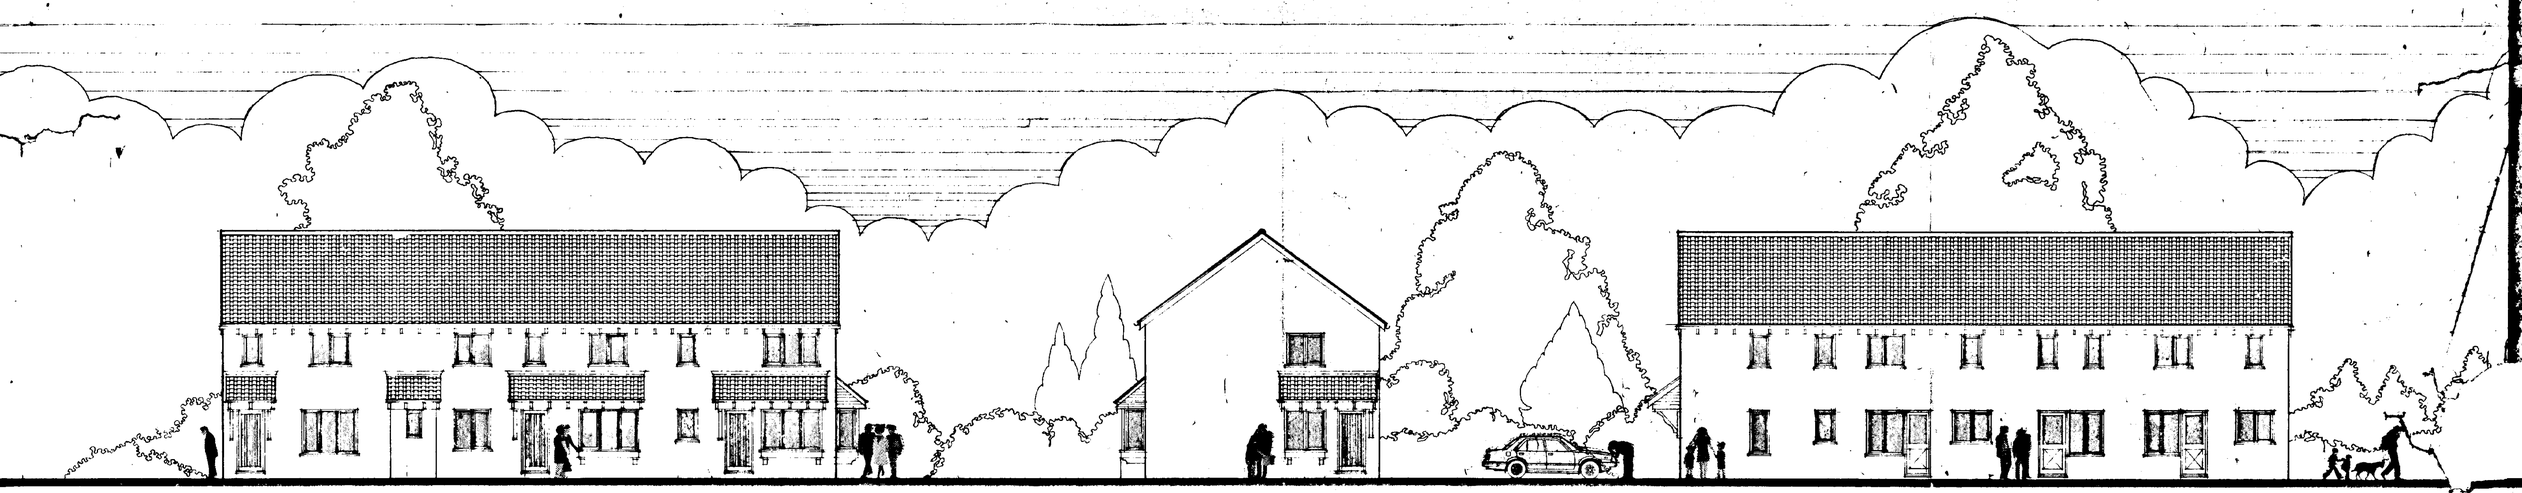

DETERMINE

SOUTH HOLLAND D.C.
PLAN DEPT.
22 SEP 1994
REF 0912/94

6666

72 B 53 65 73/54 A 3

0880/1170