
DETAILS ON THIS DRAWING ARE COPYRIGHT OF SIDEBOTTOM RICHARDSON CHENG LIMITED.THIS IS A CONFIDENTIAL DOCUMENT AND MUST NOT BE COPIED, USED OR DIVULGED IN ANY WAY WITHOUT PRIOR WRITTEN CONSENT

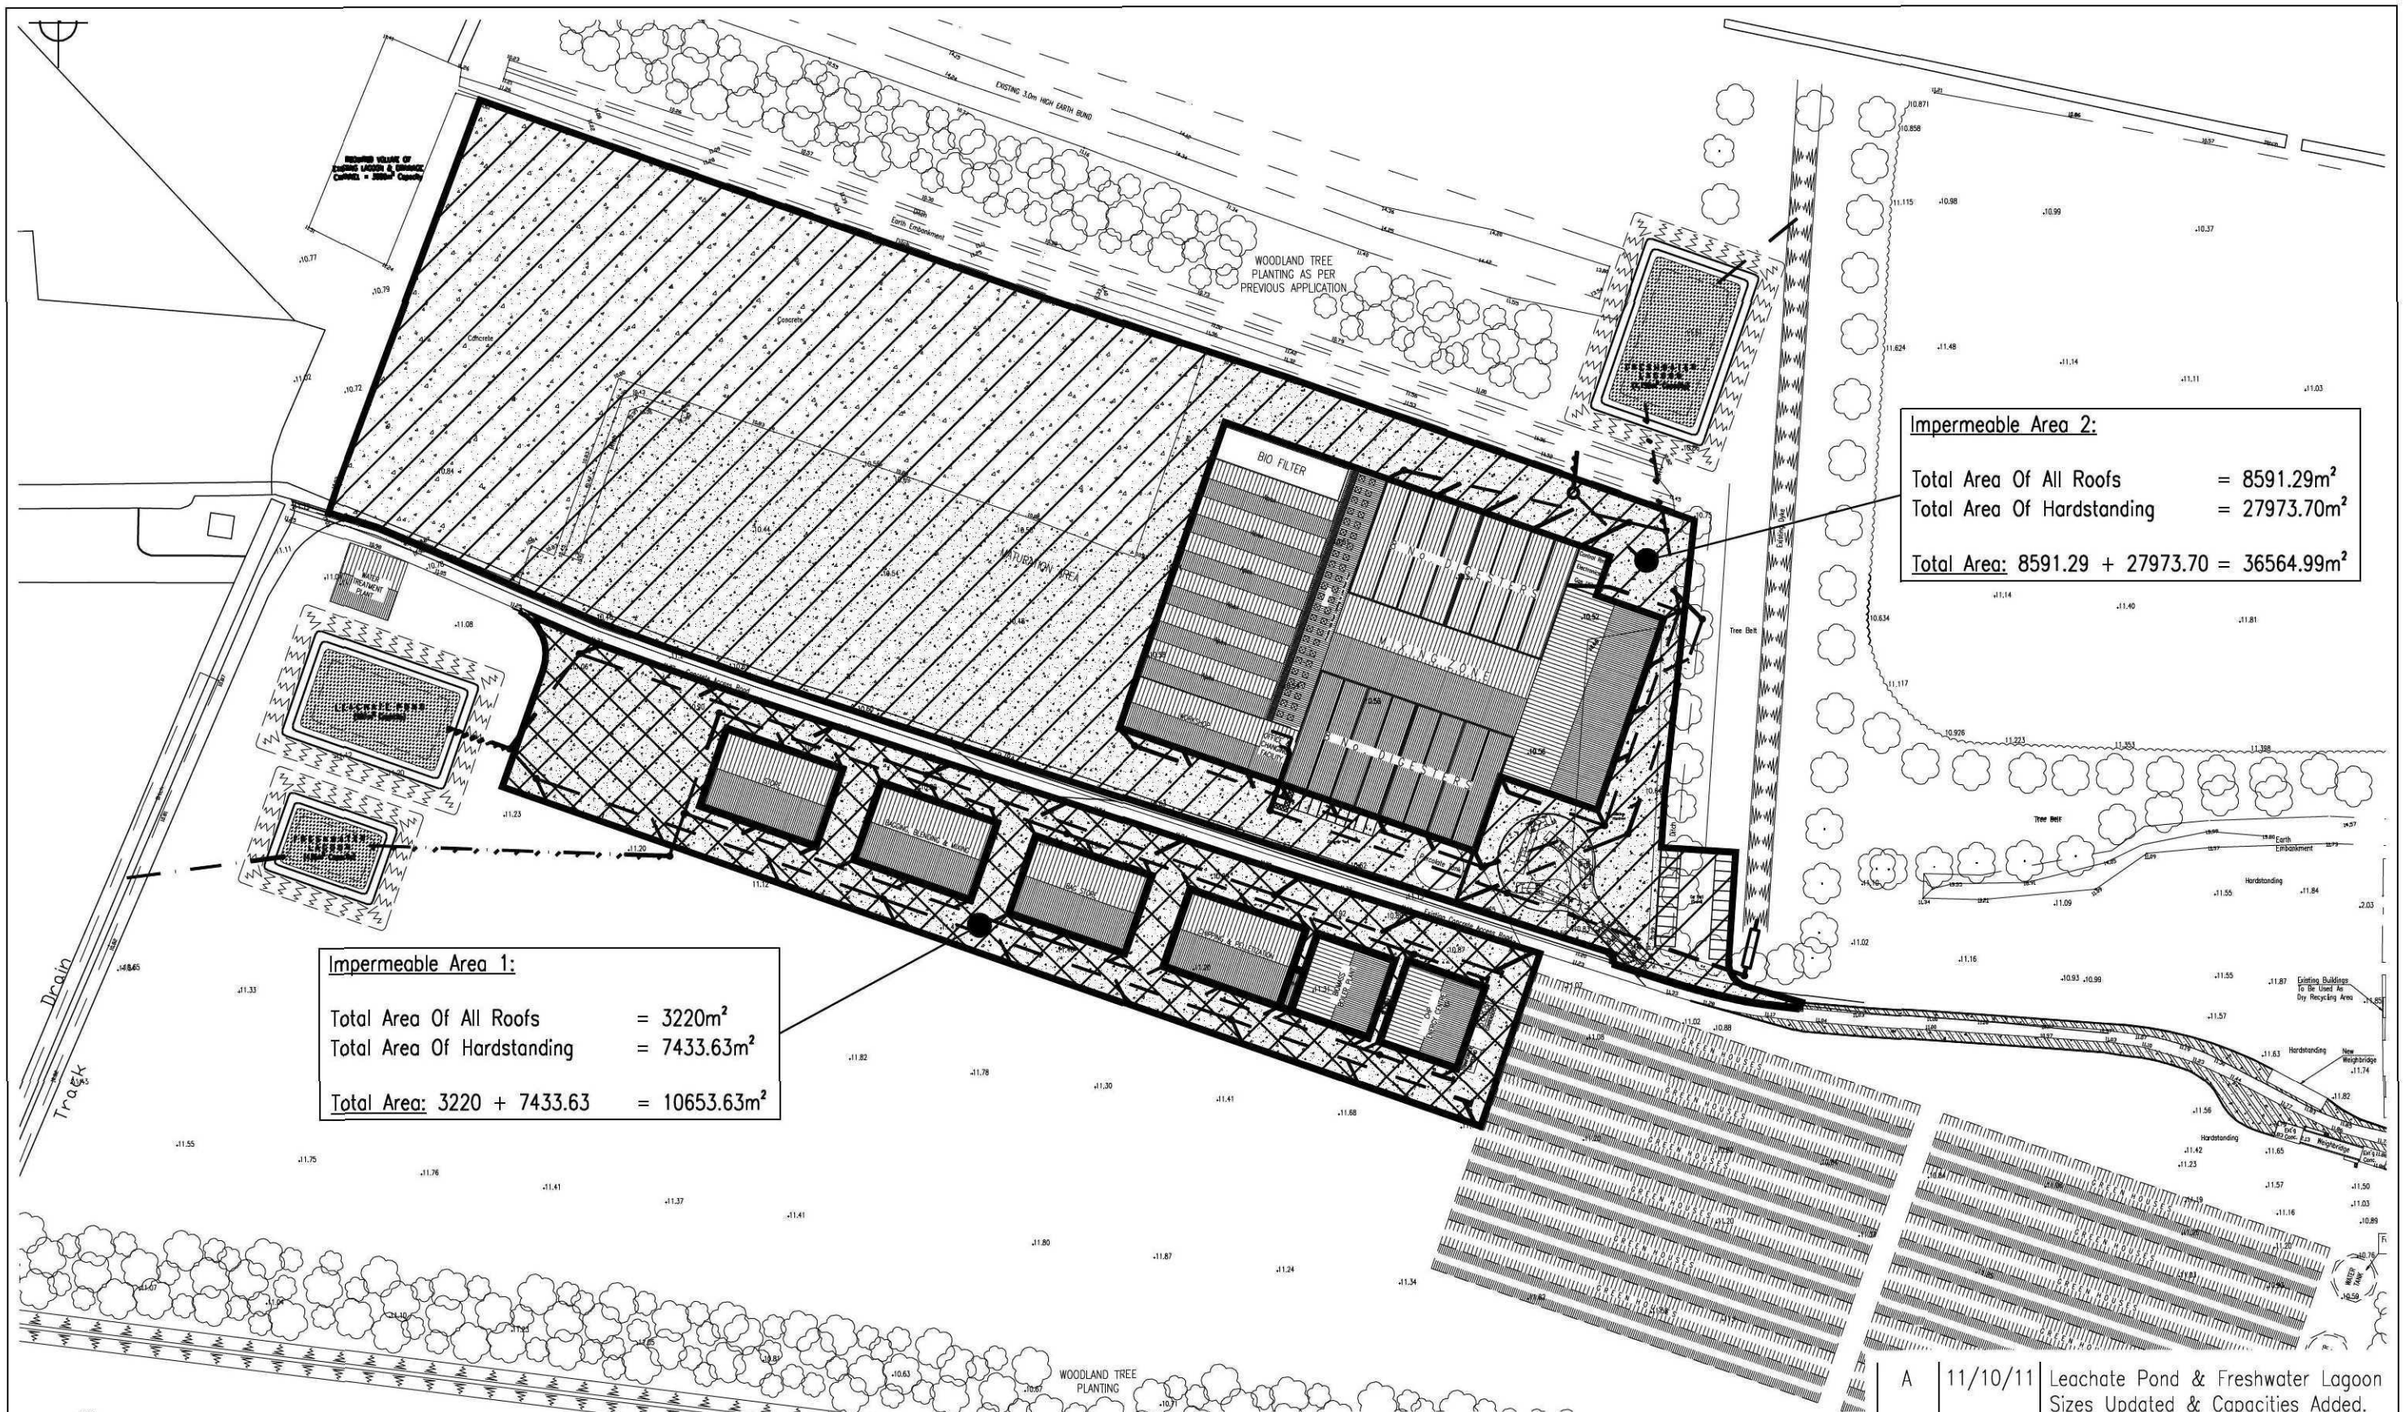

Impermeable Area 1:

Total Area Of All Roofs	=	3220m²
Total Area Of Hardstanding	=	7433.63m²
Total Area: 3220 + 7433.63	=	10653.63m²

Impermeable Area 2:

Total Area Of All Roofs	=	8591.29m²
Total Area Of Hardstanding	=	27973.70m²
Total Area: 8591.29 + 27973.70	=	36564.99m²

Rev	Date	Remarks
A	11/10/11	Leachate Pond & Freshwater Lagoon Sizes Updated & Capacities Added.

Date	Oct 2011
Drawn	AS
Design	SRC
Scale	1:2500 @A3
Checked	SRC
File Name	37009-SK03

Project: South Lincs Energy & Recycling Plant Decoy Farm, Crowland

Title: Impermeable Areas

Status: FOR INFORMATION

SIDEBOTTOM RICHARDSON CHENG LTD
CONSULTING STRUCTURAL AND CIVIL ENGINEERS
15 High Street, Spalding, Lincs. PE11 1TW
Tel: 01775 712660
Fax: 01775 712635
www.srcltd.com

DRG No. 37009/SK03 Rev A

DETAILS ON THIS DRAWING ARE COPYRIGHT OF SIDEBOTTOM RICHARDSON CHENG LIMITED.THIS IS A CONFIDENTIAL DOCUMENT AND MUST NOT BE COPIED, USED OR DIVULGED IN ANY WAY WITHOUT PRIOR WRITTEN CONSENT