

FRONT ELEVATION.

DO NOT SCALE
REPORT ERRORS AND OMISSIONS TO ARCHITECT
CHECK ALL DIMENSIONS BEFORE FABRICATION

REVISION	DRAWN	CHKD	DATE

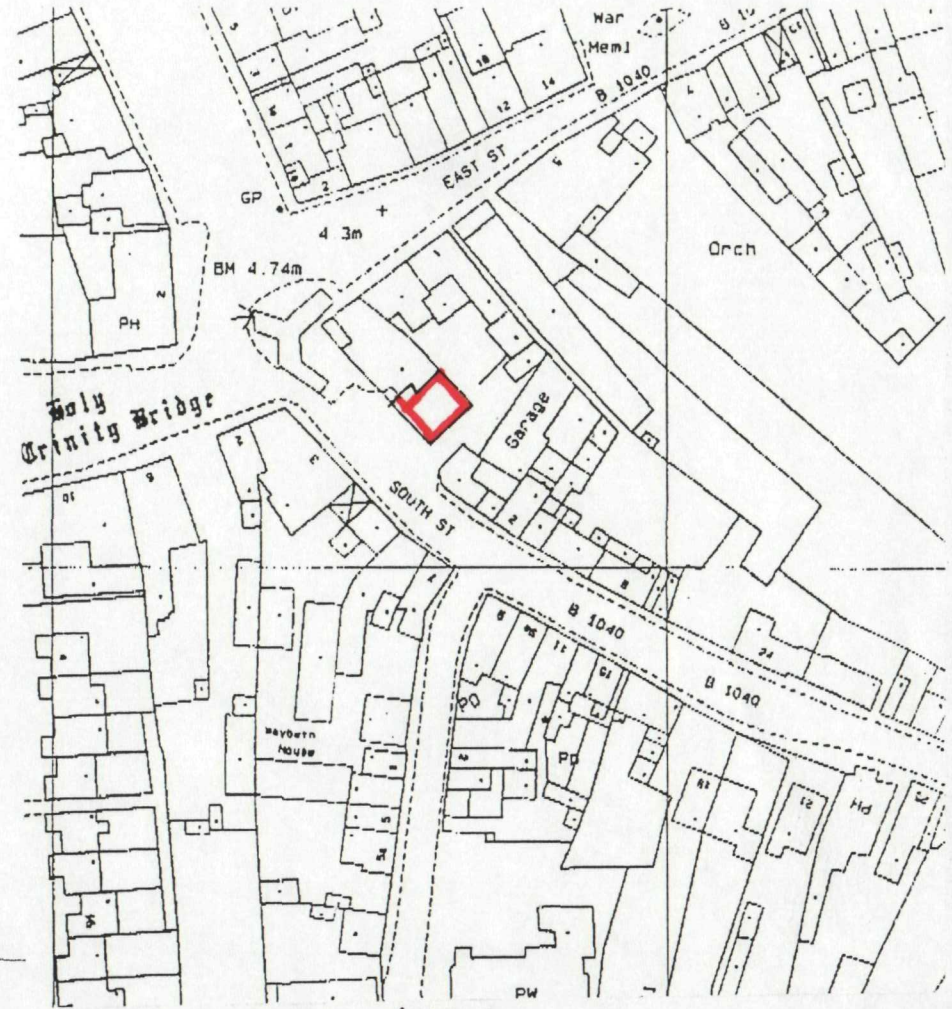

LOCATION PLAN 1:1250.

CONTRACT

ABBEY VETERINARY CENTRE

TITLE

6 SOUTH STREET
CROWLAND.

DETERMINED PLAN

SOUTH HOLLAND DC
HOUSING & PLANNING
15 SEP 1998
Ref: 0918/98

SCALE 1:50	DATE 10898
DRAWN MS.	CHECKED
DRAWING Nº 98·239·01.	REVISION

ATP
ARCHITECTS · BUILDING SURVEYORS

○ Ilford Essex
T 0181 532 4141
F 0181 532 4140
○ Billericay Essex
T 01277 658662
F 01277 652312

LID (UK) 4014 - 796