FILE NAME C:\CAD\99215\11DGN
PLOT DATE Feb 22, 2000
PLOT TIME 14:27:17

1050 E | 1100 E | 1150 E

1100 N

Existing Wall

1044.157 E
1098.361 N

1043.115 E
1084.793 N

1025.785 E
1053.562 N

1035.593 E
1054.577 N

1050 N

1000 N

1054.379 E
969.699 N

1057.136 E
985.494 N

1122.179 E
1000.982 N

1126.583 E
999.188 N

1134.091 E
999.993 N

1137.478 E
1004.528 N

1136.363 E
1012.170 N

Refer to Dwg. No. 99215/12 for fencing details to Foul Water Pumping Station

LEGEND

EXTERNAL DPC LEVEL TO HOUSES	DPC 2.45
1.8m HIGH BRICKWALL	
1.8m HIGH CLOSEBOARD SCREEN FENCE	
1.8m HIGH LARCH LAP FENCE (Extent of privacy panel shown by tick mark)	
0.9m HIGH GREEN PLASTIC COATED CHAIN LINK FENCE (Concrete Posts)	
450mm HIGH TIMBER DIAMOND RAIL FENCE (Abbey Developments Specification)	
1.8m HIGH GREEN PLASTIC COATED CHAIN LINK FENCE (Concrete Posts)	
1.2m HIGH TIMBER POST & RAIL FENCE	
GARDEN GATE - CLOSEBOARD	

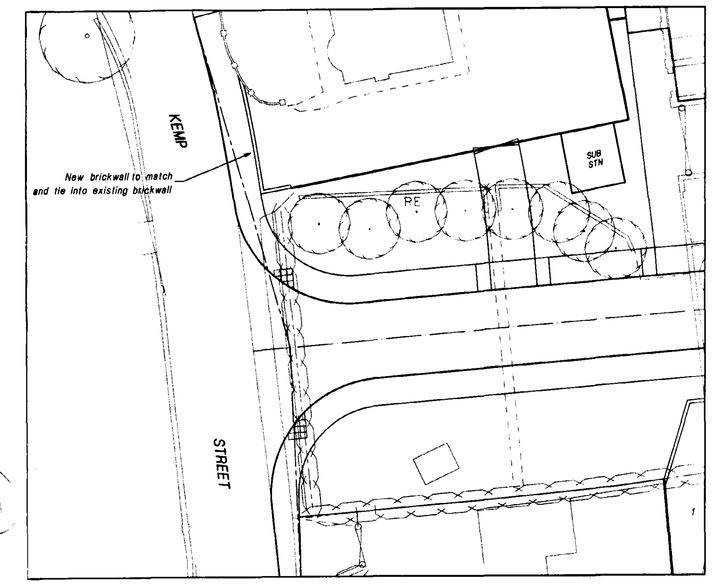

1050 N

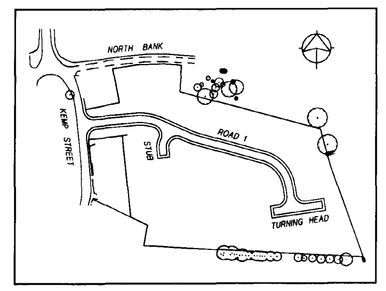

SCHEMATIC ROAD LAYOUT
Scale - NTS

2 1 0 2 4 6 8 10 15 20
SCALE 1:200

Rev. No.	Revision	Date	Drawn
A	Amended to Abbey's requirements.	20/5/99	BRC
B	Fence around POS added Fence extended between plots 8 & 14	20/8/99	BRC
C	Amended to Abbey's requirements.	7/2/00	BRC
D	Rear fence to Plot 20 revised.	23/2/00	BRC
E	Fence added front of Plots 28-31 Fence removed front of Plot 16	10/3/00	BRC

TRIBRACH ASSOCIATES
consulting civil & structural engineers
14 Eversley Road, Bexhill on Sea, East Sussex, TN40 1EU
Tel: (01424) 216214 Fax: (01424) 784284

Client: ABBEY DEVELOPMENTS LTD.

Project: KEMP STREET
CROWLAND, LINCOLNSHIRE.

Drawing: FENCING DETAILS

Scales
Horizontal: 1:200
Vertical:
Date: May 1999

DRAWING No: 99215/11 Rev. E

SOUTH HOLLAND DISTRICT COUNCIL
HOUSING & PLANNING
25 JAN 2000
Ref: 0913/00
DETERMINED PLAN