
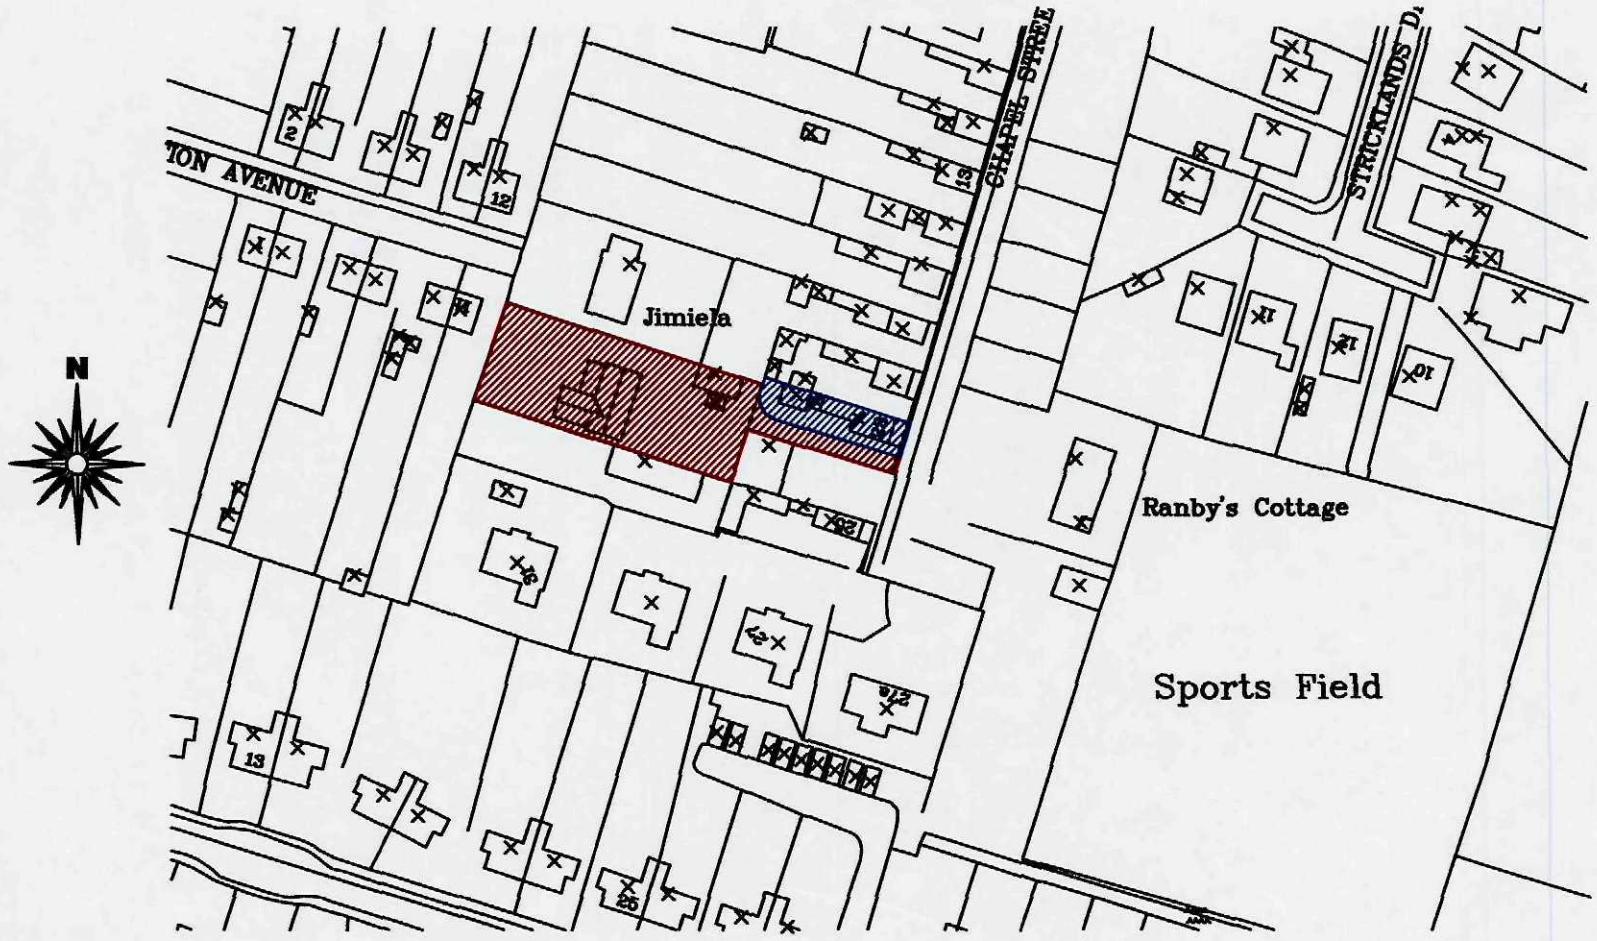


Site Location Plan

Scale 1:1250

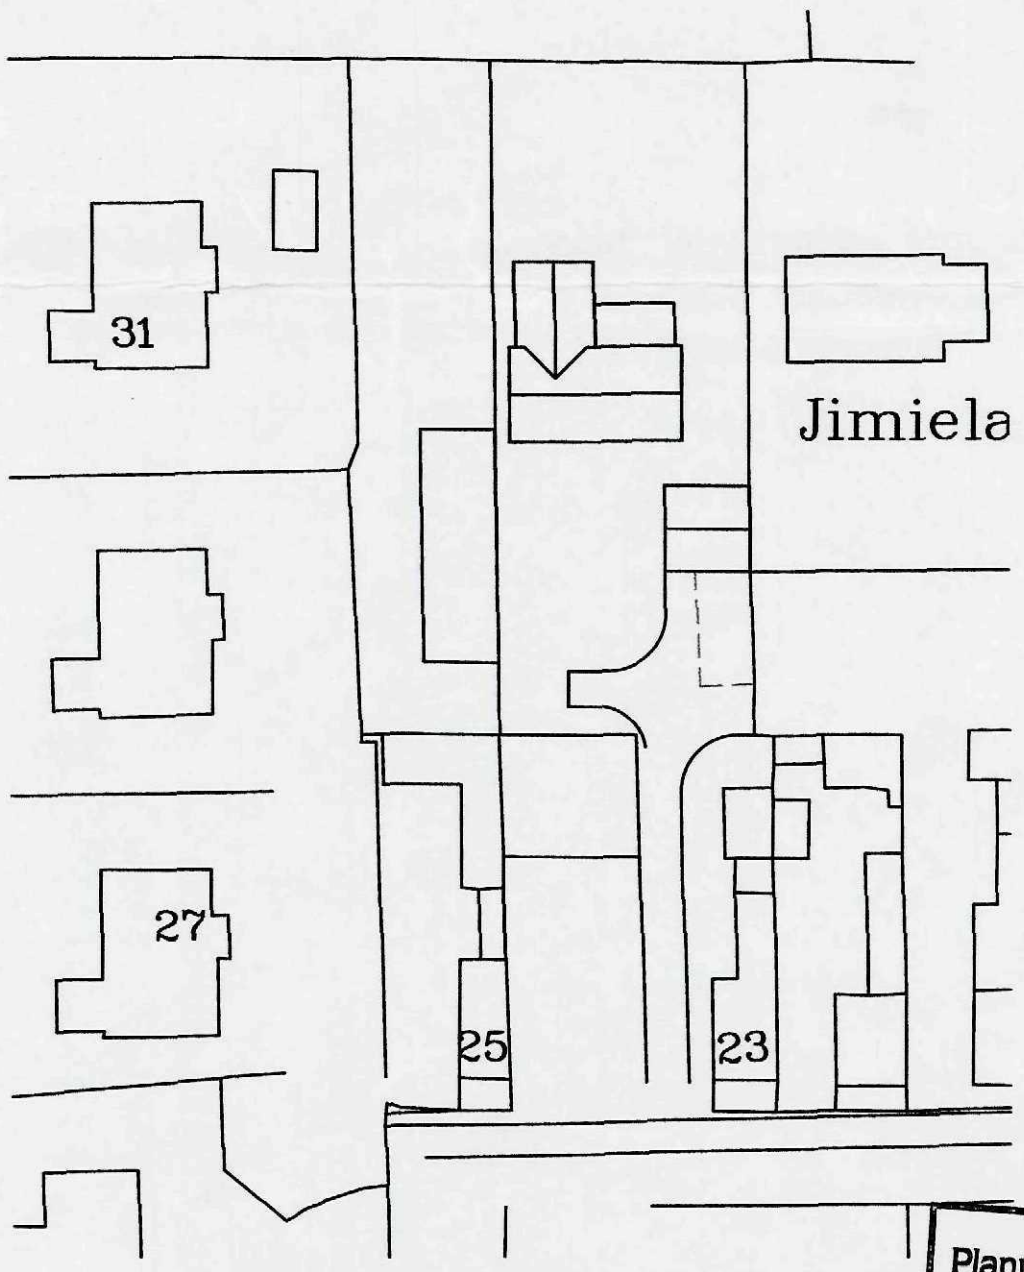

Site Block Plan

Scale 1:500

SHDC
Planning & Development
27 NOV 2009
Ref: 0932-09

remway Design Ltd
2nd Floor - 5B Sheepmarket
Spalding
PE11 1BH
Tel: 01775 768 921
e-mail: enquiries@remwaydesign.co.uk

Site :
Residential Dwelling

Client :
Miss S Mc Keenan
23, Chapel Lane
Crowland
Cambs
PE6 OAB

Date : ******
Scale : as noted

Drawing No:
1612 - 02