
Copyright JKDS Ltd. Do not scale drawings, request dimensions if required.

Rev.	Date	Details
A	24.10.19	Pitched roof overhang reduced

0 1 2 3 4 5m

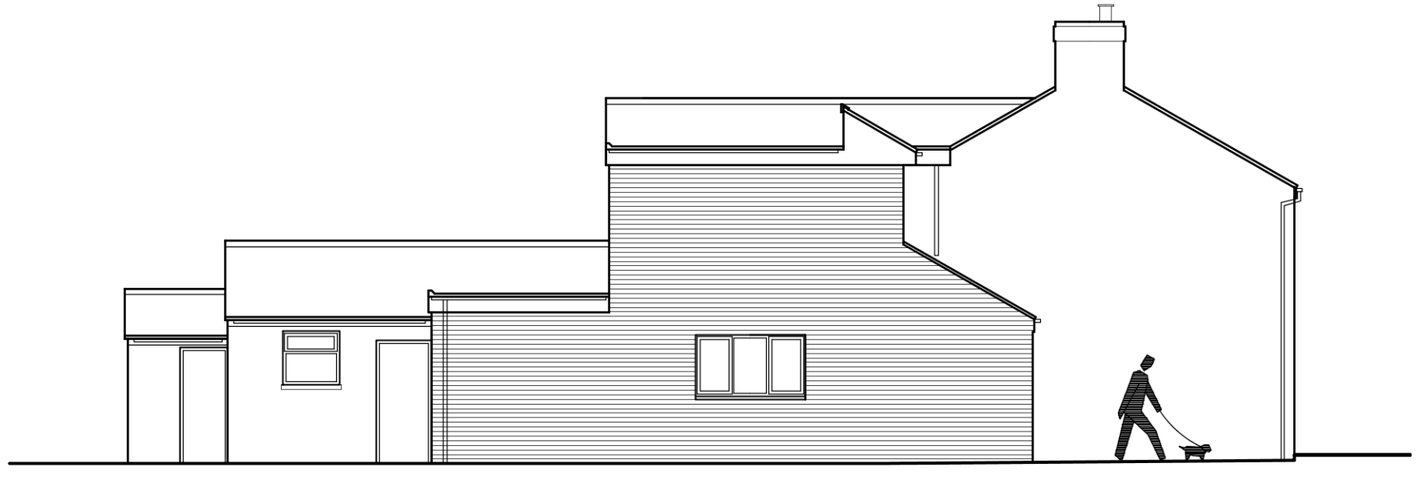

SOUTH



WEST



EAST

Client: MR. & MRS. K. STUPPLES	Proposal: EXTENSION & ALTERATIONS AT 11 CHAPEL STREET, CROWLAND	Scale @ A3 1 : 100	Title ALTERNATIVE PROPOSED ELEVATIONS
JANICE KENDRICK DESIGN SERVICES e-mail- jkds@talk21.com tel : 07711 007209		Dwg No. 19. 3159. 09	