
Copyright JKDS Ltd. Do not scale drawings, request dimensions if required.

Rev.	Date	Details

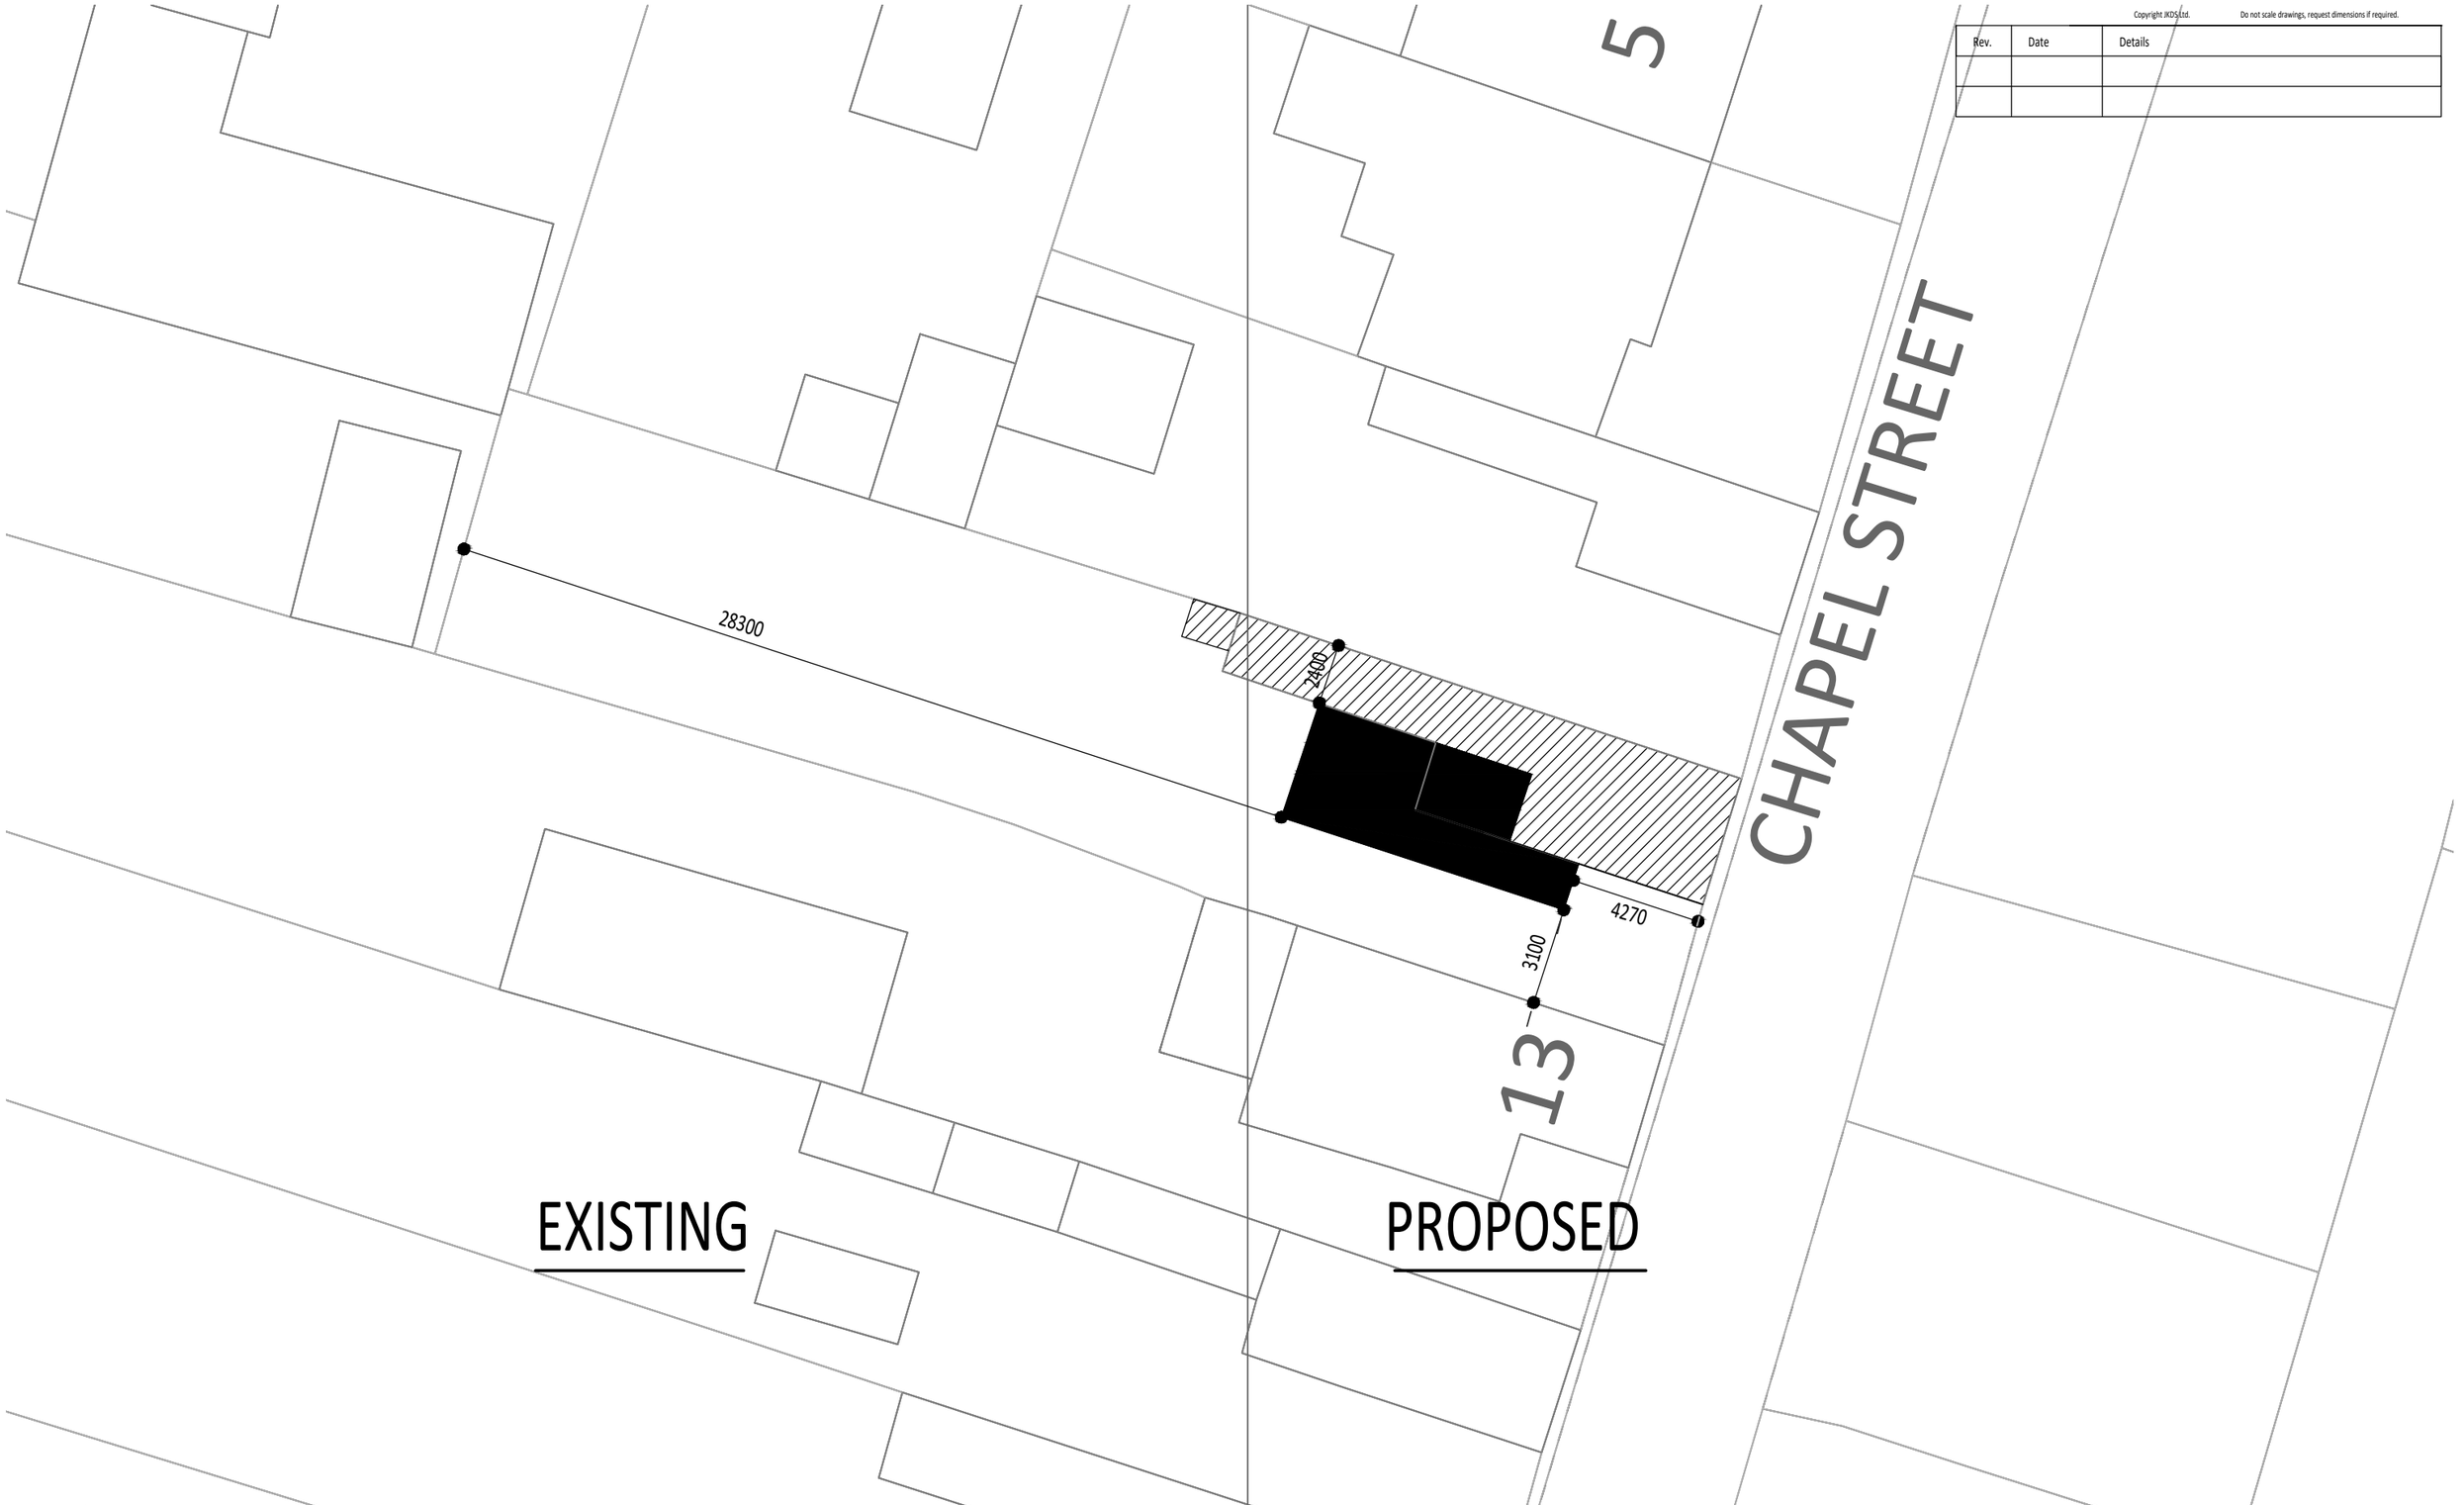

Client:	Proposal:	Scale @ A3	Title
MR. & MRS. K. STUPPLES	EXTENSION & ALTERATIONS AT 11 CHAPEL STREET, CROWLAND	1 : 500	BOUNDARY DIMENSIONS
		Dwg No. 19. 3159. 08	

JANICE KENDRICK DESIGN SERVICES e-mail- jkds@talk21.com tel : 07711 007209