
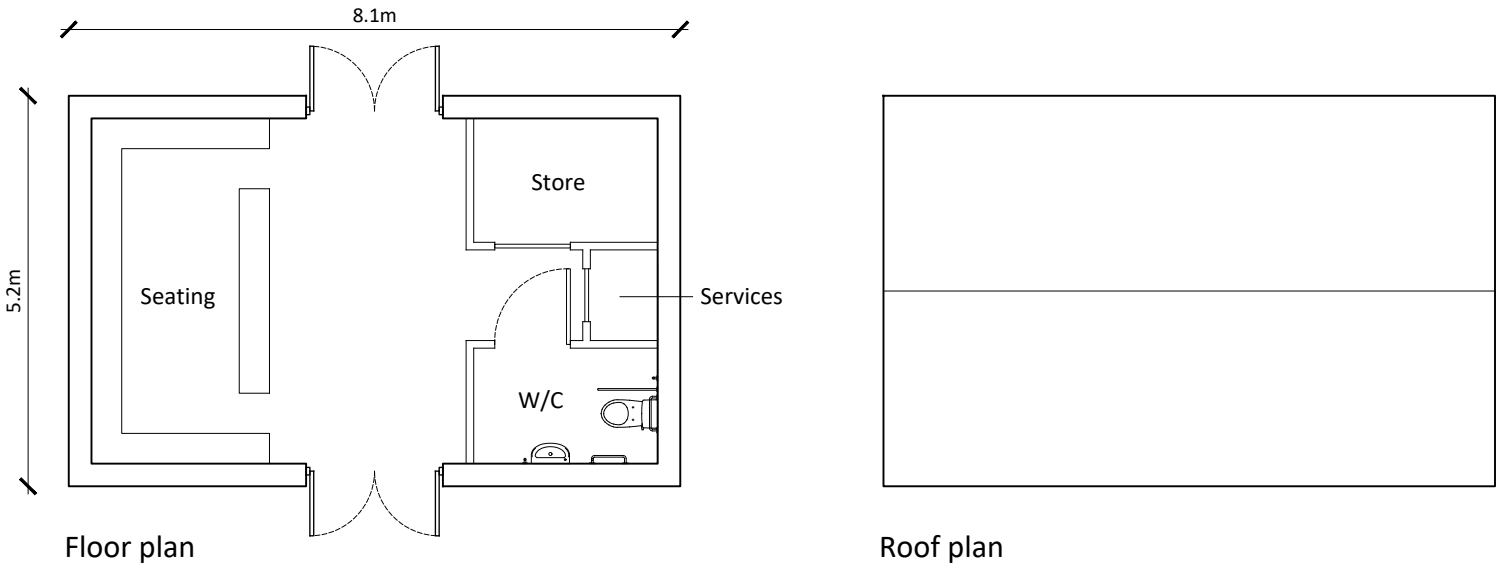


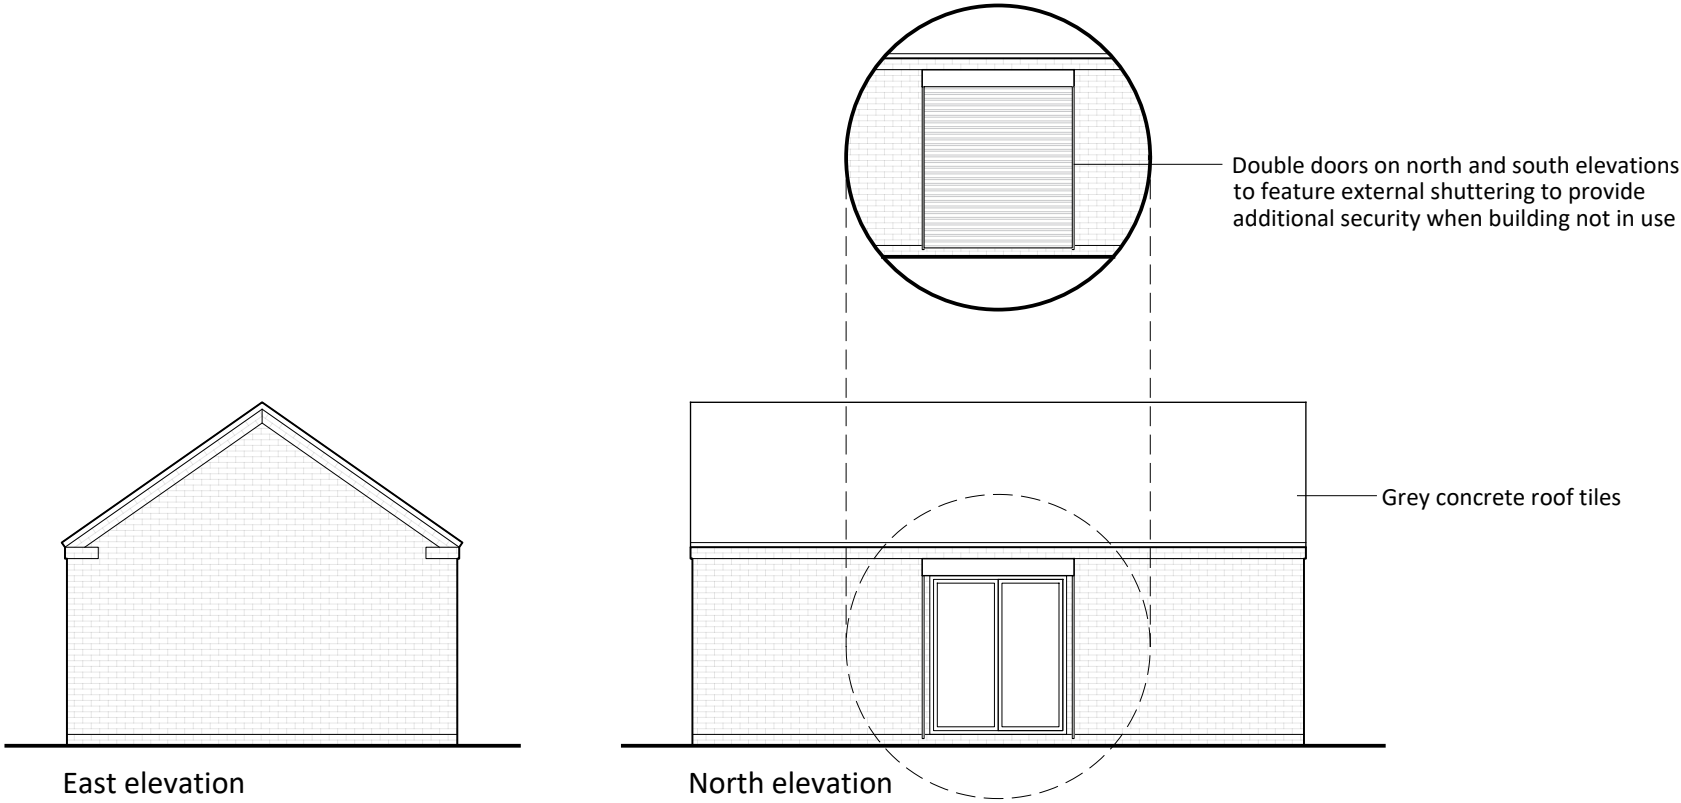

Notes Copyright © Robert Doughty Consultancy Limited. All rights described in the Copyright, Designs and Patents Act 1988 have been asserted. Ordnance Survey Map © Crown Copyright. OS Licence No: AR 100010613. Dimensions All dimensions shown are for the purposes of obtaining the relevant planning permission only. CDM 2015 This drawing is for illustrative purposes and/or obtaining the relevant planning permission only. It should not be used for construction and accordingly, risk identification under the Construction (Design & Management) Regulations 2015 has not been undertaken.			
-	-	-	-
Rev	By	Description	Date
Current revision checked by: -			
 32 High Street, Helpingham Sleaford, Lincolnshire, NG34 0RA Tel: 01529 421646 Email: admin@rdc-landplan.co.uk Web: www.rdc-landplan.co.uk			
Client Crowland Parish Council			
Project Cemetery Land off James Road, Crowland			
Drawing Amenity Building			
Scale @ A3 1: 100		Date 14/02/25	
Drawn By WW		Checked By LMS	
Job Number 1144-9	Status FP	Purpose of Issue Planning	
Drawing No. 1144-9_FP_GA01			Rev -