

References: 0596.dwg

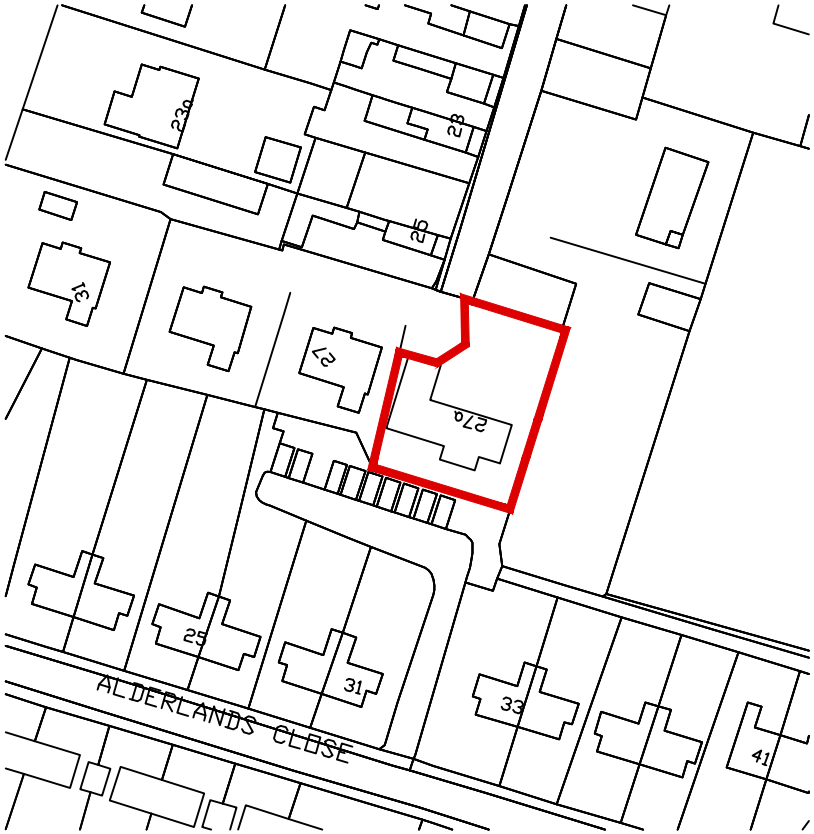

Location Plan Scale 1:1250

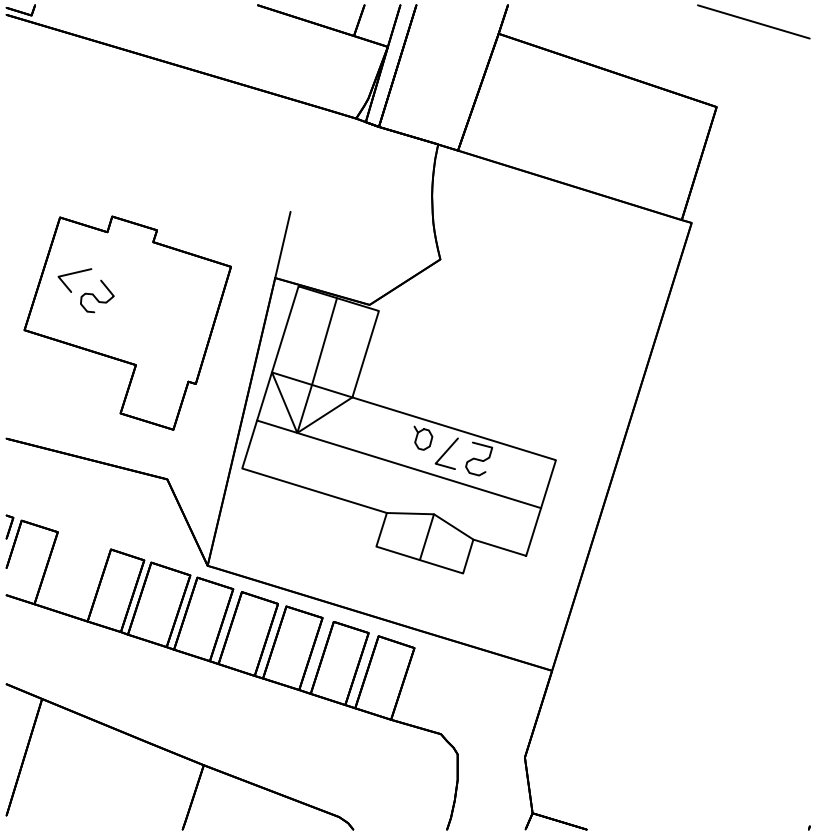

Block Plan Scale 1:500

D.A.J DESIGN SERVICES

07868779845
danes_onit@hotmail.com

TITLE: Alterations to be carried out at
27a Chappel Street
Crowland, PE6 0AR
For Mr & Mrs Wilkerson

SCALE: *As Shown*

DRAWN: *DAJ* **SHEET:** *L&B* **DATE:** *Aug 2016*