
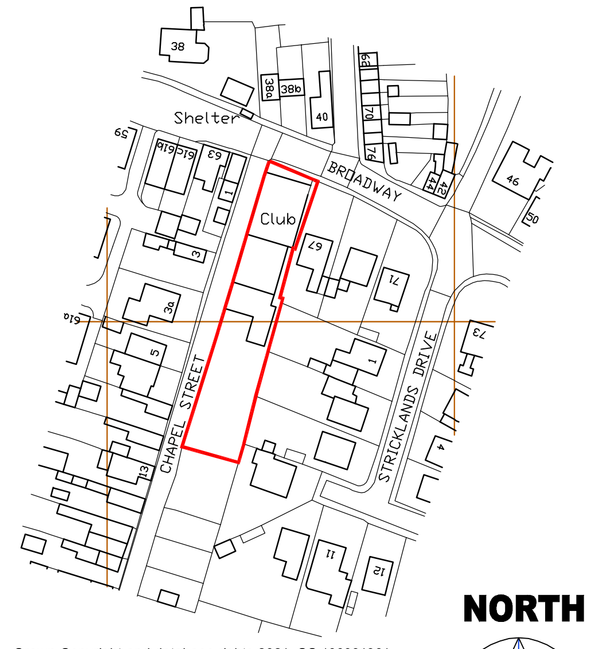


Crown Copyright and database rights 2021. OS 100031961
National Map Centre. Purchased 01/12/2021 1 year licence.

Scale 1:1250
0m 25m 50m 75m 100m

NORTH

LOCATION PLAN 1:1250

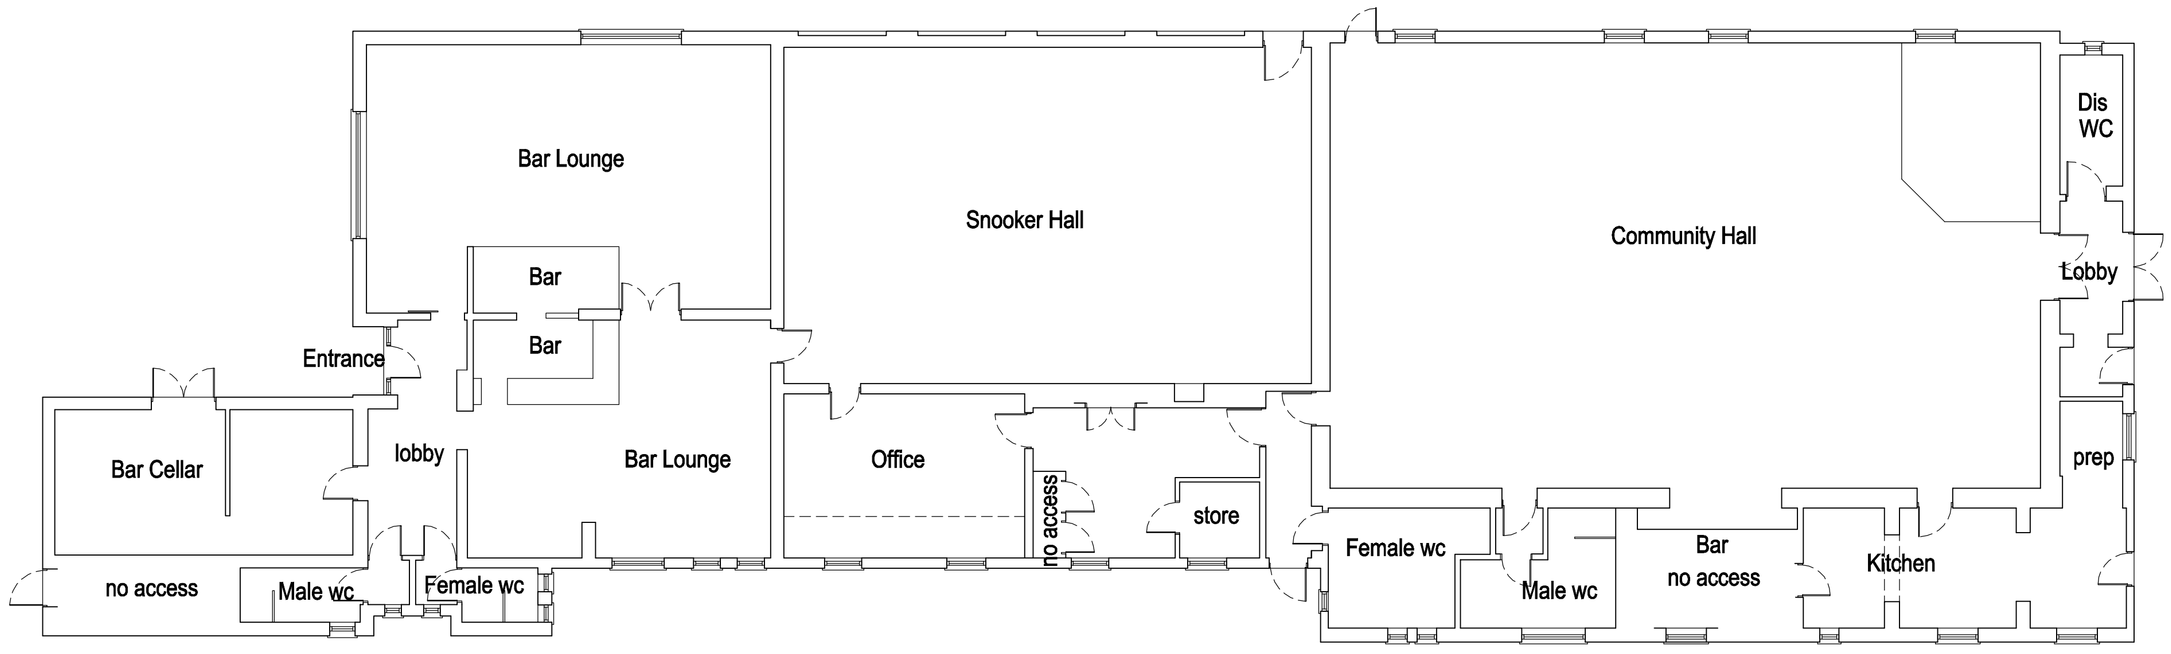

EXISTING PLAN 1:100

Scale 1:100
0m 1m 2m 3m 4m 5m

DRAWING ISSUE

FEASIBILITY	☐
PLANNING	■
BUILDING REGULATIONS	☐
CONSTRUCTION	☐

GOOD–DESIGN–ING Ltd

11 SARACEN WAY,
NEWARK ROAD,
PETERBOROUGH.
PE1 5WS

TEL 01733 569731
E–MAIL
robert@good–design–ing.co.uk

PROJECT
Proposed Developement of
Former
British Legion Hall to
Chapel Street
Crowland
PE6 0AR

Nov 2021

DRAWING
Existing Plan
Location Plan

Scale 1:100 1:1250
@ A1 size

drawing number
211276–01