

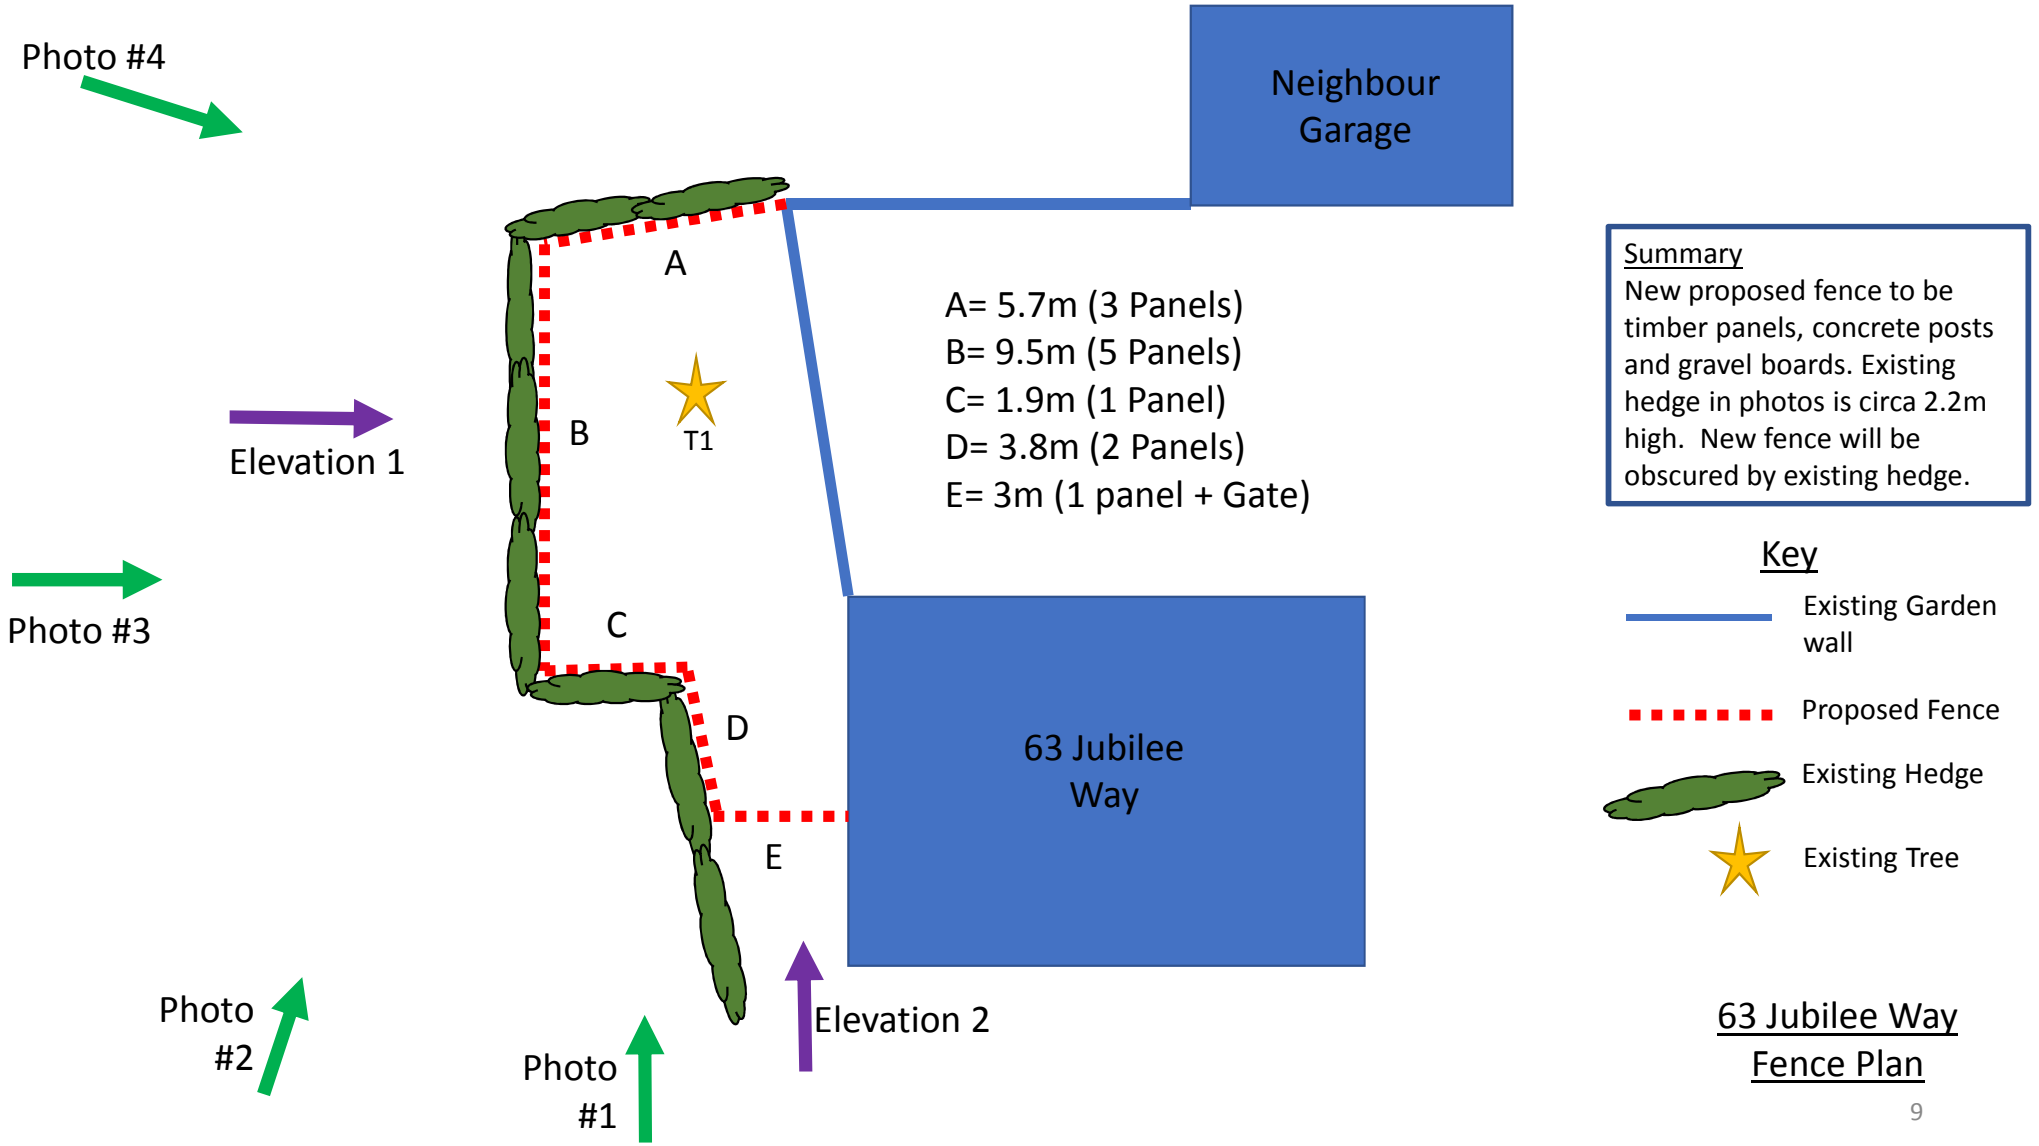


63 Jubilee Way
Fence Plan

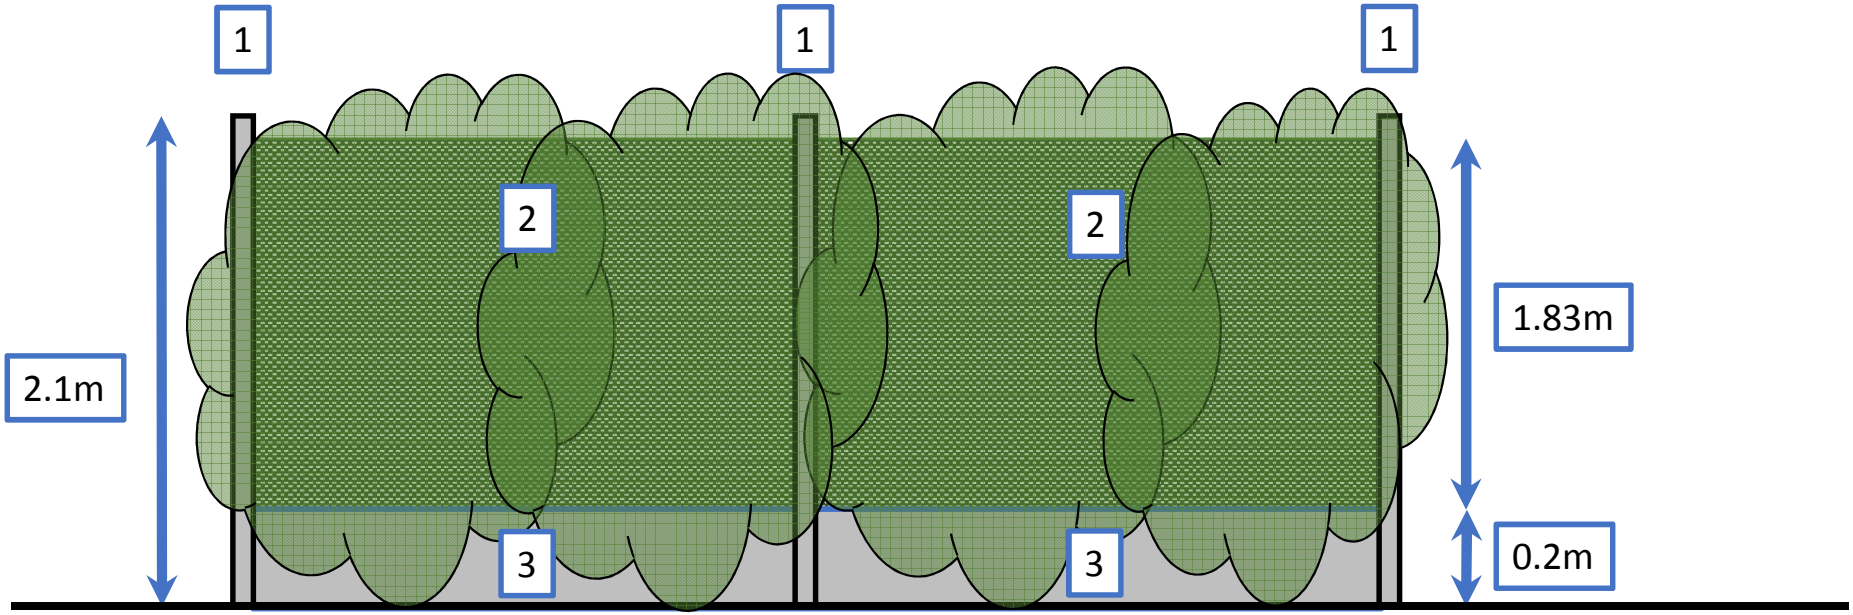

1 Concrete Fence Post
2 Timber Fence Panel
3 Concrete Gravel Board

Fence Elevation 1

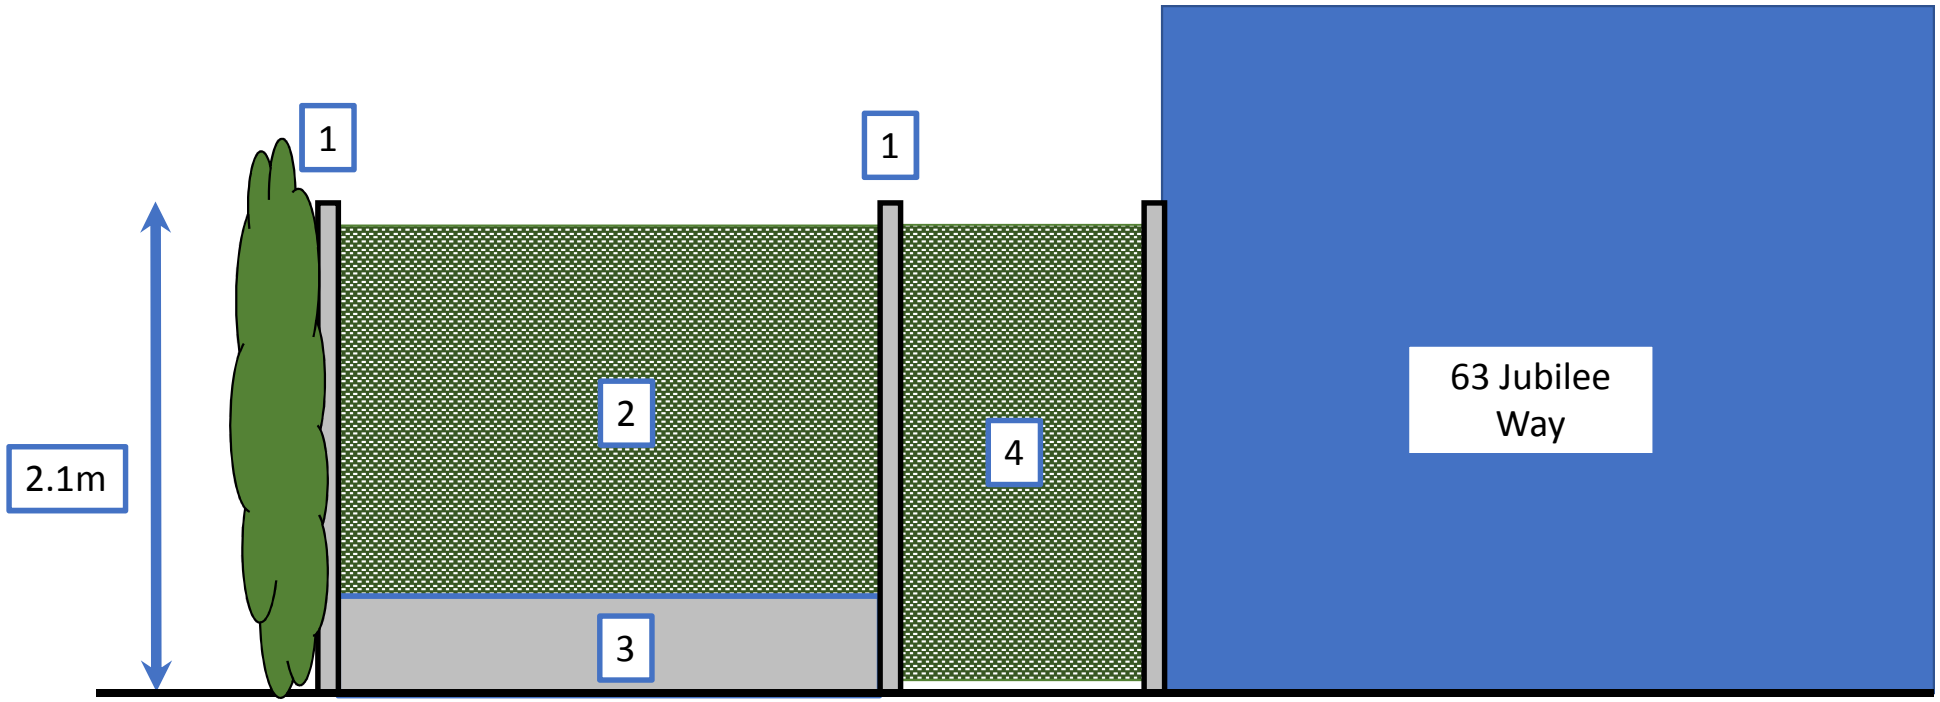

Fence Elevation 2

1 Concrete Fence Post
2 Timber Fence Panel
3 Concrete Gravel Board
4 Timber Gate